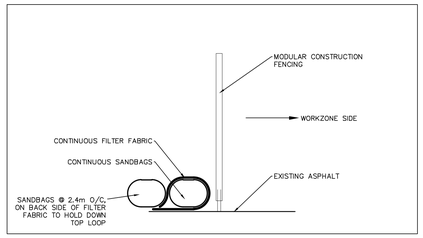

CUSTOM SILT FENCE DETAIL
FOR SITE PERIMETER
LOCATION AS REQUIRED

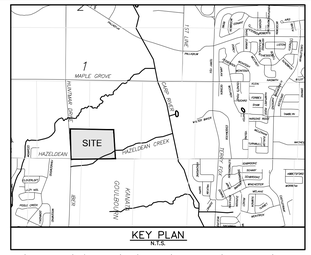

KEY PLAN
N.T.S.

APPROVED ☐ REFUSED ☐

THIS ____ DAY OF _____ , 20 _____

DERRICK MOODIE, MANAGER
DEVELOPMENT REVIEW WEST
PLANNING, INFRASTRUCTURE AND ECONOMIC
DEVELOPMENT DEPARTMENT, CITY OF OTTAWA

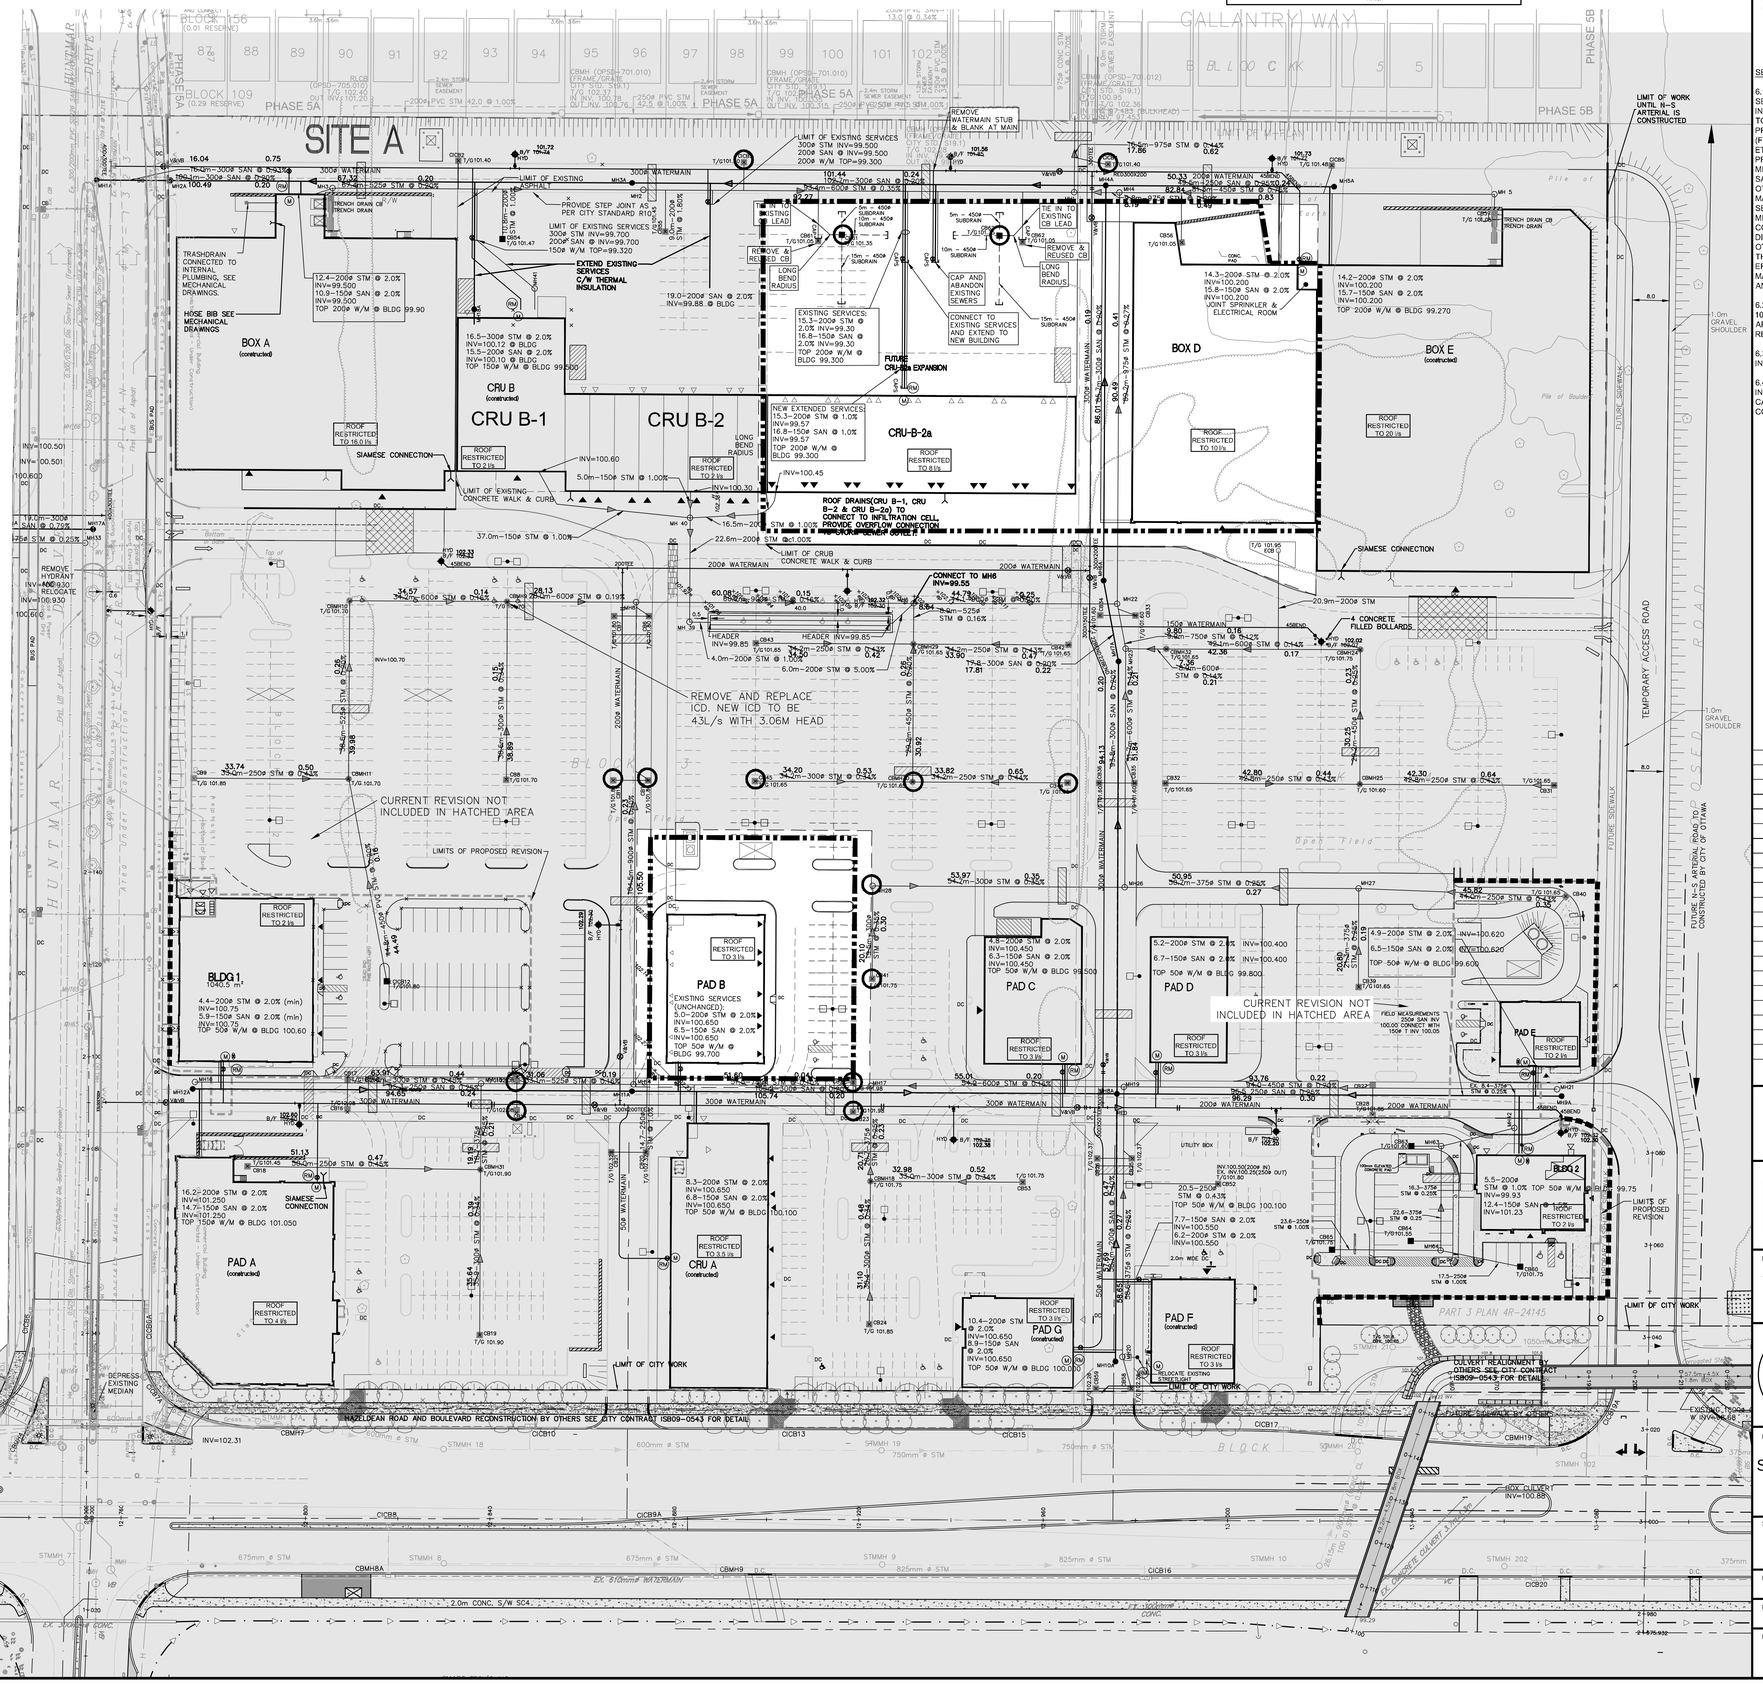

LEGEND

- LIGHT DUTY SILT FENCE AS PER OPSD 219.110
- LIGHT DUTY STRAW BALE BARRIER AS PER OPSD 219.100
- SILT BAG OR APPROVED EQUAL IN EXISTING CICB OR CB
- PERIMETER CONSTRUCTION FENCING C/W CONTINUOUS SEDIMENT CONTROL CONSISTING OF SANDBAGS WRAPPED IN FILTER FABRIC

SEDIMENT AND EROSION CONTROL NOTES.

6.1 CONTRACTOR TO IMPLEMENT EROSION AND SEDIMENT CONTROL MEASURES AS IDENTIFIED IN THE EROSION AND SEDIMENT CONTROL PLAN TO THE SATISFACTION OF THE CITY OF OTTAWA, PRIOR TO UNDERTAKING ANY SITE ALTERATIONS (FILLING, GRADING, REMOVAL OF VEGETATION, ETC.). DURING ALL PHASES OF THE SITE PREPARATION AND CONSTRUCTION THE MEASURES ARE TO BE MAINTAINED TO THE SATISFACTION OF THE ENGINEER AND CITY OF OTTAWA IN ACCORDANCE WITH THE BEST MANAGEMENT PRACTICES FOR EROSION AND SEDIMENT CONTROL. SHOULD ANY ADDITIONAL MEASURES BE REQUIRED TO ADDRESS FIELD CONDITIONS THEY SHALL BE INSTALLED AS DIRECTED BY THE ENGINEER OR THE CITY OF OTTAWA. THE CONTRACTOR ACKNOWLEDGES THAT FAILURE TO IMPLEMENT APPROPRIATE EROSION AND SEDIMENT CONTROL MEASURES MAY BE SUBJECT TO PENALTIES IMPOSED BY ANY APPLICABLE REGULATORY AGENCY.

6.2 ANY GROUND WATER PUMPING IS LIMITED TO 10 000l/d, AND SHALL BE DISCHARGED IN TO AN APPROVED FILTER MECHANISM PRIOR TO RELEASE TO THE ENVIRONMENT.

6.3 SEEPAGE BARRIERS WILL BE CONSTRUCTED IN ANY TEMPORARY DRAINAGE DITCH.

6.4 FILLER CLOTHS WILL BE PLACED ON OPEN INFRASTRUCTURES SUCH AS MANHOLE AND CATCH BASIN UNTIL STRUCTURES ARE COMMISSIONED AND PUT IN USE.

No.	REVISIONS	By	Date
20	REVISED AS PER CITY COMMENTS	DGY	19:12:20
19	REVISED SPA CRU B-3, PAD B, BOX D	DGY	19:08:29
18	ISSUED FOR CONSTRUCTION BLDG 2	DGY	18:04:06
17	ISSUED FOR TENDER	DGY	18:01:15
16	REVISED AS PER CITY COMMENTS	DGY	17:11:23
15	ISSUED FOR SPA	DGY	17:11:02
14	REVISED AS PER SITE PLAN	DGY	17:07:07
13	REVISED AS PER CITY COMMENTS	DGY	17:06:23
12	REVISED BLD 2 & PAD E	DGY	17:02:14
11	REVISED AS PER CITY COMMENTS	DGY	16:08:02
10	SPA BLDG 1 & 2	DGY	16:03:07
9	REVISED AS PER SITE PLAN	DGY	14:11:03
8	SPA	DGY	14:09:09
7	REVISED AS PER SITE PLAN	DGY	14:08:08
6	REVISED AS PER CITY COMMENTS	DGY	14:07:31
5	REVISED DOLLAR & CRUB	DGY	14:06:03
4	REVISED FOR PAD F	DGY	12:11:16
3	REVISED SPRINKLER ROOM BOX E	DGY	12:03:09
2	REVISED PER CITY COMMENTS AND PAD E	DGY	12:02:22
1	ISSUED FOR REVIEW	DGY	11:04:19

NORTH AMERICAN
DEVELOPMENT GROUP

IBI GROUP
333 Preston Street
Tower 1, Suite 400
Ottawa, Ontario
Canada K1S 5N4
Tel (613)225-1311
FAX (613)225-9868

Project Title
5705 HAZELDEAN ROAD
OTTAWA, ONT.

LICENSED PROFESSIONAL ENGINEER
J.D. Yannoulopoulos
2019/12/20
PROVINCE OF ONTARIO

Drawing Title
SEDIMENT AND EROSION CONTROL PLAN
PHASE 1 & 2

Scale 1:500

Design	Date
D.G.Y.	OCTOBER 2008
Drawn	Checked
L.R.	D.G.Y.
Project No.	Drawing No.
10113	C-920

PLAN No.: #16044