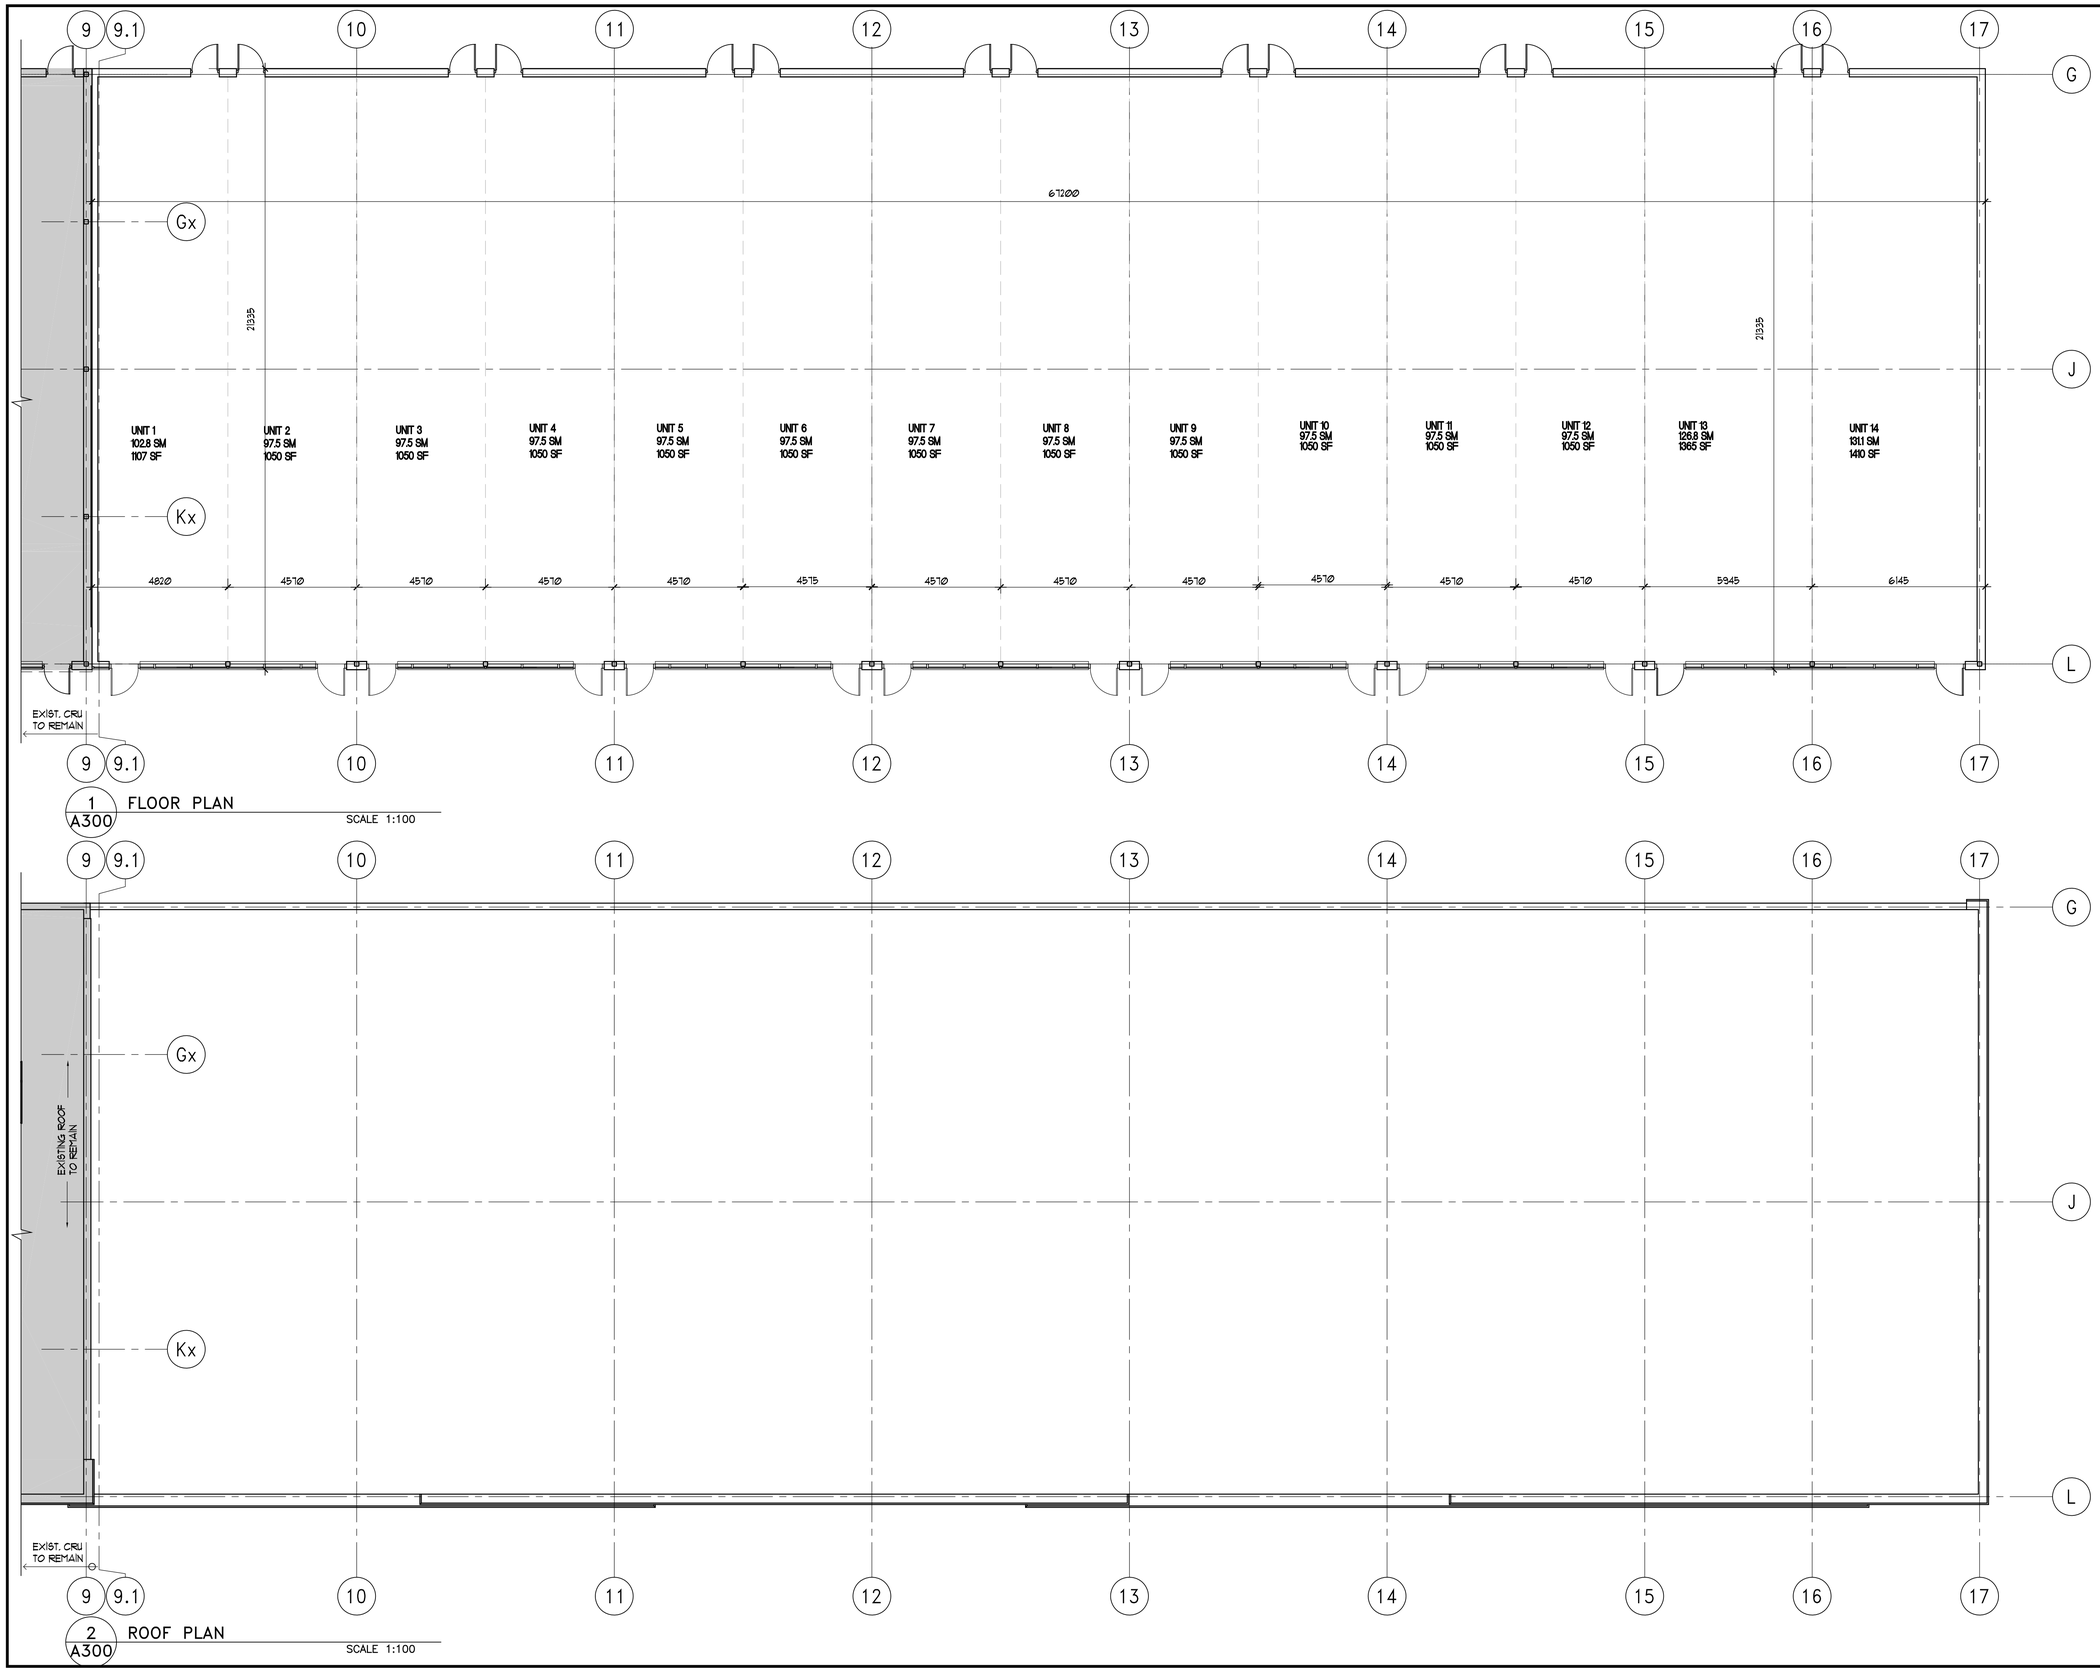

1 A300 FLOOR PLAN

SCALE 1:100

2 A300 ROOF PLAN

SCALE 1:100

NORTH

NO.	BY	DATE	ISSUED
1	AB	XX/19	ISSUED FOR SPA

VERIFY ALL DIMENSIONS AND CONDITIONS AT THE JOB
DO NOT SCALE PRINTS

PLANS AND SPECIFICATIONS ARE THE PROPERTY OF THE ARCHITECT AND MUST BE RETURNED AT COMPLETION OF THE WORK OR UPON REQUEST

THIS DRAWING MUST NOT BE USED FOR CONSTRUCTION UNLESS APPROVED AT RIGHT

APPROVED:

DATE:

SCOLER LEE BORENSTEIN + ASSOCIATES
ARCHITECTS INC.
STE 900, 60 ST. CLAIR AVE. E
TORONTO, ONTARIO M4T 1N5
TEL: (416) 362-7753
FAX: (416) 362-8519

PROJECT

COMMUNITY RETAIL DEVELOPMENT
5707 HAZELDEAN ROAD
WEST KANATA , ONTARIO

DRAWING TITLE

CRU EXPANSION
PLANS

ONTARIO ASSOCIATION OF ARCHITECTS
ALLAN MICHAEL BORENSTEIN
LICENCE 7172

DRAWN JL		FOLIO 03007
CHECKED AB		
DATE JAN 16		DWG. NO. A300
SCALE AS NOTED		

X-REFS:

DRAWINGS REVISED:

LAST UPDATED: