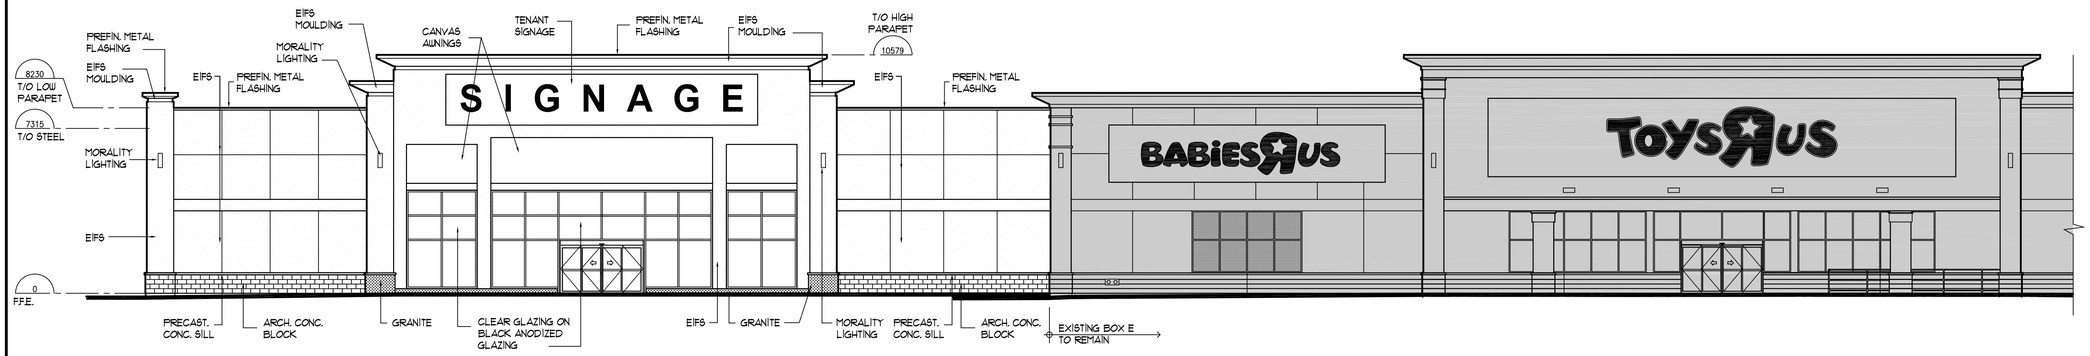

1 A401 SOUTH ELEVATION

SCALE 1:125

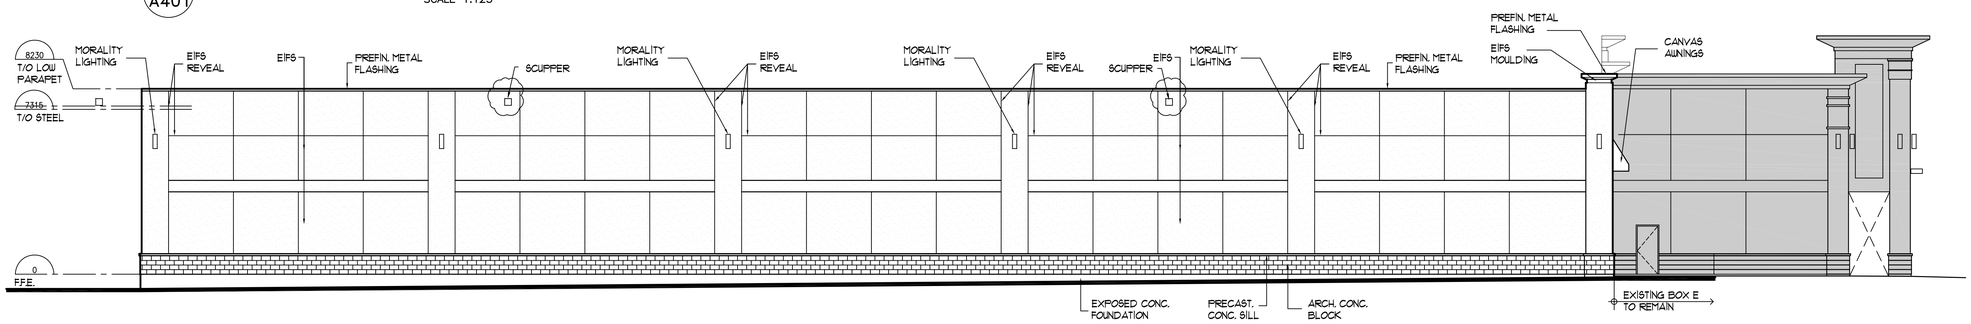

2 A401 WEST ELEVATION

SCALE 1:125

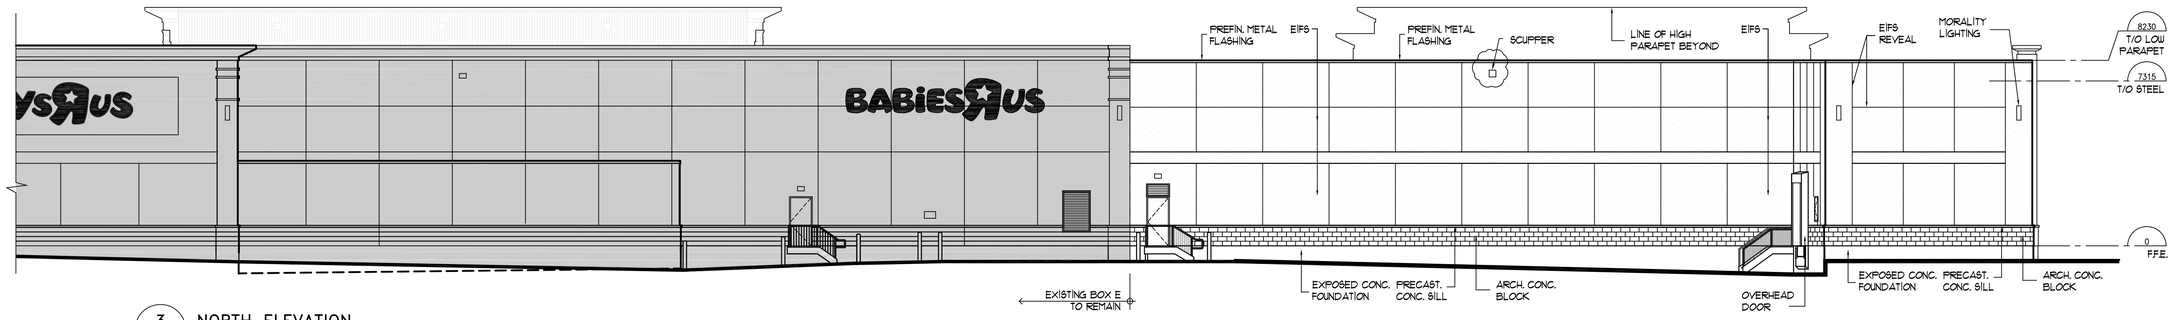

3 A401 NORTH ELEVATION

SCALE 1:125

COLETTE GORNI
PLANNER I
PLANNING, INFRASTRUCTURE & ECONOMIC DEVELOPMENT DEPARTMENT, CITY OF OTTAWA

APPROVED
By Colette Gorni at 9:18 am, Aug 10, 2020

NO.	BY	DATE	ISSUED
1	AB	14JAN2020	ISSUED FOR SPA
2	AB	27MAR2020	ISSUED FOR SPA

VERIFY ALL DIMENSIONS AND CONDITIONS AT THE JOB. DO NOT SCALE PRINTS

PLANS AND SPECIFICATIONS ARE THE PROPERTY OF THE ARCHITECT AND MUST BE RETURNED AT COMPLETION OF THE WORK OR UPON REQUEST

THIS DRAWING MUST NOT BE USED FOR CONSTRUCTION UNLESS APPROVED AT RIGHT

APPROVED:

DATE:

SCOLER LEE BORENSTEIN + ASSOCIATES
ARCHITECTS INC.
STE 900, 60 ST. CLAIR AVE. E
TORONTO, ONTARIO M4T 1N5
TEL: (416) 362-7753
FAX: (416) 362-8519

PROJECT

COMMUNITY RETAIL DEVELOPMENT
5705 HAZELDEAN ROAD
WEST KANATA , ONTARIO

DRAWING TITLE

BOX D
ELEVATIONS

ONTARIO ASSOCIATION OF ARCHITECTS
ALLAN MCHAM, BORENSTEIN
LICENCE 7172

DRAWN	FOLIO
JL	03007
CHECKED	
AB	
DATE	DWG. NO.
JAN 16	A401
SCALE	
AS NOTED	

X-REFS:

DRAWINGS REVISED: LAST UPDATED:

007-12-19-0168

#16044