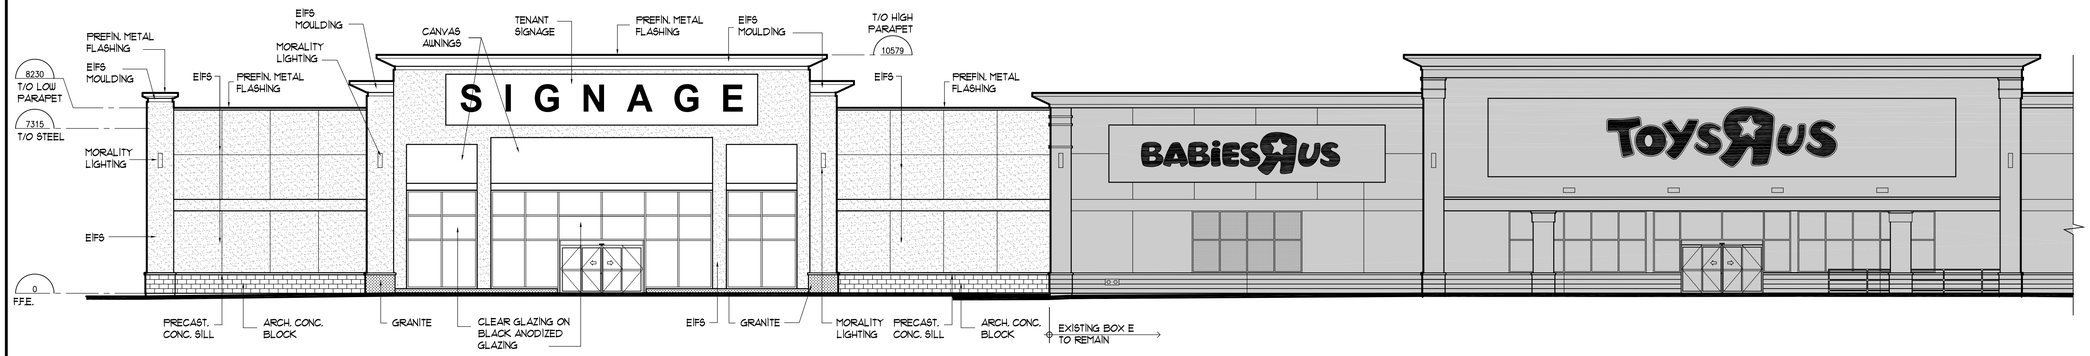

1 A401 SOUTH ELEVATION

SCALE 1:125

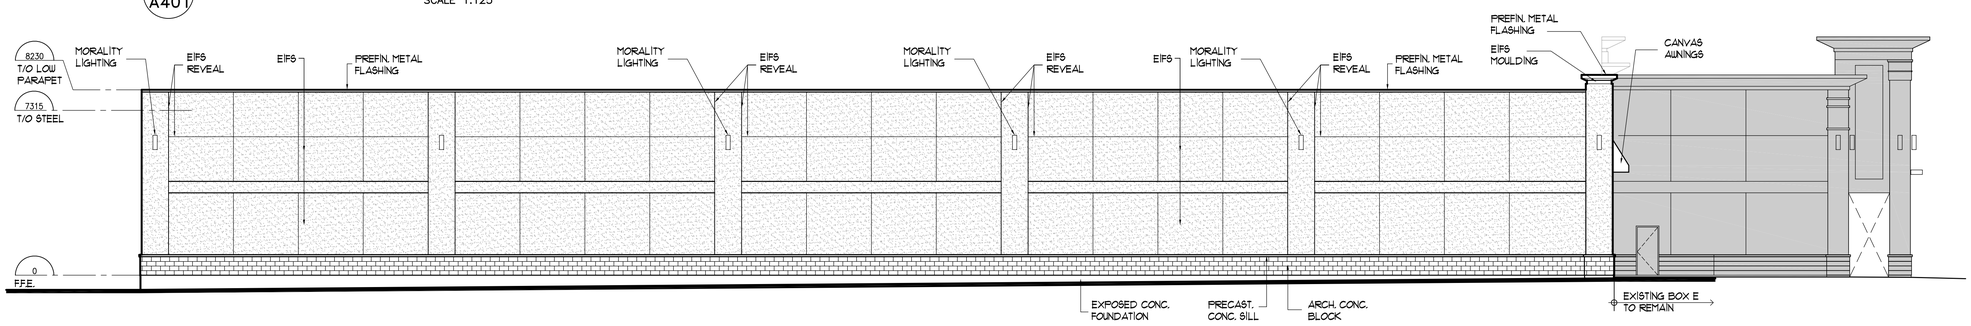

2 A401 WEST ELEVATION

SCALE 1:125

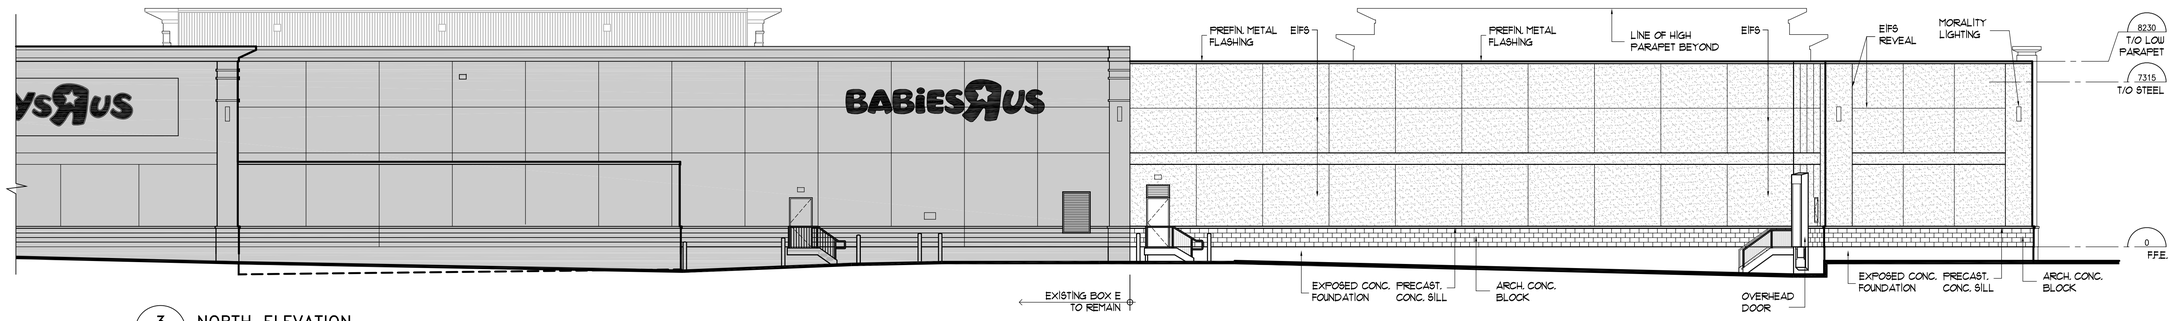

3 A401 NORTH ELEVATION

SCALE 1:125

NORTH

NO.	BY	DATE	ISSUED
1	AB	XX/19	ISSUED FOR SPA

VERIFY ALL DIMENSIONS AND CONDITIONS AT THE JOB DO NOT SCALE PRINTS

PLANS AND SPECIFICATIONS ARE THE PROPERTY OF THE ARCHITECT AND MUST BE RETURNED AT COMPLETION OF THE WORK OR UPON REQUEST

THIS DRAWING MUST NOT BE USED FOR CONSTRUCTION UNLESS APPROVED AT RIGHT

APPROVED:

DATE:

SCOLER LEE BORENSTEIN + ASSOCIATES
ARCHITECTS INC.
STE 500, 60 ST. CLAIR AVE. E TEL: (416) 362-7753
TORONTO, ONTARIO M4T 1N5 FAX: (416) 362-8519

PROJECT

COMMUNITY RETAIL DEVELOPMENT
5707 HAZELDEAN ROAD
WEST KANATA , ONTARIO

DRAWING TITLE

BOX D
ELEVATIONS

	DRAWN JL	FOLIO 03007
	CHECKED AB	
	DATE JAN 16	DWG. NO. A401
	SCALE AS NOTED	

X-REFS:

DRAWINGS REVISED: LAST UPDATED: