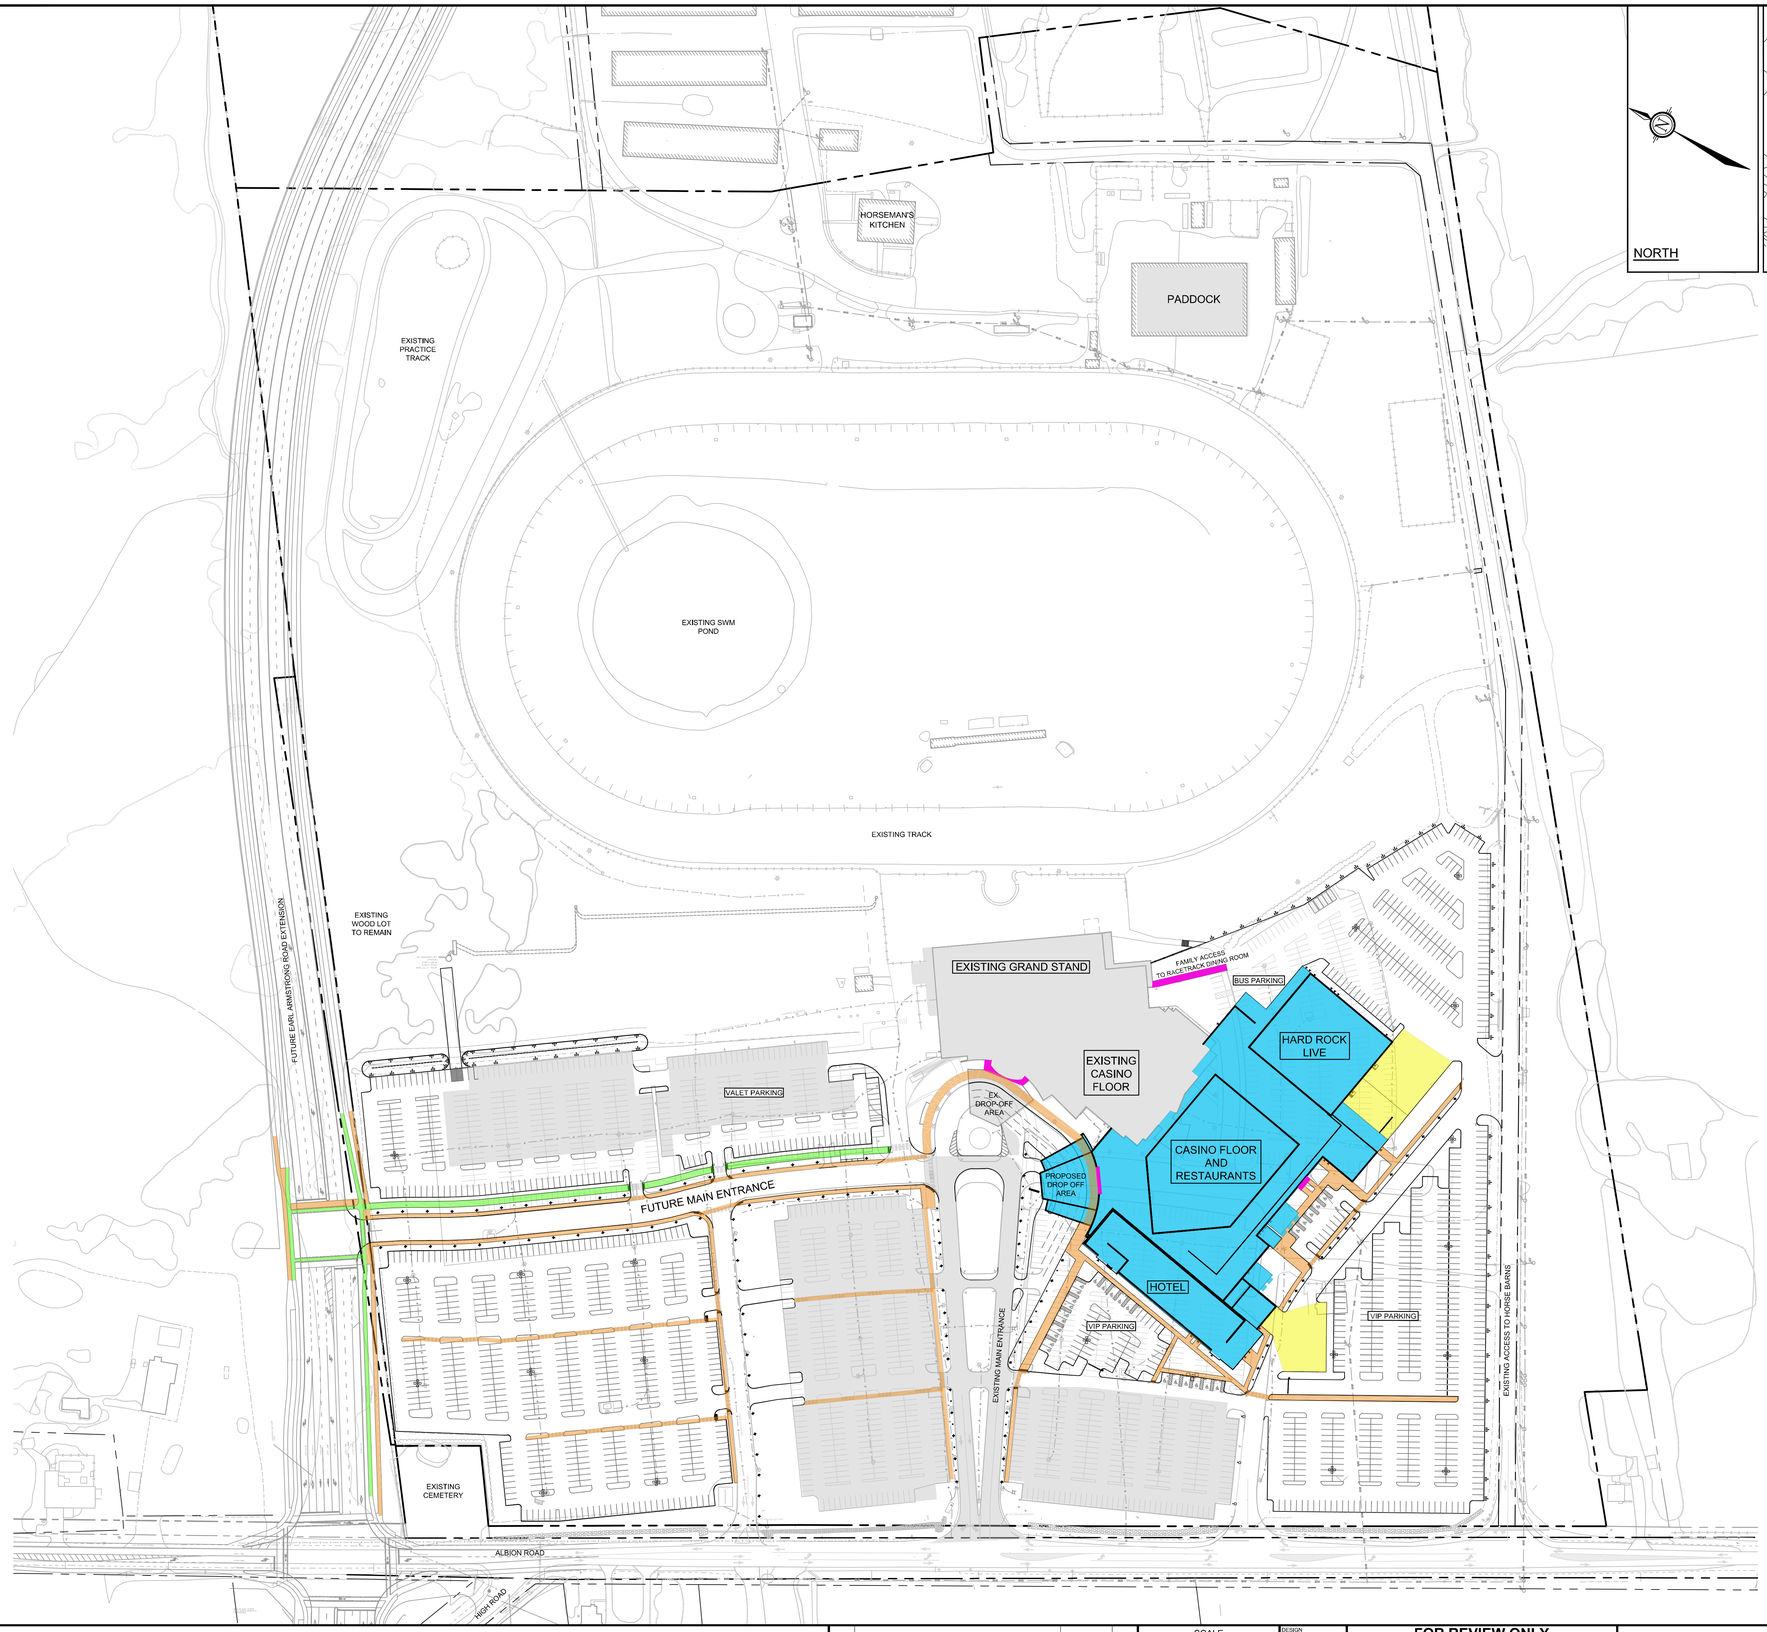

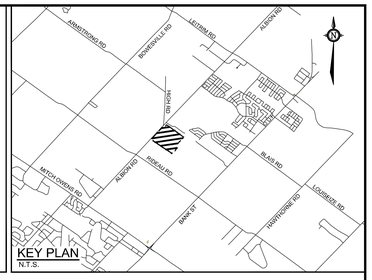

LEGEND

- PEDESTRIAN PASSAGES
- CYCLING SPINE
- LOADING AREA
- EX. TO REMAIN
- PROPOSED BUILDINGS
- MAIN ENTRANCES

NOTE:
THE POSITION OF ALL POLE LINES, CONDUITS, WATERMAINS, SEWERS AND OTHER UNDERGROUND AND OVERGROUND UTILITIES AND STRUCTURES IS NOT NECESSARILY SHOWN ON THE CONTRACT DRAWINGS, AND WHERE SHOWN, THE ACCURACY OF THE POSITION OF SUCH UTILITIES AND STRUCTURES IS NOT GUARANTEED. BEFORE STARTING WORK, DETERMINE THE EXACT LOCATION OF ALL SUCH UTILITIES AND STRUCTURES AND ASSUME ALL LIABILITY FOR DAMAGE TO THEM.

No.	REVISION	DATE	BY
1	ISSUED FOR SITE PLAN APPROVAL	NOV 20/19	CJR

SCALE 1:1250

1:1250 — 0 10 20 30 40 50

DESIGN	MJH
CHECKED	CJR
DRAWN	MJH
CHECKED	CJR
APPROVED	JLS

FOR REVIEW ONLY

NOVATECH
Engineers, Planners & Landscape Architects
Suite 200, 240 Michael Cowpland Drive
Ottawa, Ontario, Canada K2M 1P6
Telephone (613) 254-9643
Facsimile (613) 254-5867
Website www.novatech-eng.com

LOCATION
4837 ALBION ROAD, CITY OF OTTAWA
HARD ROCK OTTAWA

DRAWING NAME
MASTER DEVELOPMENT PLAN

PROJECT No. 116111
REV REV # 1
DRAWING No. 116111-MDP

PLANB1.DWG - 1000mmx707mm

M:\2016\116111\CAD\Design\Figures\116111-M-DEV-P.dwg, GP-B1, Nov 20, 2019 - 9:04am, amestwarp