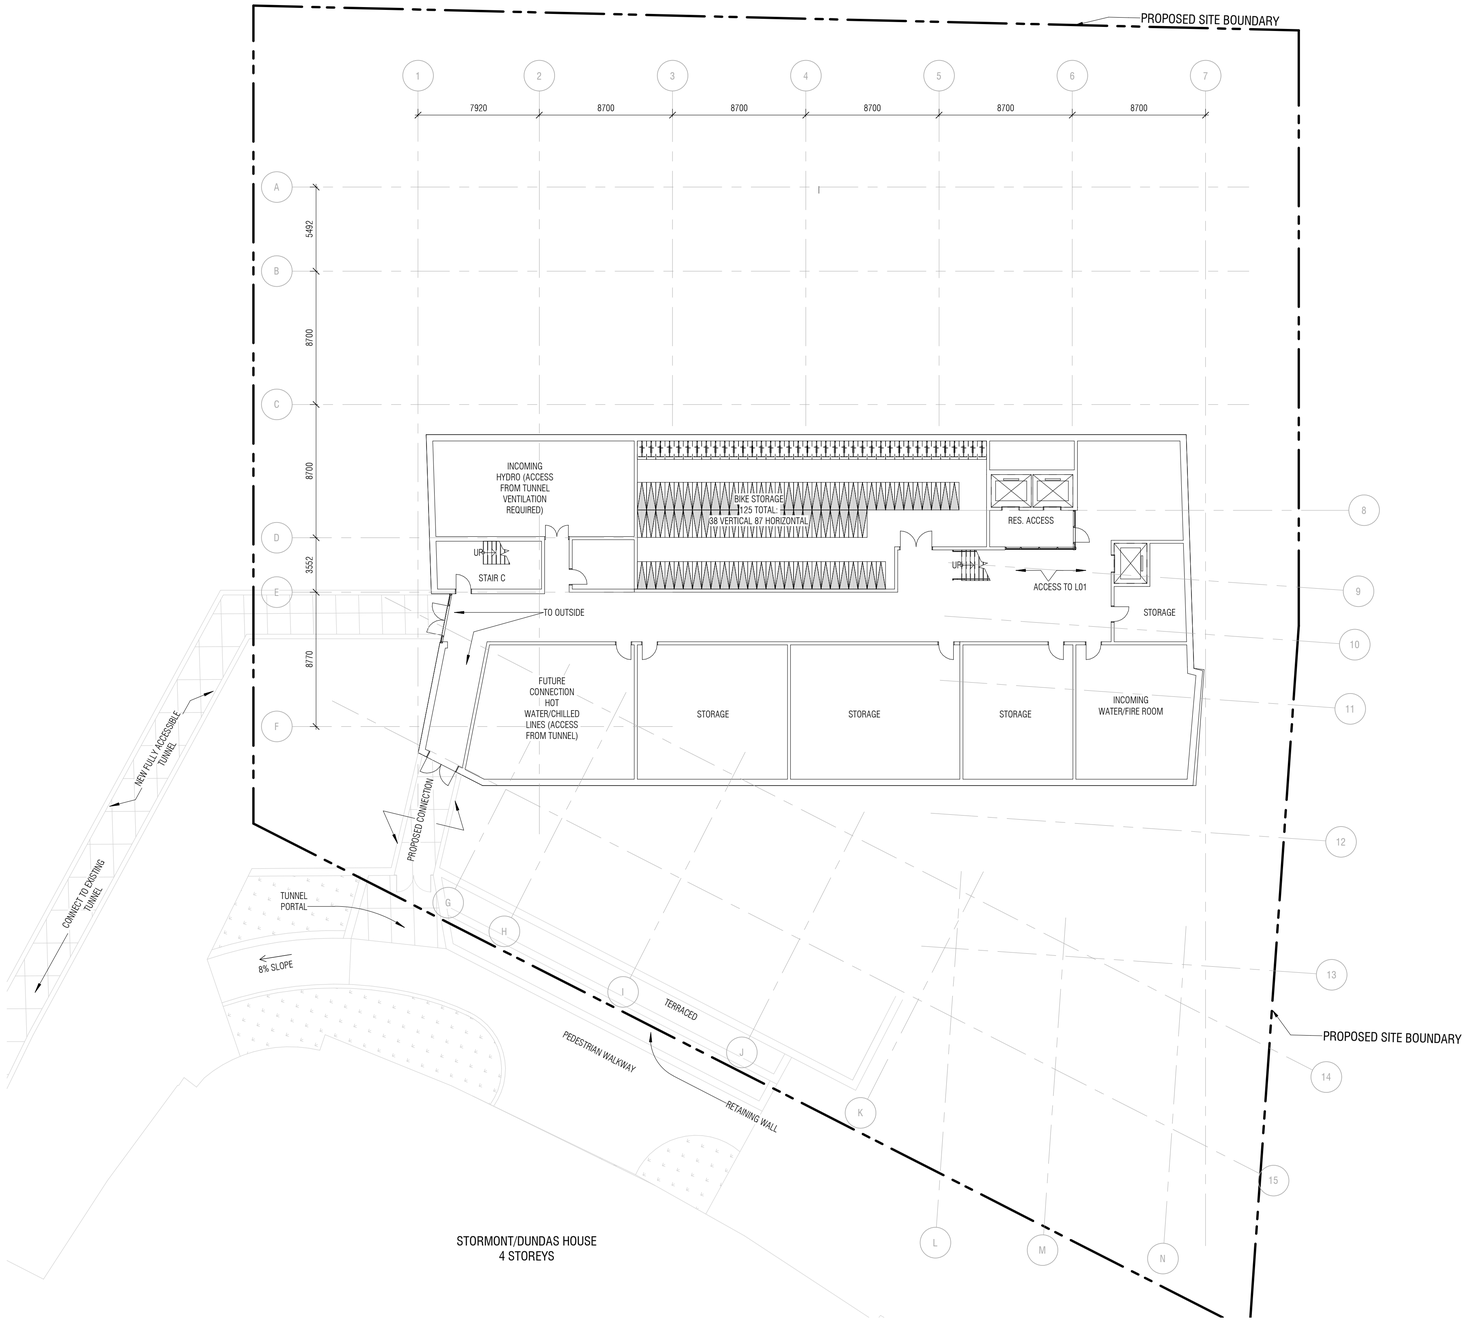

1 A.100 **FP-SPA-BASEMENT**
1 : 200

CONTRACTOR MUST CHECK & VERIFY ALL DIMENSIONS ON THE JOB.

DO NOT SCALE DRAWINGS.

ALL DRAWINGS, SPECIFICATIONS AND RELATED DOCUMENTS ARE THE COPYRIGHT PROPERTY OF THE ARCHITECT AND MUST BE RETURNED UPON REQUEST. REPRODUCTION OF DRAWINGS, SPECIFICATIONS AND RELATED DOCUMENTS IN PART OR IN WHOLE IS FORBIDDEN WITHOUT THE WRITTEN PERMISSION OF THE ARCHITECT.

THIS DRAWING IS NOT TO BE USED FOR CONSTRUCTION UNTIL SIGNED BY THE ARCHITECT.

ISSUED

No.	Date	Description
1	12/13/19	SITE PLAN CONTROL APPLICATION

NOTES:
REFER TO LANDSCAPE DRAWINGS
REFER TO CIVIL DRAWINGS

Diamond Schmitt Architects 384 Adelaide Street West, Suite 100, Toronto, Ontario, M5V 1R7 Canada — Tel: 416 862 8800, Fax: 416 862 5508, info@dsai.ca, www.dsai.ca

KWC Architects Inc. 383 Parkdale Avenue, Suite 201, Ottawa, Ontario, K1Y 4R4 Canada — Tel: 613 238 2117, Fax: 613 238 6595, kwc@kwc-arch.com, www.kwc-arch.com

ONTARIO ASSOCIATION ARCHITECTS
LICENCE 5364

CARLETON UNIVERSITY NEW STUDENT RESIDENCE

CARLETON UNIVERSITY
1125 COLONEL BY DRIVE
OTTAWA ON
K1S 5B6

BASEMENT PLAN

Scale: 1 : 200
Project No: 1952
Date: 12/13/19

A.100

C:\Users\jtrinidad\Documents\Revit Files\1952_Carleton Student Residence_Building_jmtrinidad.rvt
2019-12-12 8:24:03 PM