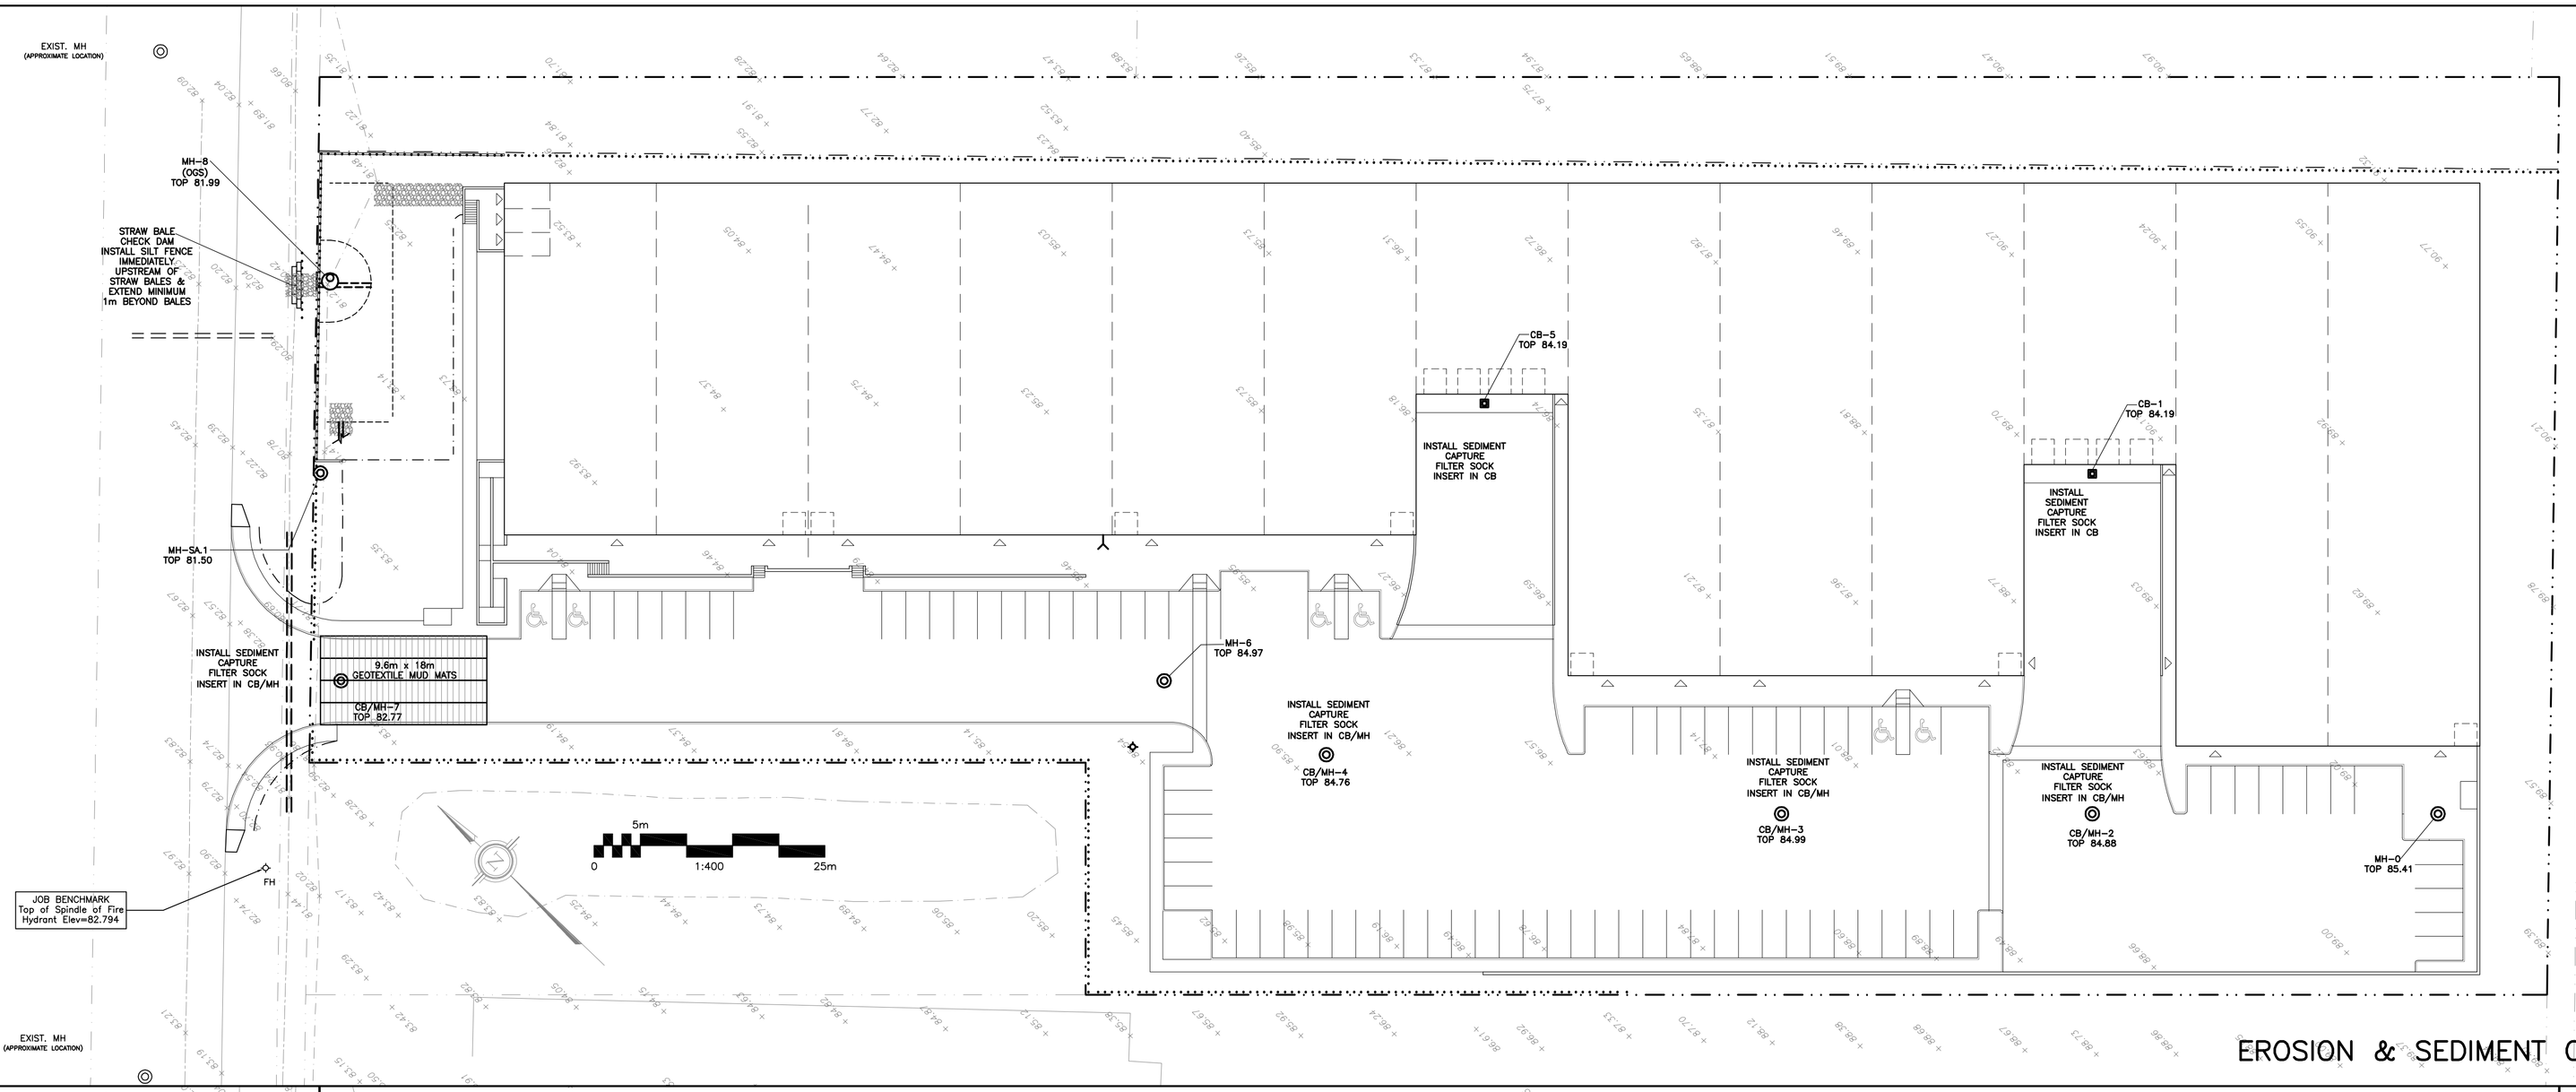

EROSION & SEDIMENT CONTROL PLAN

REFER TO NOTES & DETAILS ON DRAWINGS C–3, C–4 & C–5

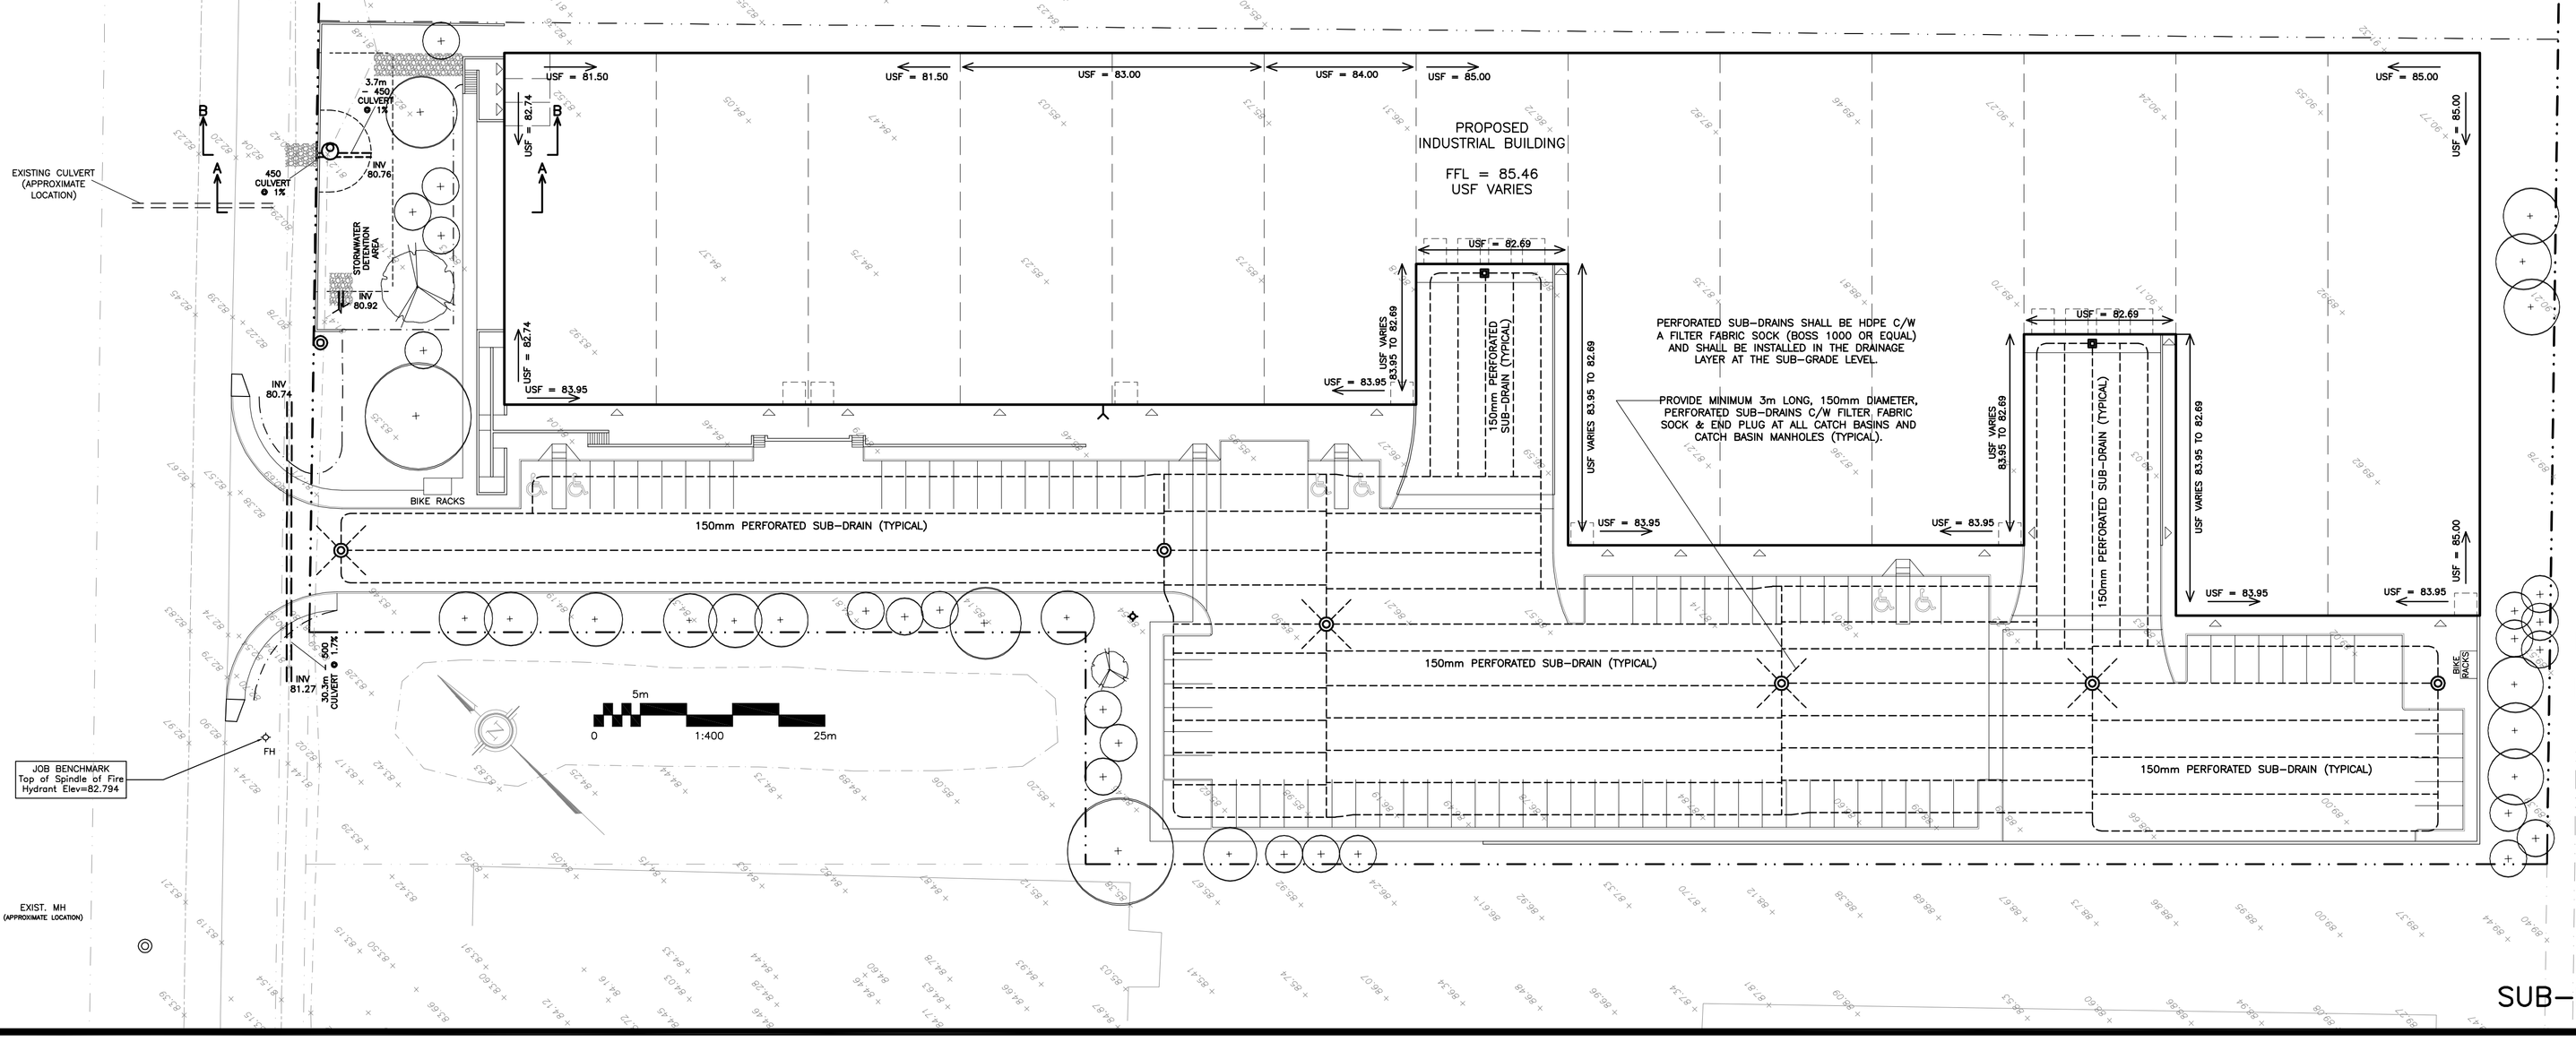

SUB–DRAIN LAYOUT

REFER TO NOTES & DETAILS ON DRAWINGS C–3, C–4 & C–5

APPROVED ☑ REFUSED ☐

THIS _02_ DAY OF December, 2020

ERIN O'CONNELL, MCIP, RPP, MANAGER (A)
DEVELOPMENT REVIEW, WEST
PLANNING, INFRASTRUCTURE AND ECONOMIC DEVELOPMENT DEPARTMENT, CITY OF OTTAWA

KEY PLAN

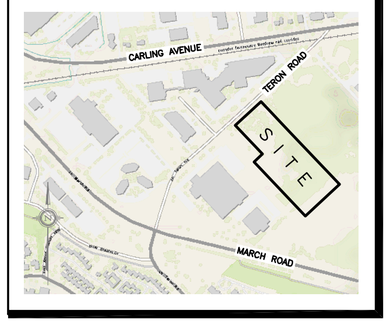

No.	DATE	REVISION
6	DEC 2–20	RE–ISSUED WITH UPDATED ADDRESS
5	SEP 1–20	RE–ISSUED FOR APPROVAL
4	JUL 13–20	RE–ISSUED FOR APPROVAL
3	MAY 13–20	RE–ISSUED FOR APPROVAL
2	FEB 13–20	ISSUED FOR APPROVAL
1	FEB 11–20	ISSUED FOR COORDINATION

D. B. GRAY ENGINEERING INC.
Stormwater Management - Grading & Drainage - Storm & Sanitary Sewers - Watermains
700 Long Point Circle 613-425-8044
Ottawa, Ontario d.gray@dbgrayengineering.com

Project
PROPOSED
1 STOREY
INDUSTRIAL WAREHOUSE
1265 TERON ROAD
OTTAWA, ONTARIO

Drawing Title
EROSION & SEDIMENT CONTROL PLAN AND SUB–DRAIN LAYOUT

Engineer's Seal
LICENSED PROFESSIONAL ENGINEER
D.B. GRAY
17016502
DEC 2–20
PROVINCE OF ONTARIO
NOT VALID UNLESS SIGNED & DATED

Drawn	D.B.G.
Hor. Scale	1:400
Vert. Scale	
Date	OCT 18–19
Job No.	19057

Drawing No.
C–2
of 6

D07–12–20–0017

#18115