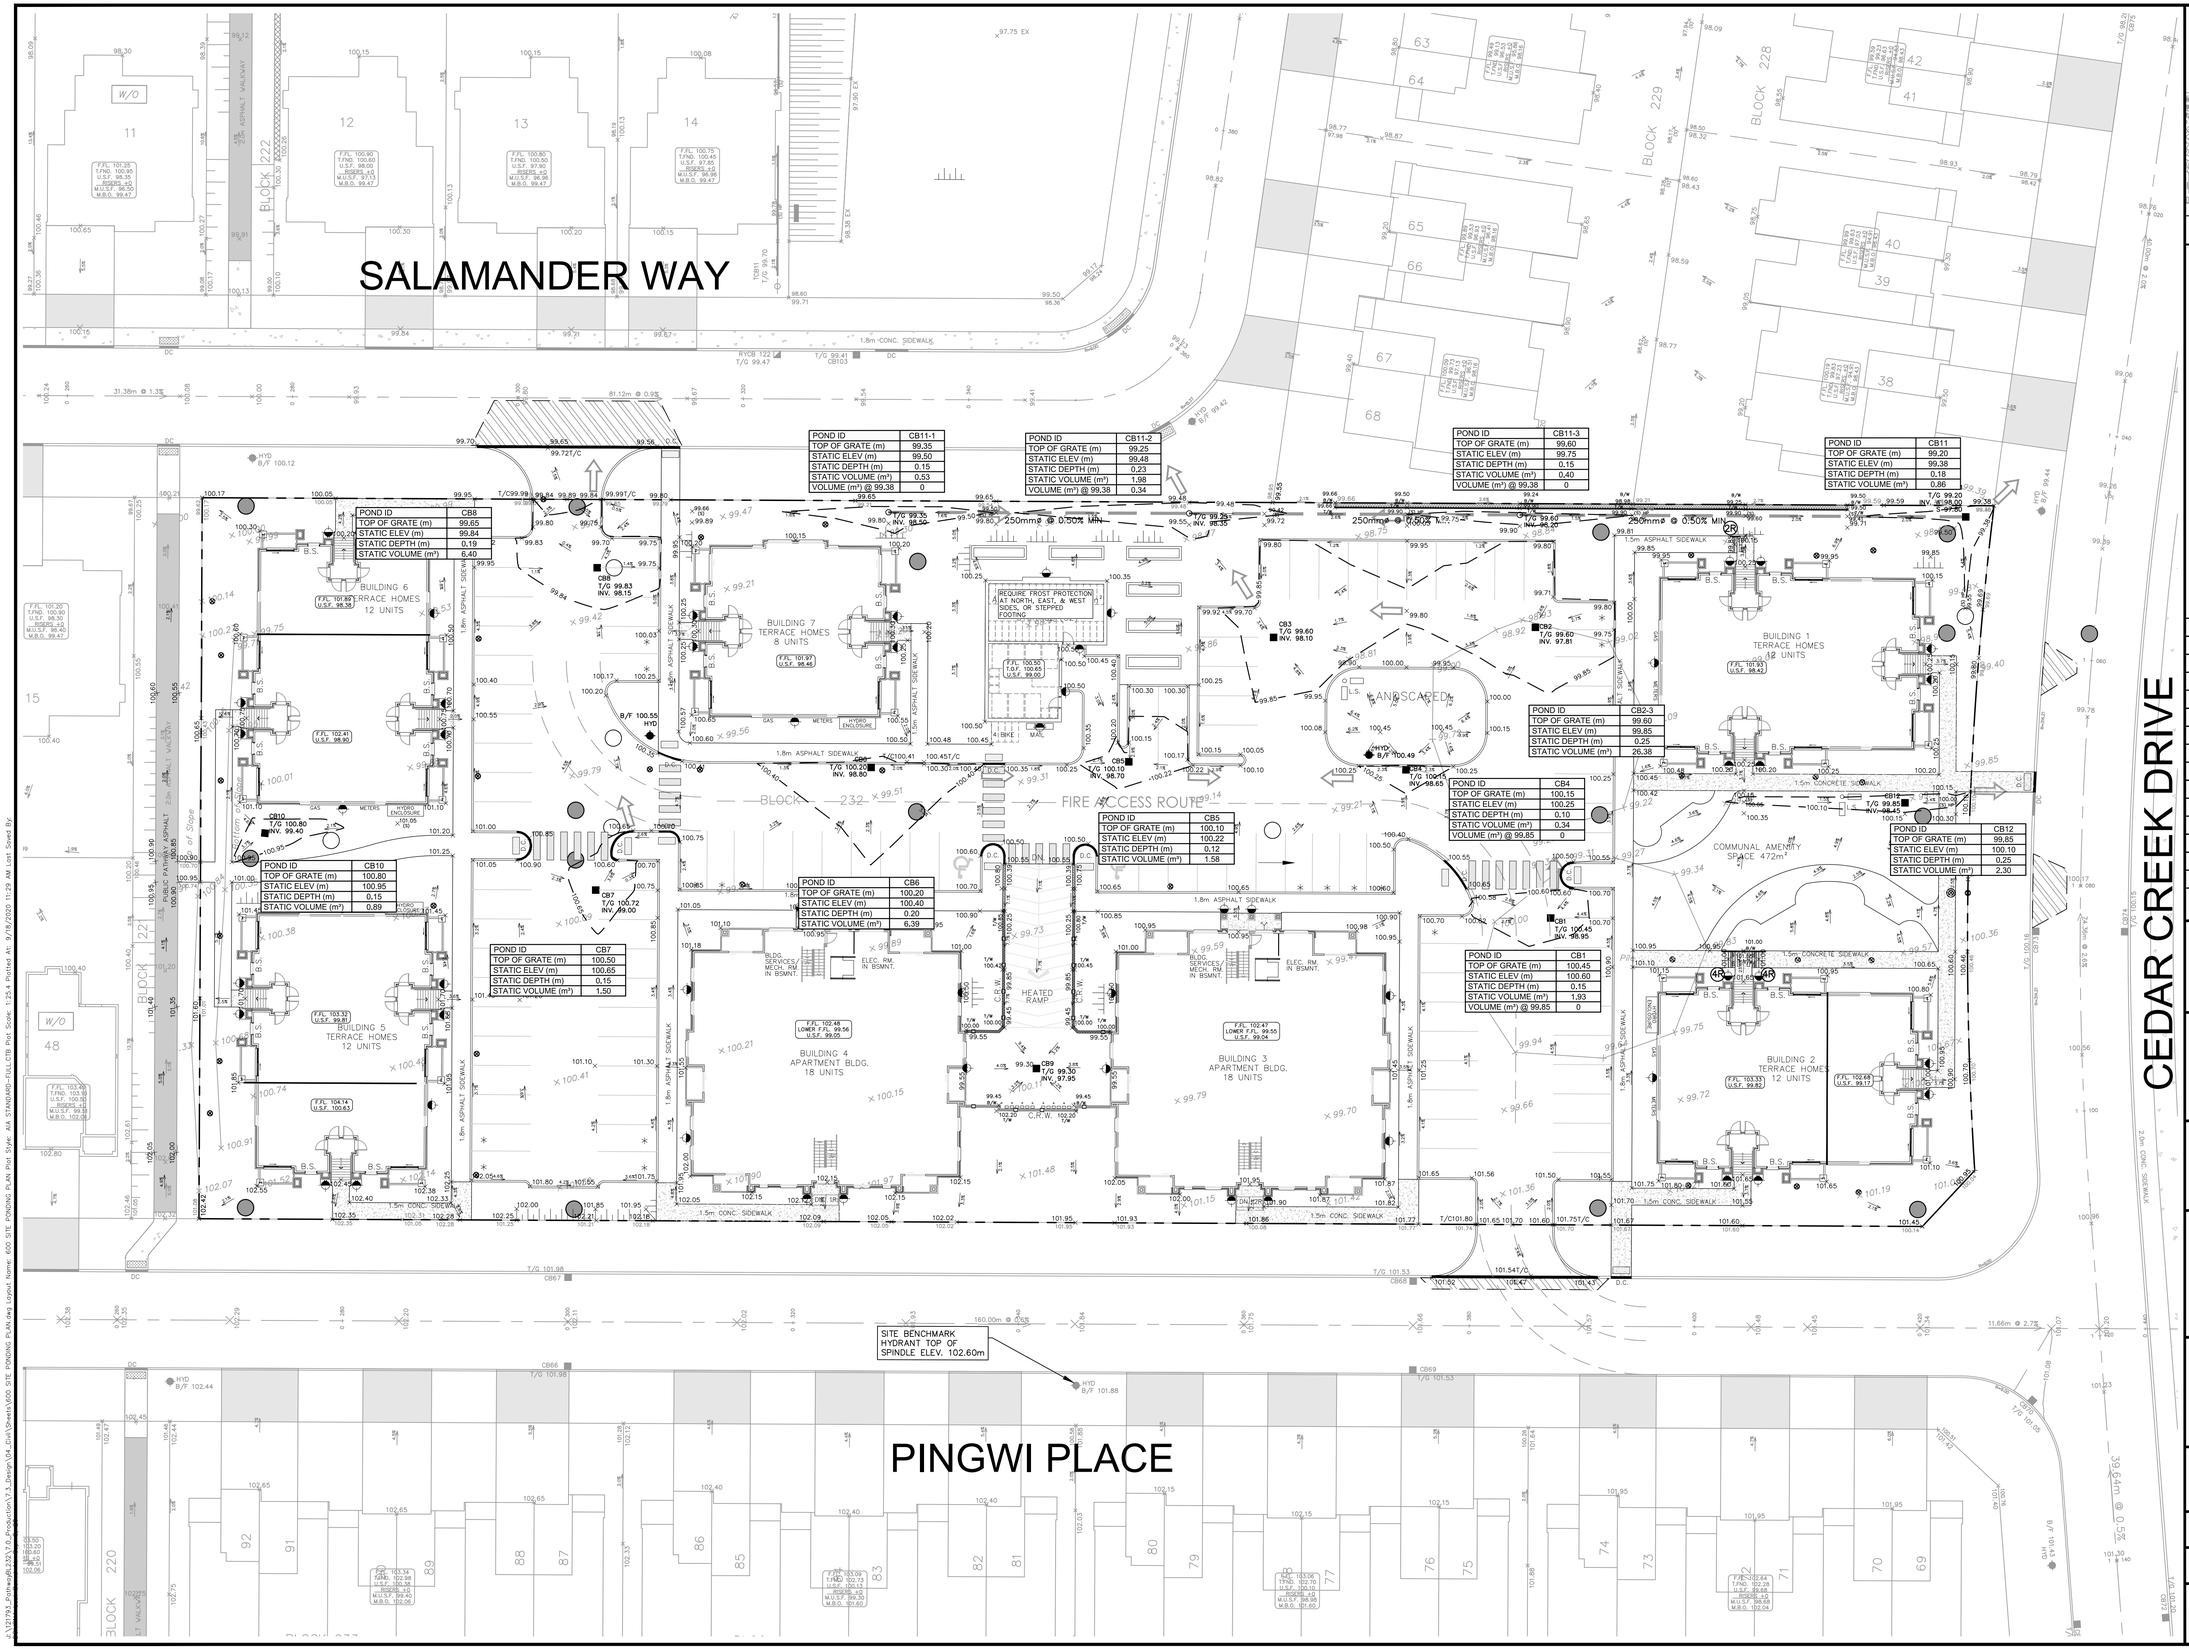

POND ID	CB11-1
TOP OF GRATE (m)	99.35
STATIC ELEV (m)	99.50
STATIC DEPTH (m)	0.15
STATIC VOLUME (m³)	0.53
VOLUME (m³) @ 99.38	0

POND ID	CB11-2
TOP OF GRATE (m)	99.25
STATIC ELEV (m)	99.48
STATIC DEPTH (m)	0.23
STATIC VOLUME (m³)	1.98
VOLUME (m³) @ 99.38	0.34

POND ID	CB11-3
TOP OF GRATE (m)	99.60
STATIC ELEV (m)	99.75
STATIC DEPTH (m)	0.15
STATIC VOLUME (m³)	0.40
VOLUME (m³) @ 99.38	0

POND ID	CB11
TOP OF GRATE (m)	99.20
STATIC ELEV (m)	99.38
STATIC DEPTH (m)	0.18
STATIC VOLUME (m³)	0.86

POND ID	CB8
TOP OF GRATE (m)	99.65
STATIC ELEV (m)	99.84
STATIC DEPTH (m)	0.19
STATIC VOLUME (m³)	0.40

POND ID	CB2-3
TOP OF GRATE (m)	99.60
STATIC ELEV (m)	99.85
STATIC DEPTH (m)	0.25
STATIC VOLUME (m³)	26.38

POND ID	CB4
TOP OF GRATE (m)	100.15
STATIC ELEV (m)	100.25
STATIC DEPTH (m)	0.10
STATIC VOLUME (m³)	0.34
VOLUME (m³) @ 99.85	0

POND ID	CB5
TOP OF GRATE (m)	100.10
STATIC ELEV (m)	100.22
STATIC DEPTH (m)	0.12
STATIC VOLUME (m³)	1.58

POND ID	CB12
TOP OF GRATE (m)	99.85
STATIC ELEV (m)	100.10
STATIC DEPTH (m)	0.25
STATIC VOLUME (m³)	2.30

POND ID	CB10
TOP OF GRATE (m)	100.80
STATIC ELEV (m)	100.95
STATIC DEPTH (m)	0.15
STATIC VOLUME (m³)	0.89

POND ID	CB6
TOP OF GRATE (m)	100.20
STATIC ELEV (m)	100.40
STATIC DEPTH (m)	0.20
STATIC VOLUME (m³)	6.39

POND ID	CB7
TOP OF GRATE (m)	100.50
STATIC ELEV (m)	100.65
STATIC DEPTH (m)	0.15
STATIC VOLUME (m³)	1.50

POND ID	CB1
TOP OF GRATE (m)	100.45
STATIC ELEV (m)	100.60
STATIC DEPTH (m)	0.15
STATIC VOLUME (m³)	1.93
VOLUME (m³) @ 99.85	0

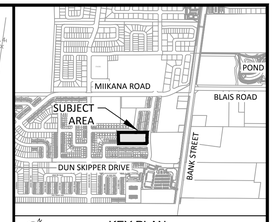

KEY PLAN
N.T.S.

NOTES:

1. SEE DRAWING C-010, C-011 FOR ADDITIONAL DETAILS AND NOTES.
2. SITE BENCHMARK OBTAINED FROM LEGAL SURVEYOR ANNIS O'SULLIVAN VOLLEBEKK LTD. TOP SPINDLE OF HYDRANT ON PINGWI PLACE, ELEV.=102.60m

No.	REVISIONS	By	Date
14			
13			
12			
11			
10			
9			
8			
7			
6			
5			
4			
3			
2	REVISED AS PER CITY COMMENTS	DGY	2020:09:18
1	ISSUED FOR SPA	DGY	2019:12:18

DCR/PHOENIX GROUP OF COMPANIES

IBI GROUP
400 – 333 Preston Street
Ottawa ON K1S 5N4 Canada
tel 613 225 1311 fax 613 225 9868
ibigroup.com

Project Title
1055 CEDAR CREEK DRIVE

LICENSED PROFESSIONAL ENGINEER
D. G. Yannoulopoulos
2020/09/18
PROVINCE OF ONTARIO

Drawing Title
SITE PONDING PLAN

Scale
1:250

Design	Date
RM/WZ	SEPT. 2019
Drawn	Checked
DPS/WZ	DGY
Project No.	Drawing No.
121793	600

D07-12-20-0037

#_____