NOTES:

1. SILT FENCE TO BE ERECTED PRIOR TO EARTH WORKS BEING COMMENCED. SILT FENCE TO BE MAINTAINED UNTIL VEGETATION IS ESTABLISHED OR UNTIL START OF SUBSEQUENT PHASE.
2. STRAW BALE SEDIMENT TRAPS TO BE CONSTRUCTED IN EXISTING ROAD SIDE DITCHES. TRAPS TO REMAIN AND BE MAINTAINED UNTIL VEGETATION IS ESTABLISHED.
3. SILT SACK TO BE PLACED AND MAINTAINED UNDER COVER OF ALL CATCHBASINS. GEOTEXTILE SILT SACK IN STREET CBs TO REMAIN UNTIL ALL CURBS ARE CONSTRUCTED. GEOTEXTILE FABRIC IN RYCBs TO REMAIN UNTIL VEGETATION IS ESTABLISHED. ALL CATCHBASINS TO BE REGULARLY INSPECTED AND CLEANED, AS NECESSARY, UNTIL SOD AND CURBS ARE CONSTRUCTED.
4. WORKS NOTED ABOVE ARE TO BE INSTALLED, INSPECTED, MAINTAINED ANS. ULTIMATELY REMOVED BY SERVICING CONTRACTOR.
5. THIS IS A "LIVING DOCUMENT" AND MAY BE MODIFIED IN THE EVENT THE PROPOSED CONTROL MEASURES ARE INSUFFICIENT

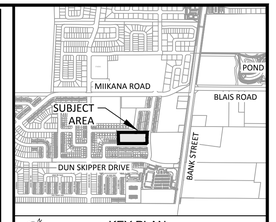

KEY PLAN
N.T.S.

NOTES:
1. SEE DRAWING C-010, C-011 FOR ADDITIONAL DETAILS AND NOTES.
2. SITE BENCHMARK OBTAINED FROM LEGAL SURVEYOR ANNIS O'SULLIVAN VOLLEBEKK LTD. TOP SPINDLE OF HYDRANT ON PINGWI PLACE, ELEV.=102.60m

LEGEND :

- LIGHT DUTY SILT FENCE AS PER OPSD-219.110
- SNOW FENCE
- STRAW BALE CHECK DAM AS PER OPSD-219.180
- ROCK CHECK DAM AS PER OPSD-219.210
- SILT SACK PLACED UNDER EXISTING CB COVER
- TEMPORARY MUD MAT 0.15m THICK 50mm CLEAR STONE ON NON WOVEN FILTER CLOTH (15.0 × 7.0)

No.	REVISIONS	By	Date
14			
13			
12			
11			
10			
9			
8			
7			
6			
5			
4			
3			
2	REVISED AS PER CITY COMMENTS	DGY	2020:09:18
1	ISSUED FOR SPA	DGY	2019:12:18

DCR/PHOENIX GROUP OF COMPANIES

IBI GROUP
400 – 333 Preston Street
Ottawa ON K1S 5N4 Canada
tel 613 225 1311 fax 613 225 9868
ibigroup.com

Project Title
1055 CEDAR CREEK DRIVE

LICENSED PROFESSIONAL ENGINEER
D. G. Yannoulopoulos
2020/09/18
PROVINCE OF ONTARIO

Drawing Title
EROSION AND SEDIMENTATION CONTROL PLAN

Scale
1:250

Design	Date
RM/WZ	SEPT. 2019
Drawn	Checked
DPS/WZ	DGY
Project No.	Drawing No.
121793	900

D07-12-20-0037
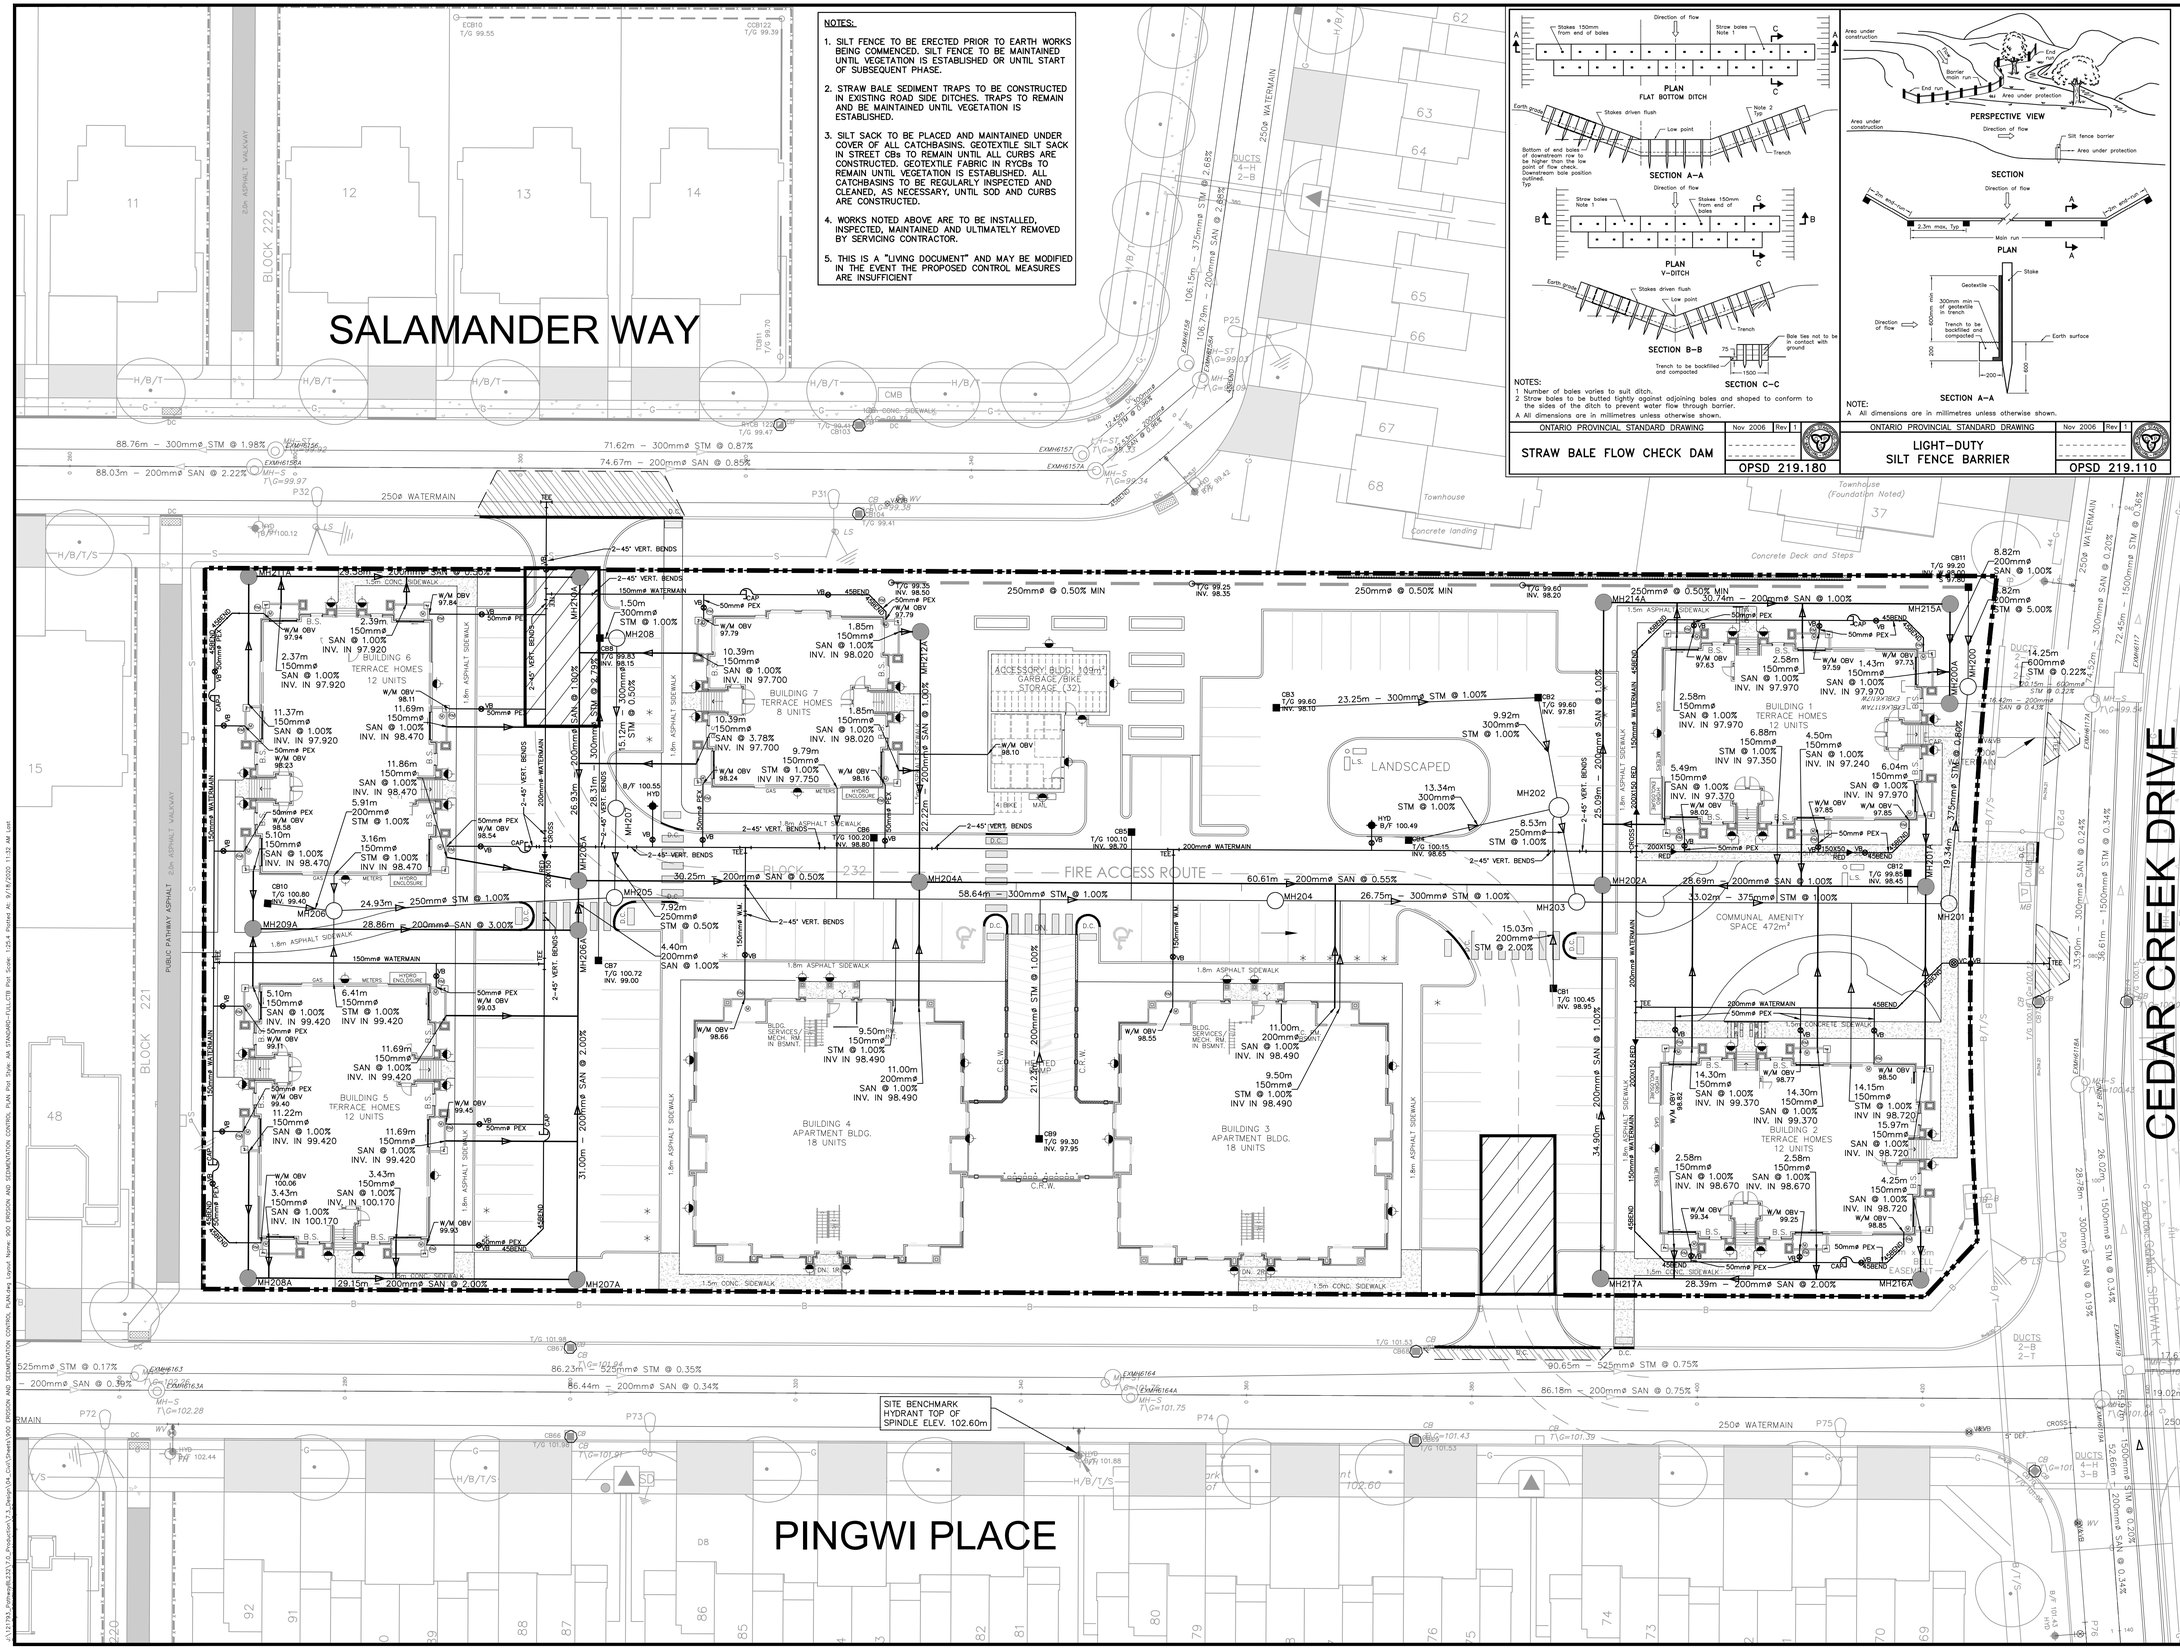
#_____