APPROVED
By Jamesdo at 4:10 pm, May 03, 2021

DOUGLAS JAMES, MCIP, RPP
MANAGER, DEVELOPMENT REVIEW - CENTRAL
PLANNING, INFRASTRUCTURE & ECONOMIC
DEVELOPMENT DEPARTMENT, CITY OF OTTAWA

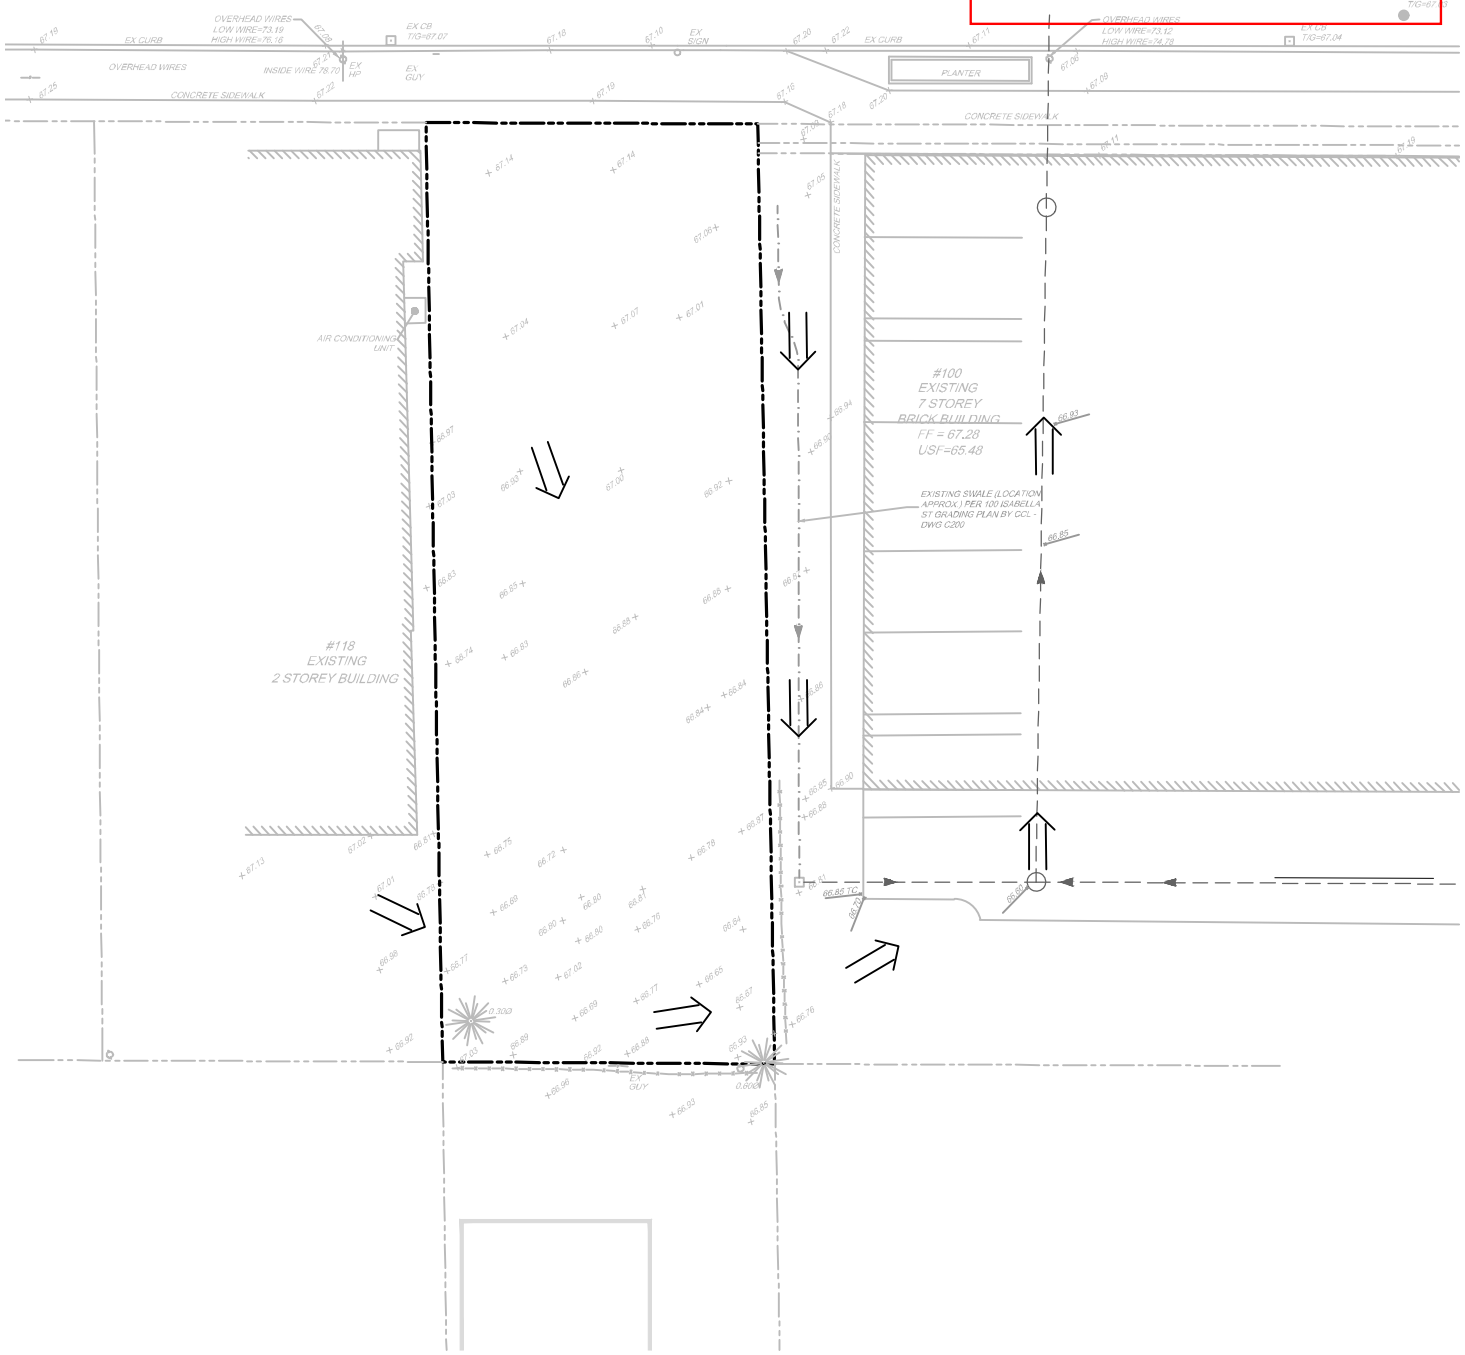

LEGEND

- PROPERTY LINE
- OVERLAND FLOW
- STMMH — EXISTING STORM MANHOLE & SEWER
- EXISTING FENCE

NOVATECH
Engineers, Planners & Landscape Architects
Suite 200, 240 Michael Cowpland Drive
Ottawa, Ontario, Canada K2M 1P6

Telephone (613) 254-9643
Facsimile (613) 254-5867
Website www.novatech-eng.com

CITY OF OTTAWA
114 ISABELLA STREET

EXISTING OVERLAND DRAINAGE PATTERN

SCALE 1 : 250 (0 2 4 6 8 10)

DATE	JOB	FIGURE
APR 2021	119100	EX

M:\2019\119100\CAD\Design\119100-SWM.dwg, SWM PRE Fig (2021), Apr 14, 2021 - 2:02pm, ahetherington

SHT8X11.DWG - 216mmx279mm