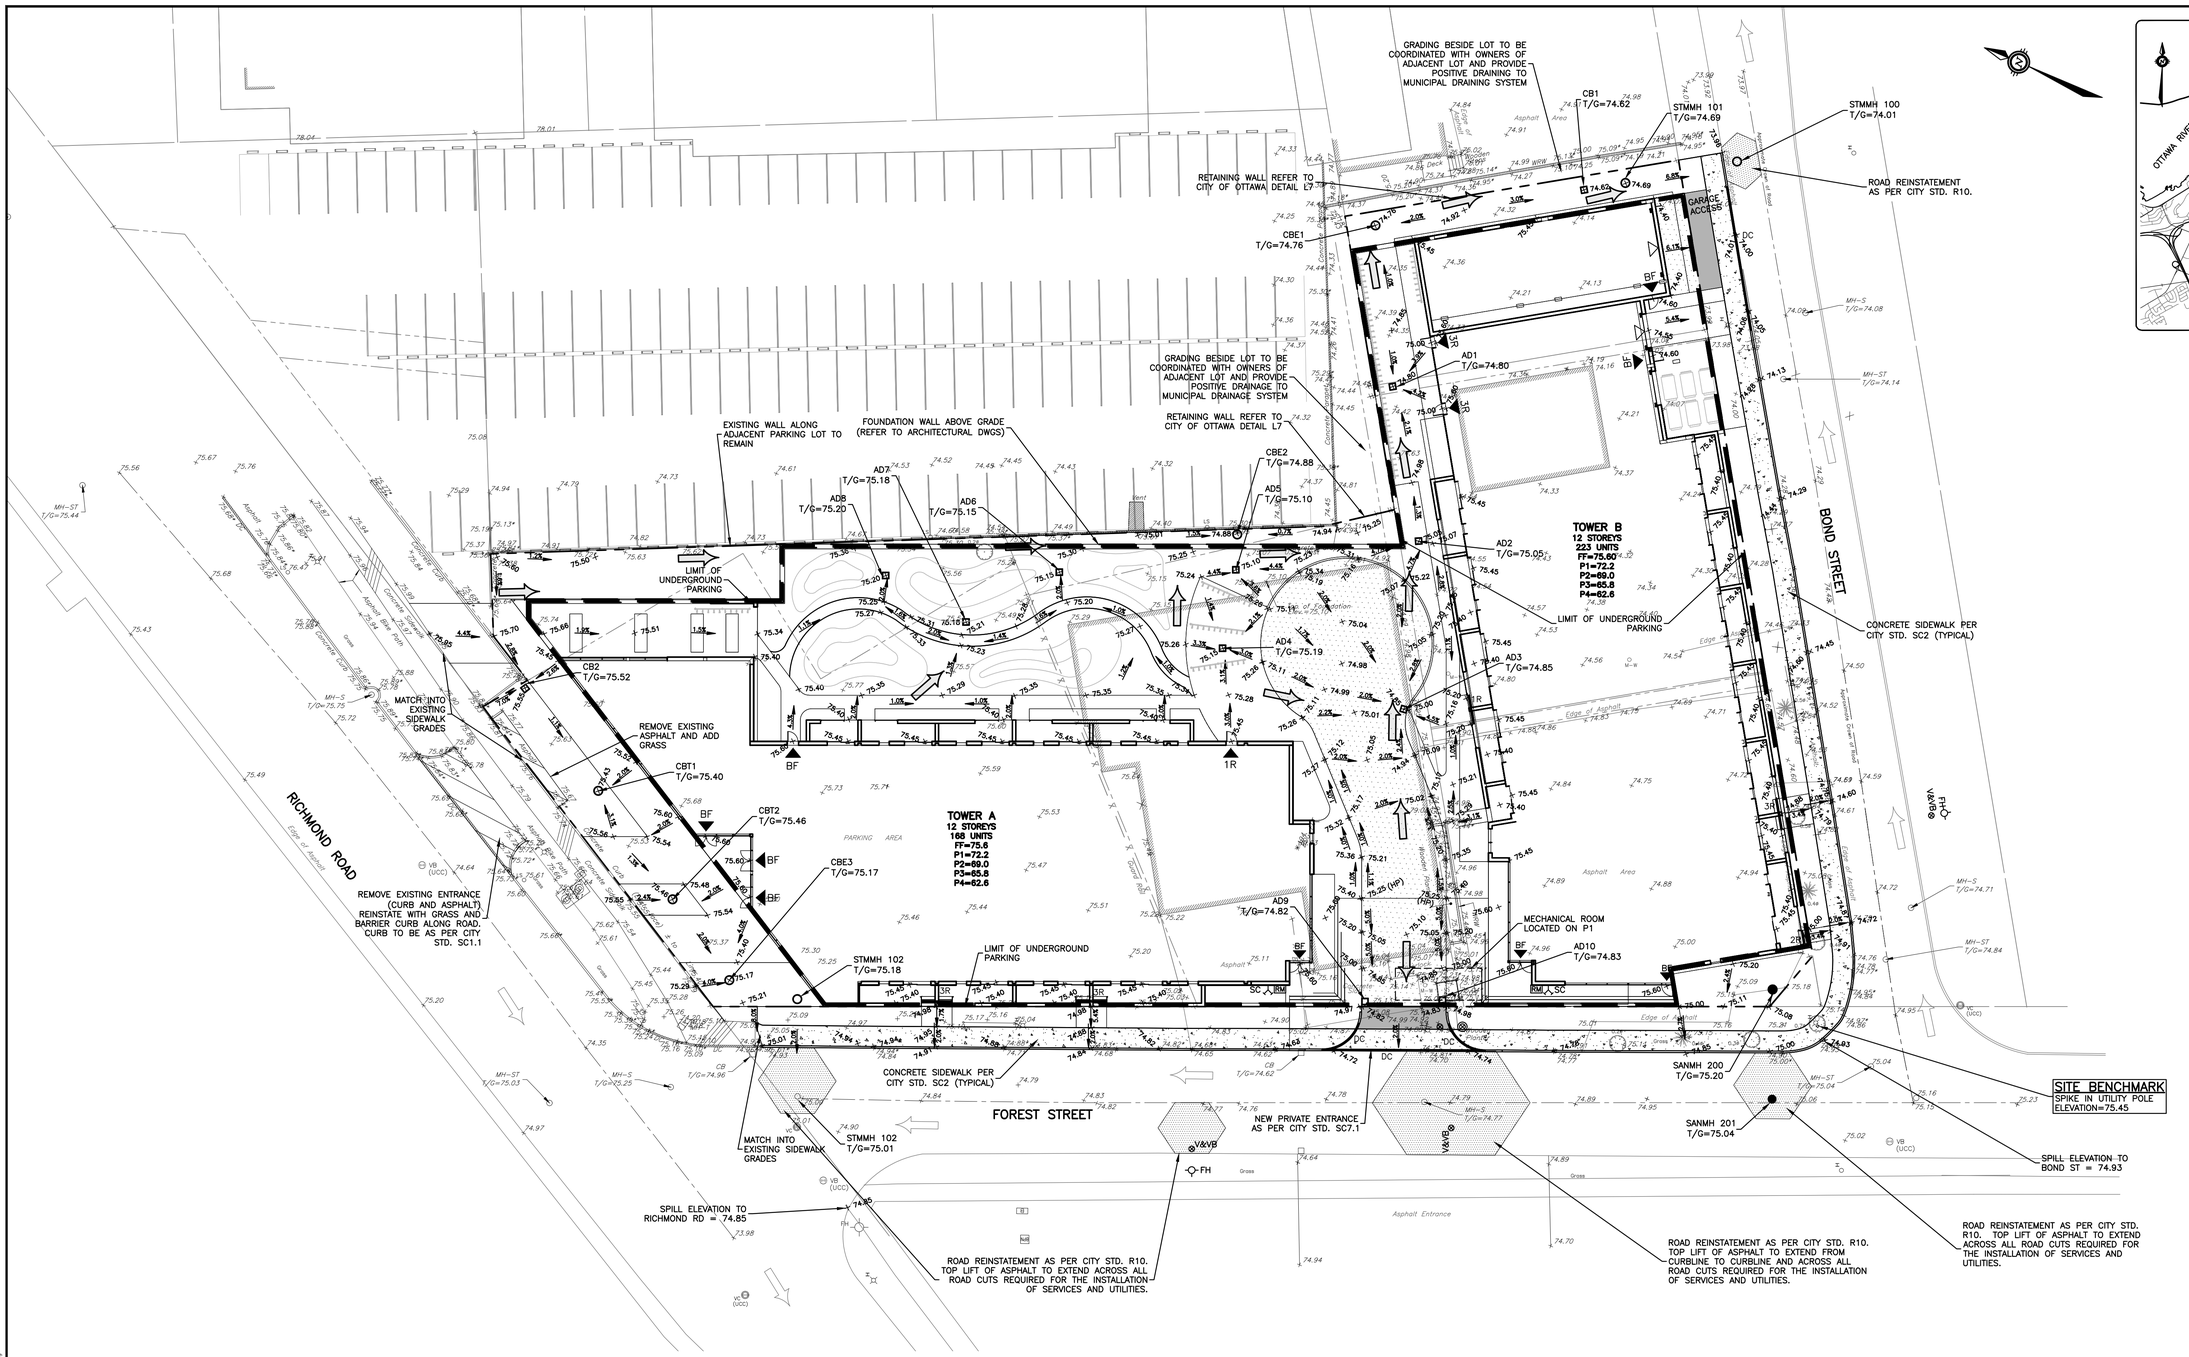

CAUTION

THE POSITION OF ALL POLE LINES, CONDUITS, WATERMAINS, SEWERS AND OTHER UNDERGROUND AND OVERGROUND UTILITIES AND STRUCTURES IS NOT NECESSARILY SHOWN ON THE CONTRACT DRAWINGS, AND WHERE SHOWN, THE ACCURACY OF THE POSITION OF SUCH UTILITIES AND STRUCTURES IS NOT GUARANTEED. BEFORE STARTING WORK, DETERMINE THE EXACT LOCATION OF ALL SUCH UTILITIES AND STRUCTURES AND ASSUME ALL LIABILITY FOR DAMAGE TO THEM.

REV	REVISION DESCRIPTION	DATE	BY	APPD
3	REVISED PER CITY COMMENTS	27/05/21	AC	BMT
2	ISSUED FOR REZONING APPLICATION	27/01/20	MZG	BMT
1	ISSUED FOR REVIEW	12/09/19	SAB	BMT

SCALE: 0 2m 4m 10m — HORIZONTAL 1:250

NORTH

DESIGNED BY

REVIEWED BY

LICENSED PROFESSIONAL ENGINEER — B. M. THOMAS — 2021-05-27 — PROVINCE OF ONTARIO

CLIENT: 11061917 CANADA INCORPORATED
100-768 ST. JOSEPH BOULVEVARD
GATINEAU, QC. J8Y 4B8

exp Services Inc.
T +1 613.688.1899 | F +1 613.225.7337
2650 Queensview Drive, Unit 100
Ottawa, ON K2B 8H6
Canada
www.exp.com
• BUILDINGS • EARTH & ENVIRONMENT • ENERGY •
• INDUSTRIAL • INFRASTRUCTURE • SUSTAINABILITY •

BASEPLAN	SAB
DESIGN	BMT
CHECKED	BMT
CAD	SAB
PROJECT MANAGER	BMT
APPROVED	BMT

PROJECT: 11061917 CANADA INC
RESIDENTIAL DEVELOPMENT
365 FOREST STREET
OTTAWA, ONTARIO.

PROJECT No.	OTT-252570-A0
SURVEY	AOV
DATE	JAN 2020

TITLE: SITE GRADING PLAN

DRAWING No.: C200

DOT-12-20-0041

#18191

Filename:\\ottfnp001\work\projects\ott\252000\ott-00252570-a0 - 365 forest ave - 11061917 canada inc\60-execution\64-dwg\252570-a-c100-200.dwg
Last Saved: 27/05/2021 4:21:20 PM By: Mitchell Taylor
Last Plotted: 27/05/2021 4:21:21 PM By: Mitchell Taylors
References: xref-UCC.dwg; xref-AOV-TOPO.dwg; xref-TBlock.dwg; xref-AECH.dwg