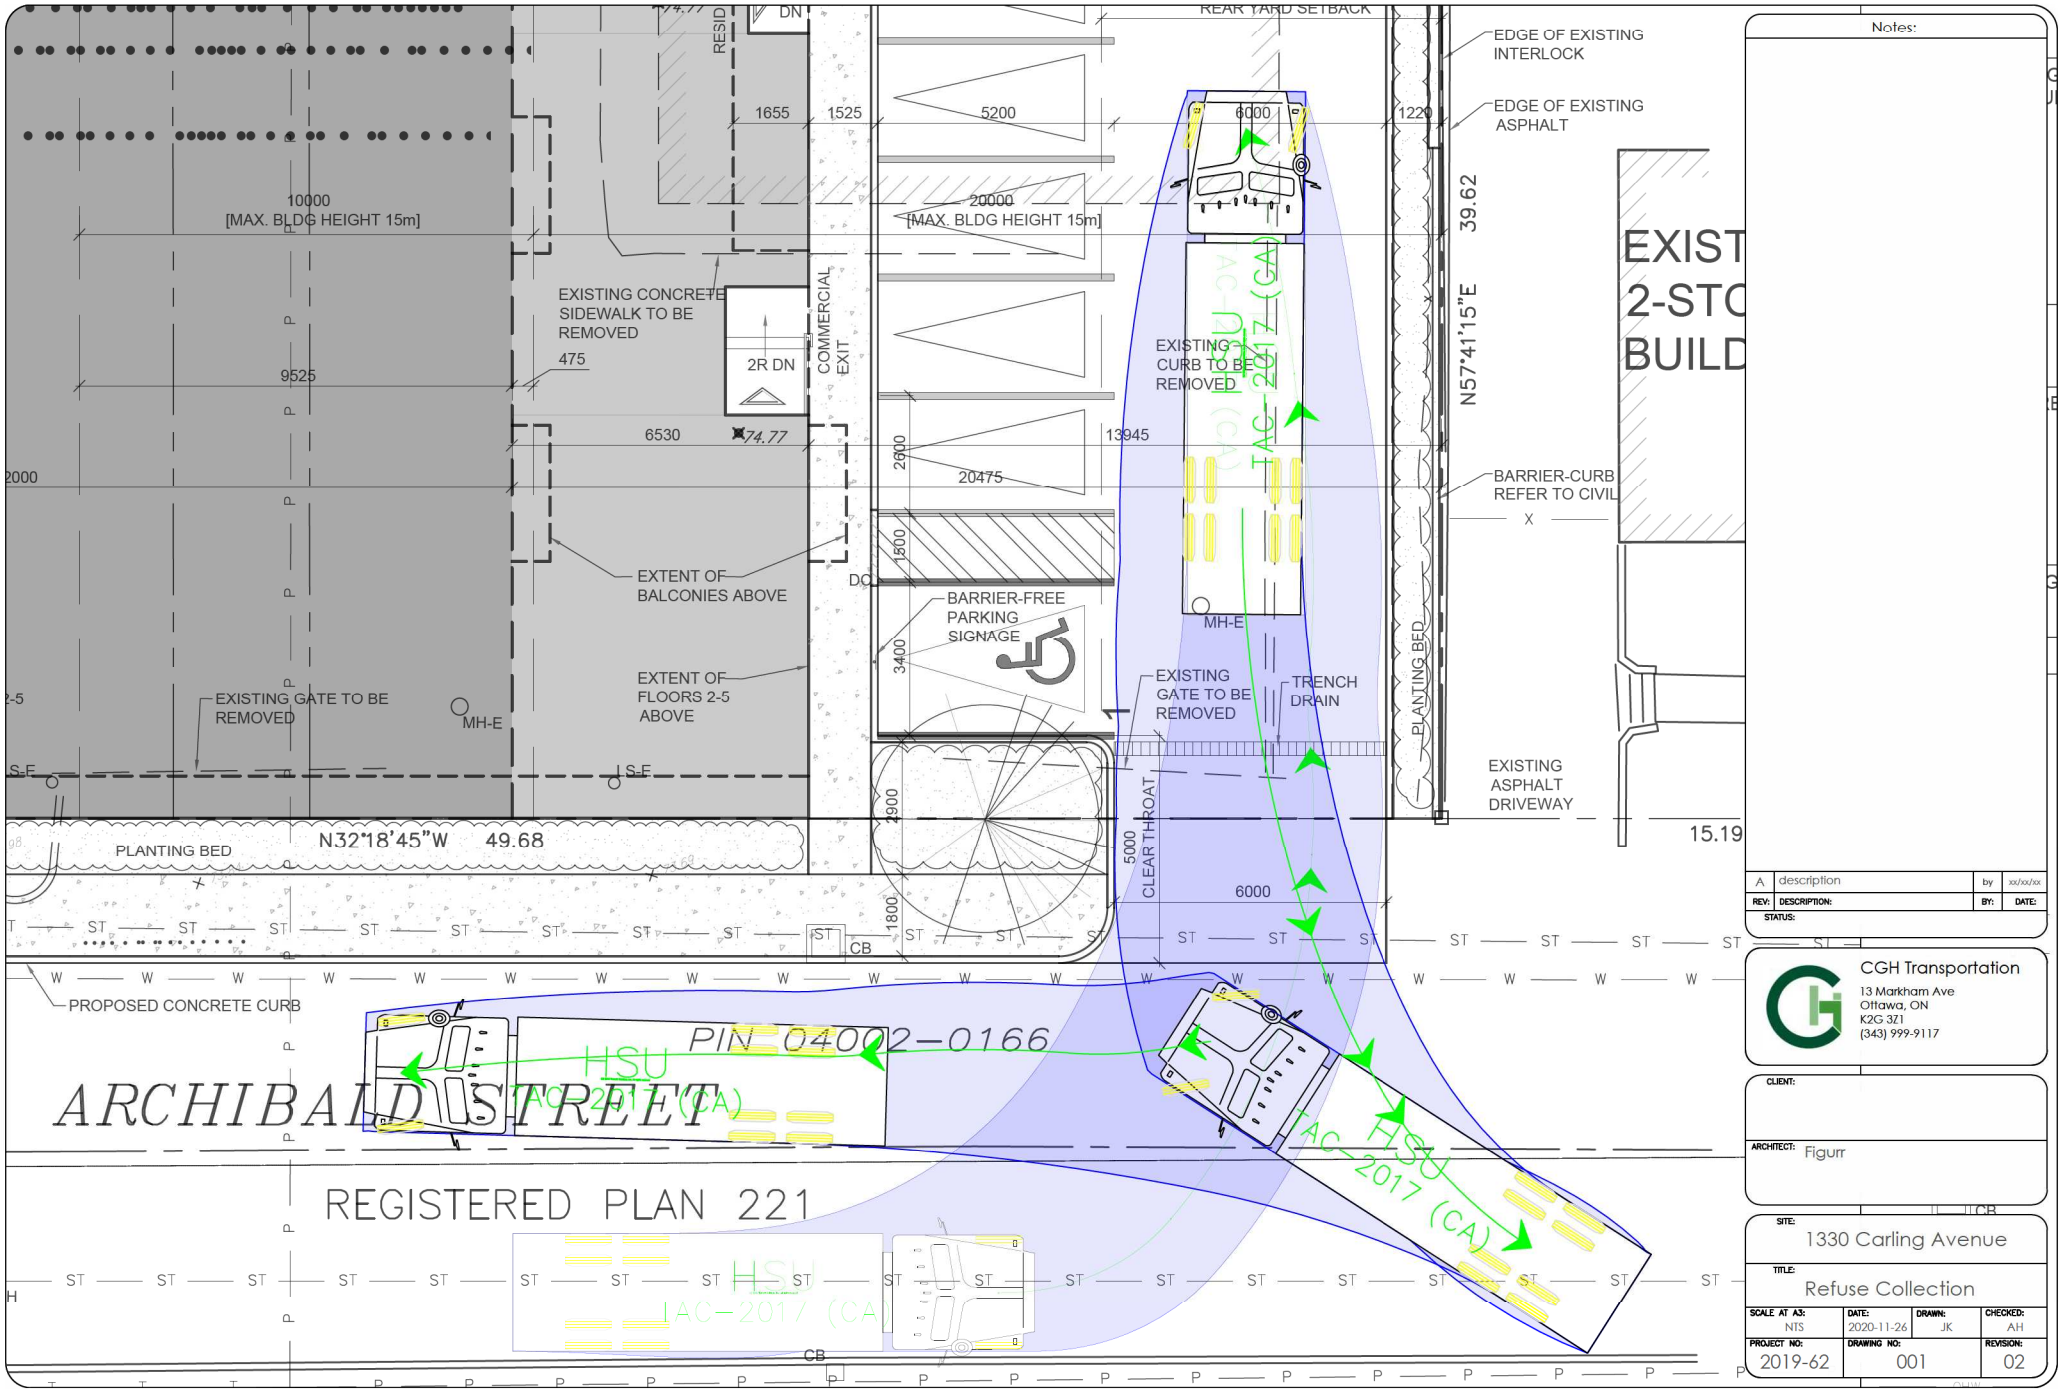
REAR YARD SETBACK
EDGE OF EXISTING INTERLOCK
EDGE OF EXISTING ASPHALT
10000
[MAX. BLDG HEIGHT 15m]
20000
[MAX. BLDG HEIGHT 15m]
EXISTING CONCRETE SIDEWALK TO BE REMOVED
COMMERCIAL EXIT
2R DN
EXISTING CURB TO BE REMOVED
N57°41'15"E
39.62
EXIST
2-STO
BUILD
BARRIER-CURB REFER TO CIVIL
EXTENT OF BALCONIES ABOVE
BARRIER-FREE PARKING SIGNAGE
EXISTING GATE TO BE REMOVED
TRENCH DRAIN
MH-E
EXTENT OF FLOORS 2-5 ABOVE
PLANTING BED
EXISTING ASPHALT DRIVEWAY
15.19
N32°18'45"W 49.68
CLEAR THROAT
PROPOSED CONCRETE CURB
PIN 04002-0166
ARCHIBALD STREET
REGISTERED PLAN 221
HSU
IAC-2017 (CA)
CB
Notes:
A description by xx/xx/xx
REV: DESCRIPTION: BY: DATE:
STATUS:
CGH Transportation
13 Markham Ave
Ottawa, ON
K2G 3Z1
(343) 999-9117
CLIENT:
ARCHITECT: Figurr
SITE: 1330 Carling Avenue
TITLE: Refuse Collection
SCALE AT A3: NTS
DATE: 2020-11-26
DRAWN: JK
CHECKED: AH
PROJECT NO: 2019-62
DRAWING NO: 001
REVISION: 02