WINDOW SCHEDULE

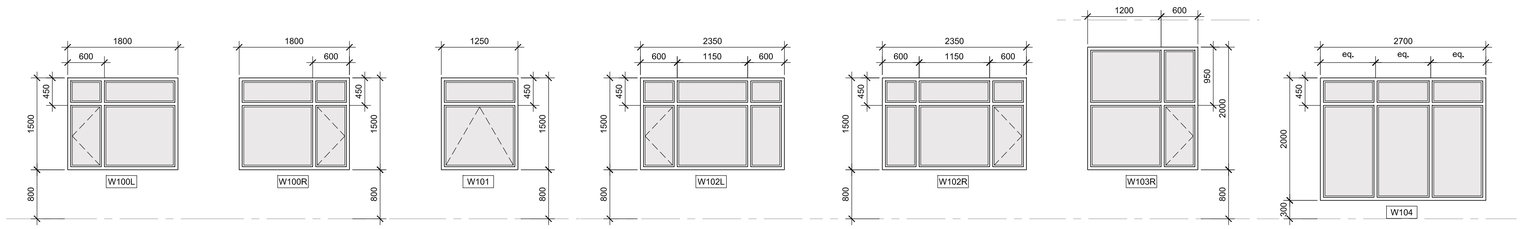

DOOR SCHEDULE

No.	FROM	TO	TYPE	ELEVATION	WIDTH	HEIGHT	THICKNESS	MATERIAL	FINISH	FRAME ELEVATION	FRAME MATERIAL	FRAME FINISH	GLAZING LITE	GLAZING SIDELIGHT	GLAZING TRANSOM	FRR MINUTES	HINGES	CONTINUOUS HINGE	CYLINDER	CODE ACCESS LOCK	PASSAGE SET	LOCK SET	PRIVACY SET	STOREROOM SET	OFFICE SET	CLOSER	PUSH PLATE	KICK PLATE	DOOR STOP	SILENCER	THRESHOLD	ACCESSIBLE THRESHOLD	WEATHERSTRIP	SWEEP	PULL	PUSH BAR	STRIKE	ELECTRIC STRIKE	EXIT DEVICE	DOOR OPERATOR	T & B PLUSH BOLT	ASTRAGAL	COMMENTS
BASEMENT	
D001	VESTIBULE, RM 001	STAIR B, WEST	SL	B	965	2134		HM	PT	A	PS	PT		-	-		X																											
D002	PARKING, RM 002	VESTIBULE, RM 001	SL	B	965	2134		IM	PT	A	PS	PT		-	-																													
D003	STAIR B, WEST BUILDING	VESTIBULE, RM 005	SL	B	965	2134		HM	PT	A	PS	PT		-	-																													
D004	VESTIBULE, RM 005	GARBAGE ROOM, RM 003	SL	B	965	2134		HM	PT	A	PS	PT		-	-																													
D005	PARKING, RM 002	GARBAGE ROOM, RM 003	
D006	PARKING, RM 002	EXTERIOR	SL	B	915	2134		IM	PT	A	TB | PS	PT		-	-	-																												
D007	PARKING, RM 002	ELECTRICAL, RM 004	SL	A	915	2134		HM	PT	A	PS	PT	-	-	-	45																												
D008	EXTERIOR	PARKING, RM 002	
D009	PARKING, RM 002	EXTERIOR	SL	B	915	2134		IM	PT	A	TB | PS	PT		-	-	-																												
D010	WATER ENTRY RM, RM 006	ELECTRICAL RM, RM 004	SL	A	915	2134		HM	PT	A	PS	PT	-	-	-	45																												
D011	PARKING, RM 002	GARBAGE ROOM, RM 009	
D012	PARKING, RM 002	VESTIBULE, RM 007	SL	B	965	2134		HM	PT	A	PS	PT		-	-																													
D013	VESTIBULE, RM 007	STAIR B, EAST BUILDING	SL	B	965	2134		HM	PT	A	PS	PT		-	-																													
D014	PARKING, RM 002	ELECTRICAL, RM 010	SL	A	915	2134		HM	PT	A	PS	PT	-	-	-	45																												
D015	STAIR B, EAST BUILDING	VESTIBULE, RM 008	SL	B	965	2134		HM	PT	A	PS	PT		-	-																													
D016	VESTIBULE, RM 008	GARBAGE ROOM, RM 009	SL	B	965	2134		HM	PT	A	PS	PT		-	-																													
D017	WATER ENTRY RM, RM 011	ELECTRICAL, RM 004	SL	A	915	2134		HM	PT	A	PS	PT	-	-	-	45																												
GROUND FLOOR COMMON AREAS	
D130	VESTIBULE, RM 121	EXTERIOR	SL		965	2225		AL	PF | AN		AL	PF | AN																																
D131	CORRIDOR, RM 119	VESTIBULE, RM 121	SL		965	2225		AL	PF | AN		AL	PF | AN																																
D132	GYM, RM 118	UNISEX WASHROOM, RM 120	SL	A	915	2134		HM	PT	A	PS	PT																																
D133	CORRIDOR, RM 119	UNIVERSAL WASHROOM, RM 116	SL	A	965	2134		HM	PT	A	PS	PT																																
D134	CORRIDOR, RM 119	BIKE STORAGE, RM 117	SL	A	965	2134		HM	PT	A	PS	PT																																
D135	CORRIDOR, RM 119	GYM, RM118	SL		965	2134		AL	PF | AN		AL	PF | AN																																
D136	CORRIDOR, RM 119	COMMON ROOM, RM115	SL		965	2134		AL	PF | AN		AL	PF | AN																																
D137	COMMON ROOM, RM115	EXTERIOR	SL		965	2134		AL	PF | AN		AL	PF | AN																																
ROOF ACCESS LEVEL COMMON AREAS	
D501	LOBBY, RM 501	EXTERIOR	SL	B	965	2134		HM	PT	A	TB | PS	PT	INS	-	-	-																												
D502	MECHANICAL ROOM, RM 502	VESTIBULE, RM 503	SL	A	915	2134		HM	PT	A	PS	PT	-	-	-	45																												
D503	VESTIBULE, RM 503	STAIR C	SL	A	915	2134		HM	PT	A	PS	PT	-	-	-	60																												
D504	LOBBY, RM 501	STORAGE, RM 504	SL	A	915	2134		HM	PT	A	PS	PT	-	-	-	45																												
D505	LOBBY, RM 501	STAIR C	SL	B	915	2134		HM	PT	A	PS	PT	GWG	-	-	60																												
D506	ELEV MACHINE RM, RM505	LOBBY, RM 501	SL	A	915	2134		HM	PT	A	PS	PT	-	-	-	45																												
GROUND FLOOR (ROOM AND DOOR NUMBERS REPEATED FOR EAST AND WEST TOWERS)	
D101	CORRIDOR, RM100	UNIT G, RM 101	SL	A	965	2134		WD	ST	A	STL	PT	-	-	-	45	X		X			X				X			X															
D102	CORRIDOR, RM100	UNIT H, RM 102			965	2134																																						
D103	CORRIDOR, RM100	UNIT I, RM 103			965	2134																																						
D104	CORRIDOR, RM100	UNIT A, RM 104			965	2134																																						
D105	CORRIDOR, RM100	UNIT B, RM 105			965	2134																																						
D106	CORRIDOR, RM100	UNIT C, RM 106			965	2134																																						
D107	CORRIDOR, RM100	UNIT D, RM 107			965	2134																																						
D108	CORRIDOR, RM100	UNIT E, RM 108			965	2134																																						
D109	CORRIDOR, RM100	UNIT F, RM 109			965	2134																																						
D110	VESTIBULE, RM110	EXTERIOR	SL		965	2134																																						
D111	STAIR B	EXTERIOR	SL	A	915	2050																																						
D112	UNIT G, RM 101	EXTERIOR			915	2134																																						
D113	UNIT H, RM 102	EXTERIOR			915	2200																																						
D114	STAIR A	EXTERIOR			915	2134																																						
D115	UNIT I, RM 103	EXTERIOR			915	2200																																						
D116	UNIT A, RM 104	EXTERIOR			915	2200																																						
D117	UNIT B, RM 105	EXTERIOR			915	2200																																						
D118	UNIT C, RM 106	EXTERIOR			915	2200																																						
D119	UNIT D, RM 107	EXTERIOR			915	2200																																						
D120	UNIT E, RM 108	EXTERIOR			915	2200																																						
D121	CORRIDOR, RM 100	CORRIDOR, RM 114			965	2134																																						
D122	UNIT F, RM 409	EXTERIOR			915	2200																																						
D123	RESERVED	
D124	LOBBY, RM 112	VESTIBULE, RM 110			965	2134																																						
D125	STAIR C	LOBBY, RM 112			915	2134																																						
D126	CORRIDOR, RM100	LOBBY, RM 112			965	2134																																						
D127	CORRIDOR, RM100	STAIR A			915	2134																																						
D128	CORRIDOR, RM100	ELECTRICAL, RM 113			915	2134																																						
D129	CORRIDOR, RM 100	UTILITY, RM114			915	2134																																						

GENERAL NOTES

1. DO NOT SCALE DRAWINGS; ONLY FIGURED DIMENSIONS ARE TO BE USED. WHERE DOUBT EXISTS; FILE REQUEST FOR INTERPRETATION AND REQUEST CLARITY.
2. IT IS THE RESPONSIBILITY OF THE GENERAL CONTRACTOR TO VERIFY DIMENSIONS ON SITE; REPORT DISCREPANCIES TO THE ARCHITECT PROMPTLY.
3. GENERAL CONTRACTOR TO TAKE INTO ACCOUNT CONSTRUCTION TOLERANCE; GENERAL CONTRACTOR TO COORDINATE THE WORK OF DIFFERENT TRADES TO COMPLY WITH DESIGN INTENT.
4. ALL WORK DESCRIBED IN THESE DRAWINGS AND SPECIFICATIONS ARE TO COMPLY WITH THE CURRENT EDITION OF THE ONTARIO BUILDING CODE (2012) OR NATIONAL BUILDING CODE (2010) INCLUDING MOST RECENT AMENDMENTS.
5. DRAWINGS AND SPECIFICATIONS ARE COMPLEMENTARY AND ARE TO BE READ TOGETHER.

COPYRIGHT

THIS DRAWING IS AN INSTRUMENT OF SERVICE AND IS PROTECTED BY COPYRIGHT AND IS THE SOLE PROPERTY OF ARCHITECTS DCA INC. COPIES, INCLUDING ELECTRONIC COPIES MAY ONLY BE USED FOR THE PURPOSE INTENDED, FOR THE SINGLE PROJECT FOR WHICH THEY ARE ISSUED AND MAY NOT BE OFFERED FOR SALE OR TRANSFER WITHOUT THE EXPRESS WRITTEN PERMISSION OF THE ARCHITECT.

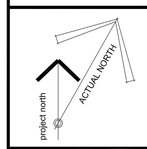

ISSUE RECORD:

NO.	DESCRIPTION	DATE
1	ISSUED FOR PRECONSULTATION	2020-02-07
2	ISSUED FOR CLIENT REVIEW	2020-03-17
3	ISSUED FOR CONSULTANT COORD.	2020-03-30
4	ISSUED FOR COORDINATION	2020-06-12
5	ISSUED FOR SITE PLAN APPLICATION	2020-06-29
6	ISSUED FOR 50% COORDINATION	2020-10-06
7	REISSUED FOR SITE PLAN APPLICATION	2020-10-15
8	ISSUED FOR PERMIT	2020-11-06
9	ISSUED FOR COORDINATION	2020-11-26
10	ISSUED FOR COORDINATION	2021-01-29

CLIENT

LANDRIC HOMES
TEL: 819-593-4805
1173 CYRVILLE RD, SUITE 202
OTTAWA, ON, K1J 7S6

DCA
A GROUP OF ARCHITECTS
201-1339 WELLINGTON ST. WEST OTTAWA ON K1Y 3B8
WWW.ARCHITECTSDCA.COM 613.725.2294

PROJECT TITLE

HILLPARK APARTMENTS
70 & 80 SILO STREET
OTTAWA (ORLEANS), ON

DRAWING TITLE

SCHEDULES

DATE	DRAWN	JOB NO.	DRAWING NO.
OCT. 2019	IC | DR	3206	A700
SCALE NONE	REVIEWED TD		

ARCHITECTURAL

D07-12-20-0104

18200

DOOR SCHEDULE CONT'D.

DOOR										FRAME			GLAZING			FRR																												
No.	FROM	TO	TYPE	ELEVATION	WIDTH	HEIGHT	THICKNESS	MATERIAL	FINISH	ELEVATION	MATERIAL	FINISH	LITE	SIDELIGHT	TRANSOM	MINUTES	HINGES	CONTINUOUS HINGE	CYLINDER	CODE ACCESS LOCK	PASSAGE SET	LOCK SET	PRIVACY SET	STOREROOM SET	OFFICE SET	CLOSER	PUSH PLATE	KICK PLATE	DOOR STOP	SILENCER	THRESHOLD	ACCESSIBILE THRESHOLD	WEATHERSTRIP	SWEEP	PULL	PUSH BAR	STRIKE	ELECTRIC STRIKE	EXIT DEVICE	DOOR OPERATOR	T & B FLUSH BOLT	ASTRAGAL	COMMENTS
SECOND FLOOR																	X		X			X				X				X														
D201	UNIT G, RM 201	CORRIDOR, RM 200			965	2134																																					
D202	UNIT L, RM 202	CORRIDOR, RM 200			965	2134																																					
D203	UNIT I, RM 203	CORRIDOR, RM 200			965	2134																																					
D204	UNIT A, RM 204	CORRIDOR, RM 200			965	2134																																					
D205	UNIT B, RM 205	CORRIDOR, RM 200			965	2134																																					
D206	UNIT C, RM 206	CORRIDOR, RM 200			965	2134																																					
D207	UNIT D, RM 207	CORRIDOR, RM 200			965	2134																																					
D208	UNIT J, RM 208	CORRIDOR, RM 200			965	2134																																					
D209	UNIT K, RM 209	CORRIDOR, RM 200			965	2134																																					
D210	UNIT G, RM 201	EXTERIOR			915	2200																																					
D211	UNIT L, RM 202	EXTERIOR			915	2200																																					
D212	UNIT I, RM 203	EXTERIOR			915	2200																																					
D213	UNIT A, RM 204	EXTERIOR			915	2200																																					
D214	UNIT B, RM 205	EXTERIOR			915	2200																																					
D215	UNIT C, RM 206	EXTERIOR			915	2200																																					
D216	UNIT D, RM 207	EXTERIOR			915	2200																																					
D217	UNIT J, RM 208	EXTERIOR			915	2200																																					
D218	UNIT K, RM 209	EXTERIOR			915	2200																																					
D219	STAIR C	CORRIDOR, RM 200			915	2134																																					
D220	STAIR A	CORRIDOR, RM 200			915	2134																																					
D221	ELECTRICAL, RM 210	CORRIDOR, RM 200			915	2134																																					
D222	UTILITY, RM 211	CORRIDOR, RM 200			915	2134																																					
ELEV	CORRIDOR, RM 200	ELEVATOR			1067	2362																																					
THIRD FLOOR	
D301	UNIT G, RM 301	CORRIDOR, RM 300			965	2134																																					
D302	UNIT L, RM 302	CORRIDOR, RM 300			965	2134																																					
D303	UNIT I, RM 303	CORRIDOR, RM 300			965	2134																																					
D304	UNIT A, RM 304	CORRIDOR, RM 300			965	2134																																					
D305	UNIT B, RM 305	CORRIDOR, RM 300			965	2134																																					
D306	UNIT C, RM 306	CORRIDOR, RM 300			965	2134																																					
D307	UNIT D, RM 307	CORRIDOR, RM 300			965	2134																																					
D308	UNIT J, RM 308	CORRIDOR, RM 300			965	2134																																					
D309	UNIT K, RM 309	CORRIDOR, RM 300			965	2134																																					
D310	UNIT G, RM 301	EXTERIOR			915	2200																																					
D311	UNIT L, RM 302	EXTERIOR			915	2200																																					
D312	UNIT I, RM 303	EXTERIOR			915	2200																																					
D313	UNIT A, RM 304	EXTERIOR			915	2200																																					
D314	UNIT B, RM 305	EXTERIOR			915	2200																																					
D315	UNIT C, RM 306	EXTERIOR			915	2200																																					
D316	UNIT D, RM 207	EXTERIOR			915	2200																																					
D317	UNIT J, RM 308	EXTERIOR			915	2200																																					
D318	UNIT K, RM 409	EXTERIOR			915	2200																																					
D319	STAIR C	CORRIDOR, RM 300			915	2134																																					
D320	STAIR A	CORRIDOR, RM 300			915	2134																																					
D321	ELECTRICAL, RM 310	CORRIDOR, RM 300			915	2134																																					
D322	UTILITY, RM311	CORRIDOR, RM 300			915	2134																																					
FOURTH FLOOR	
D401	UNIT G, RM 401	CORRIDOR, RM 400			965	2134																																					
D402	UNIT L, RM 402	CORRIDOR, RM 400			965	2134																																					
D403	UNIT I, RM 403	CORRIDOR, RM 400			965	2134																																					
D404	UNIT A, RM 404	CORRIDOR, RM 400			965	2134																																					
D405	UNIT B, RM 405	CORRIDOR, RM 400			965	2134																																					
D406	UNIT C, RM 406	CORRIDOR, RM 400			965	2134																																					
D407	UNIT D, RM 407	CORRIDOR, RM 400			965	2134																																					
D408	UNIT J, RM 408	CORRIDOR, RM 400			965	2134																																					
D409	UNIT K, RM 409	CORRIDOR, RM 400			965	2134																																					
D410	UNIT G, RM 401	EXTERIOR			915	2200																																					
D411	UNIT L, RM 402	EXTERIOR			915	2200																																					
D412	UNIT I, RM 403	EXTERIOR			915	2200																																					
D413	UNIT A, RM 404	EXTERIOR			915	2200																																					
D414	UNIT B, RM 405	EXTERIOR			915	2200																																					
D415	UNIT C, RM 406	EXTERIOR			915	2200																																					
D416	UNIT D, RM 207	EXTERIOR			915	2200																																					
D417	UNIT J, RM 408	EXTERIOR			915	2200																																					
D418	UNIT K, RM 409	EXTERIOR			915	2200																																					
D419	STAIR C	CORRIDOR, RM 400			915	2134																																					
D420	STAIR A	CORRIDOR, RM 400			915	2134																																					
D421	ELECTRICAL, RM 410	CORRIDOR, RM 400			915	2134																																					
D422	JANITOR, RM411	CORRIDOR, RM 400			915	2134																																					

GENERAL NOTES

1. DO NOT SCALE DRAWINGS; ONLY FIGURED DIMENSIONS ARE TO BE USED. WHERE DOUBT EXISTS; FILE REQUEST FOR INTERPRETATION AND REQUEST CLARITY.
2. IT IS THE RESPONSIBILITY OF THE GENERAL CONTRACTOR TO VERIFY DIMENSIONS ON SITE; REPORT DISCREPANCIES TO THE ARCHITECT PROMPTLY.
3. GENERAL CONTRACTOR TO TAKE INTO ACCOUNT CONSTRUCTION TOLERANCE; GENERAL CONTRACTOR TO COORDINATE THE WORK OF DIFFERENT TRADES TO COMPLY WITH DESIGN INTENT.
4. ALL WORK DESCRIBED IN THESE DRAWINGS AND SPECIFICATIONS ARE TO COMPLY WITH THE CURRENT EDITION OF THE ONTARIO BUILDING CODE (2012) OR NATIONAL BUILDING CODE (2010) INCLUDING MOST RECENT AMENDMENTS.
5. DRAWINGS AND SPECIFICATIONS ARE COMPLEMENTARY AND ARE TO BE READ TOGETHER.

COPYRIGHT

THIS DRAWING IS AN INSTRUMENT OF SERVICE AND IS PROTECTED BY COPYRIGHT AND IS THE SOLE PROPERTY OF ARCHITECTS DCA INC. COPIES, INCLUDING ELECTRONIC COPIES MAY ONLY BE USED FOR THE PURPOSE INTENDED, FOR THE SINGLE PROJECT FOR WHICH THEY ARE ISSUED AND MAY NOT BE OFFERED FOR SALE OR TRANSFER WITHOUT THE EXPRESS WRITTEN PERMISSION OF THE ARCHITECT.

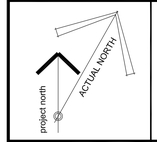

ISSUE RECORD:

NO.	DESCRIPTION	DATE
1	ISSUED FOR PRECONSULTATION	2020-02-07
2	ISSUED FOR CLIENT REVIEW	2020-03-17
3	ISSUED FOR CONSULTANT COORD.	2020-03-30
4	ISSUED FOR COORDINATION	2020-06-12
5	ISSUED FOR SITE PLAN APPLICATION	2020-06-29
6	ISSUED FOR 50% COORDINATION	2020-10-06
7	REISSUED FOR SITE PLAN APPLICATION	2020-10-15
8	ISSUED FOR PERMIT	2020-11-06
9	ISSUED FOR COORDINATION	2020-11-26
10	ISSUED FOR COORDINATION	2021-01-29

CLIENT

LANDRIC HOMES
TEL: 819-593-4805
1173 CYRVILLE RD, SUITE 202
OTTAWA, ON, K1J 7S6

DCA
A GROUP OF ARCHITECTS
201-1339 WELLINGTON ST. WEST OTTAWA ON K1Y 3B8
WWW.ARCHITECTSDCA.COM 613.725.2294

PROJECT TITLE

HILLPARK APARTMENTS
70 & 80 SILO STREET
OTTAWA (ORLEANS), ON

DRAWING TITLE

SCHEDULES

DATE	DRAWN	JOB NO.	DRAWING NO.
OCT. 2019	IC | DR	3206	A701
SCALE NONE	REVIEWED TD		

ARCHITECTURAL

D07-12-20-0104

18200