APPROVED
By Sean Moore at 9:31 am, Oct 20, 2021

SEAN MOORE
(A) MANAGER, SOUTH BRANCH
PLANNING, INFRASTRUCTURE & ECONOMIC DEVELOPMENT DEPARTMENT, CITY OF OTTAWA

ICD LOCATION (MH #)	RELEASE RATE (L/s)	HEAD (m)	ICD
MH8	12.00	2.68	Tempest MHF plate
CBMH10	17.21	2.60	Tempest MHF plate
CBMH11	38.47	2.47	Tempest MHF plate
MH12	14.42	2.47	Tempest MHF plate
MH13	15.61	2.42	Tempest MHF plate
MH14	10.98	2.30	Tempest MHF plate

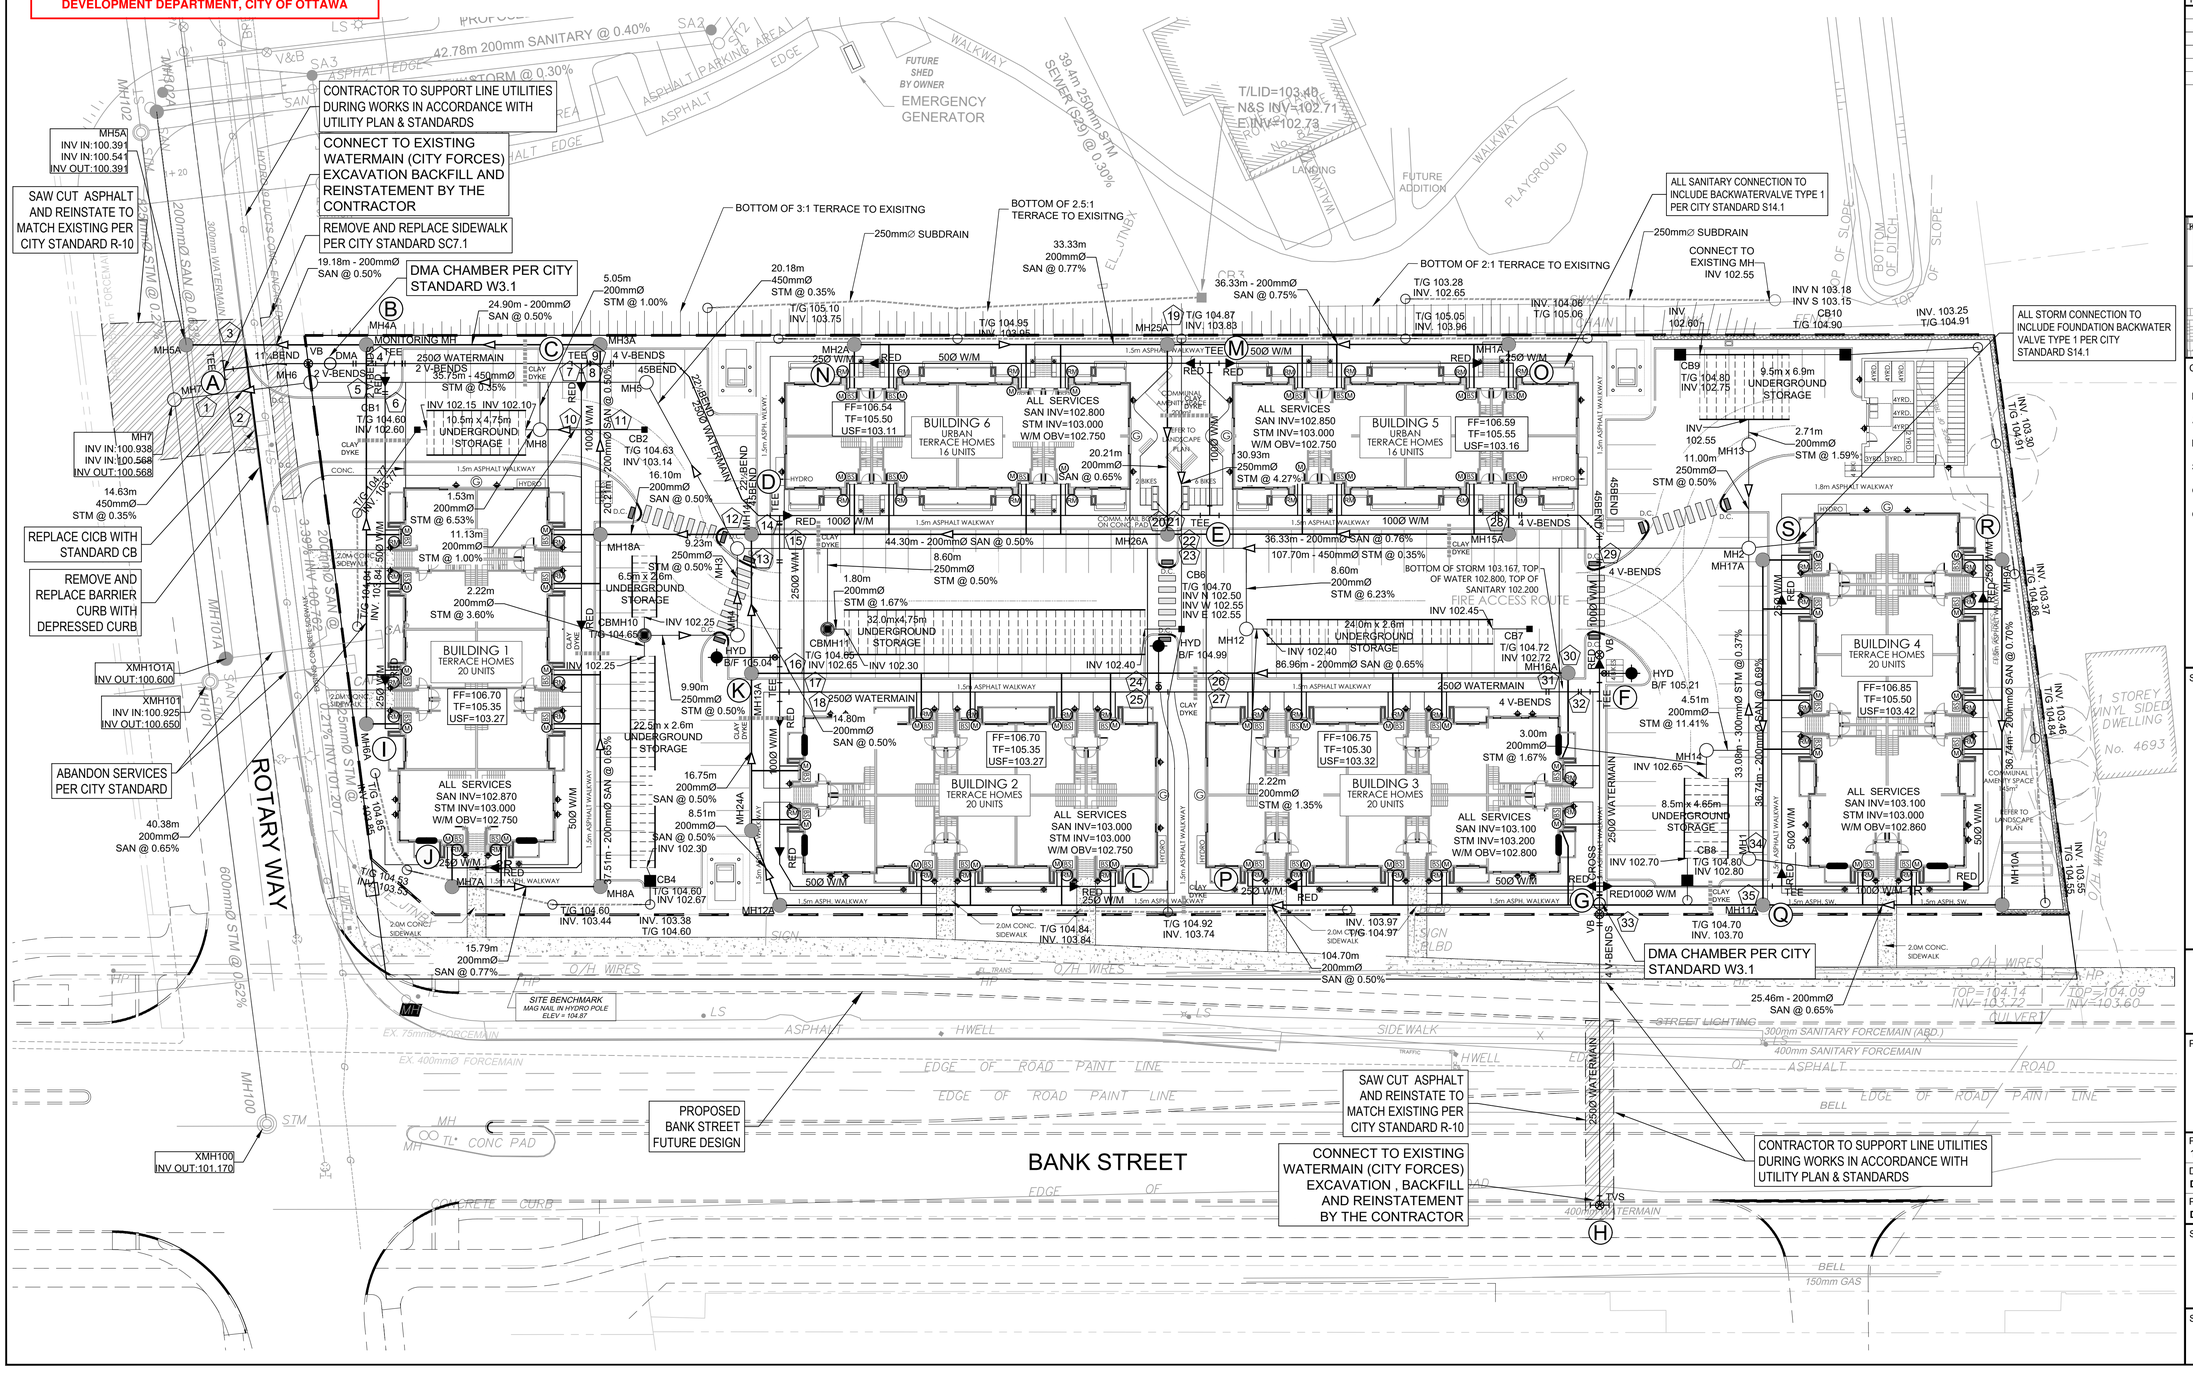

CLIENT
GLENVIEW HOMES
Glenview homes
190 O'Connor St., 11th floor, Ottawa, ON
613-748-3700

COPYRIGHT
This drawing has been prepared solely for the intended use, thus any reproduction or publication for any purpose other than authorized by IBI Group is forbidden. Written dimensions shall have precedence over scaled dimensions. Contractors shall verify and be responsible for all dimensions and conditions on the job, and IBI Group shall be informed of any variations from the dimensions and conditions shown on the drawing. Shop drawings shall be submitted to IBI Group for general conformance before proceeding with fabrication.

IBI Group Professional Services (Canada) Inc.
is a member of the IBI Group of companies

ISSUES

No.	DESCRIPTION	DATE
1	SUBMITTED FOR ZBA AND SPA	2020-09-11
2	REVISED PER CITY COMMENTS	2020-12-04
3	REVISED PER CITY COMMENTS	2021-01-25
4	UPDATED CMB	2021-01-28
5	REMOVED TWSI	2021-10-06

CONSULTANTS

Project Coordinator
Terrain Development Consulting
Architect:
M. David Blakely Architects Inc.
Landscape:
James B. Lennox & Assoc. Inc.
Surveyor:
J.D.Barnes Ltd.
Geotech:
Golder Associates Ltd.
OWNER:
Glenview Homes
190 O'Conner St, 11th Floor
Ottawa, On K2P 1T6
613-748-3700

IBI GROUP
Suite 400 – 333 Preston Street
Ottawa ON K1S 5N4 Canada
tel 613 225 1311 / 613 241 3300 fax 613 225 9868
ibigroup.com

PROJECT
4639 BANK STREET
4639 Bank Street

PROJECT NO: 125600
DRAWN BY: D.D./E.H.
CHECKED BY: R.M.
PROJECT MGR: D.Y.
APPROVED BY: D.Y.

SHEET TITLE
GENERAL PLAN OF SERVICES

SHEET NUMBER C-001
ISSUE 5

CITY PLAN No. 18243
CITY FILE No. D07-12-20-0115

File Location: J:\125600_4639BankSt\7.0_Production\7.03_Design\04_Civil\Sheets\C-001 GENERAL PLAN OF SERVICES.dwg Last Saved: October 6, 2021, by Ehernie Plotted: Wednesday, October 6, 2021 10:11:40 AM by Eric Hernie