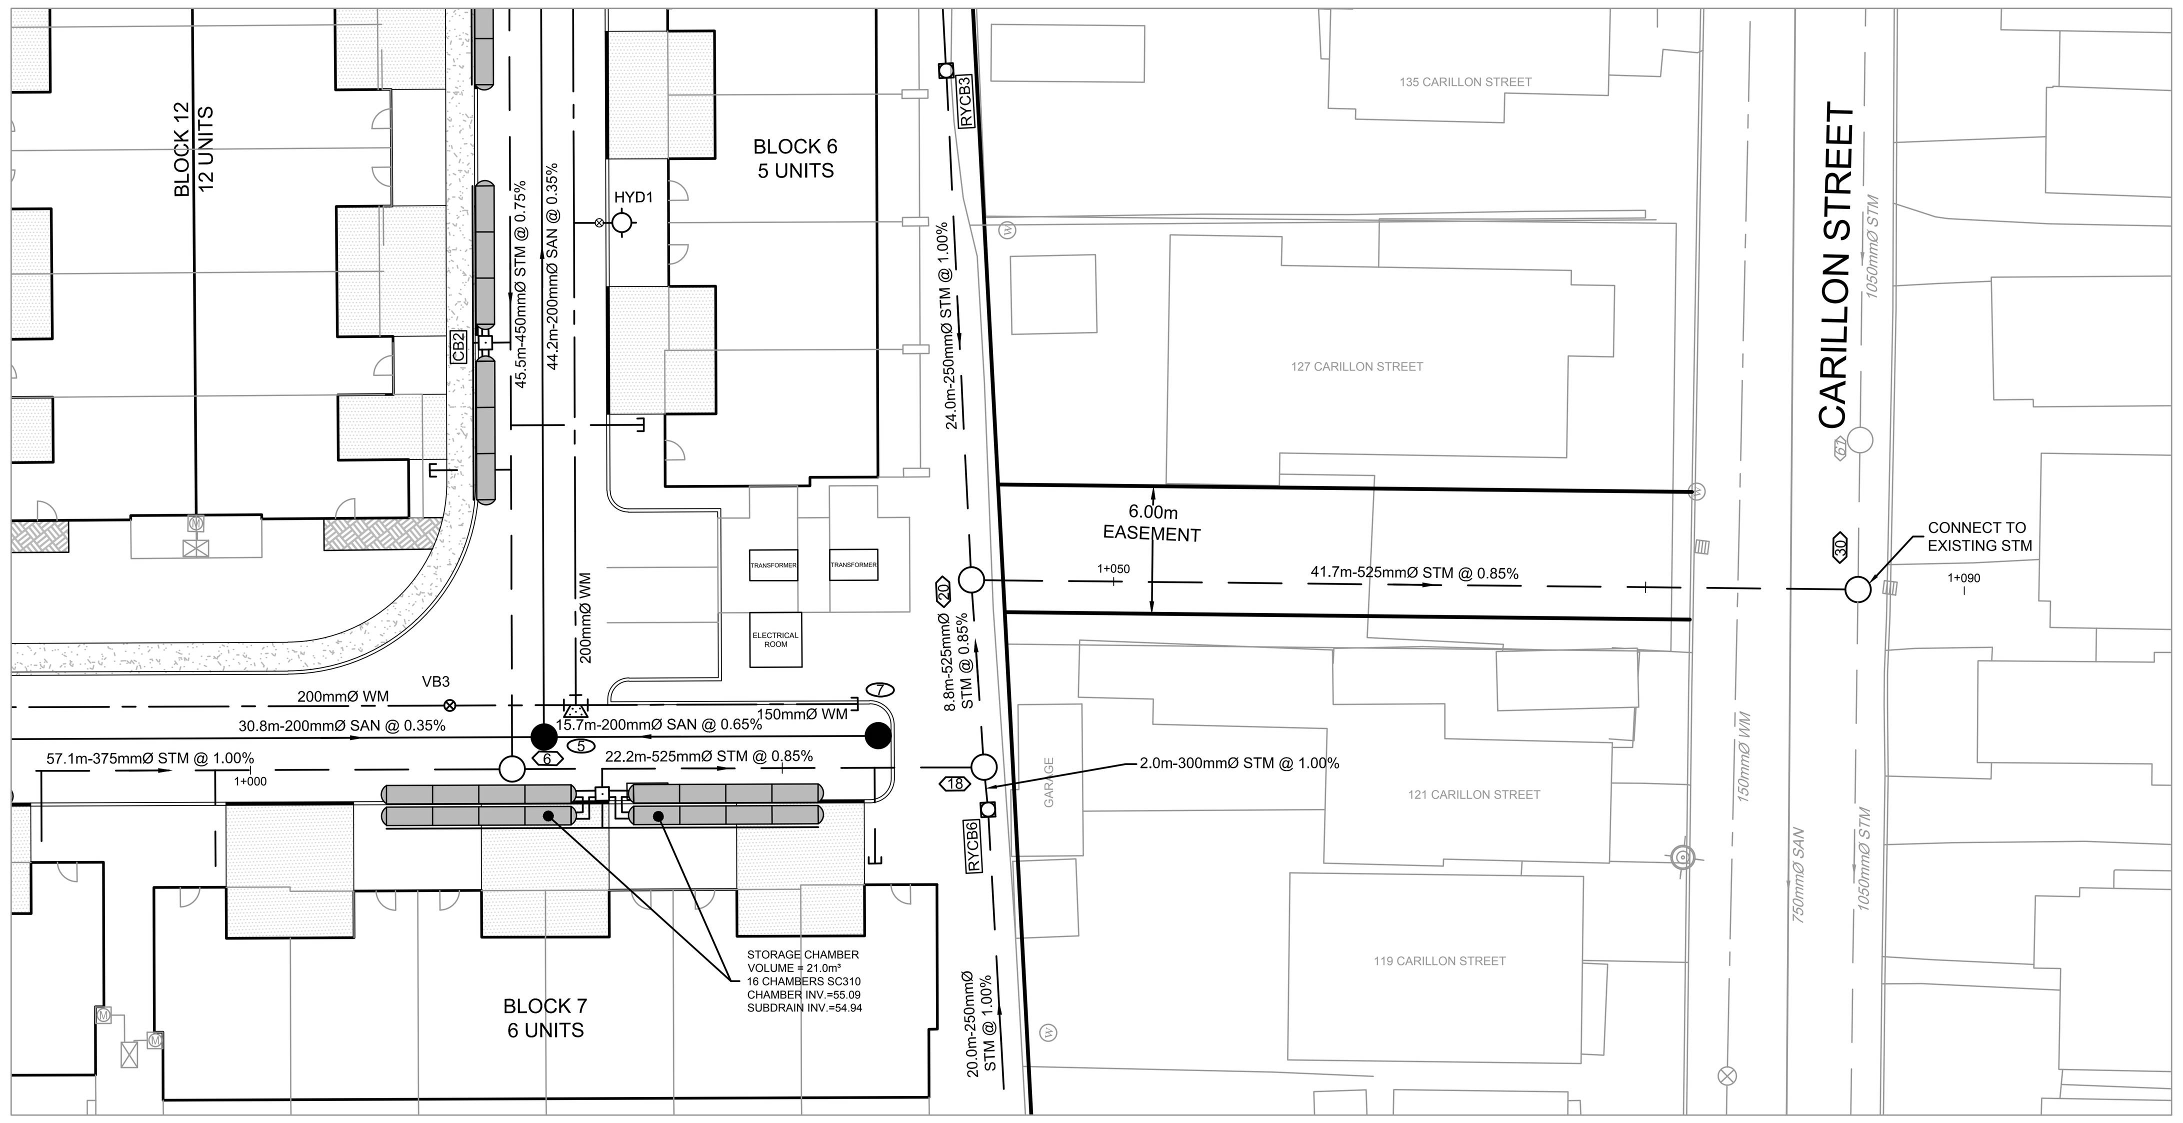

STORM OUTLET VIA 127 CARILLION

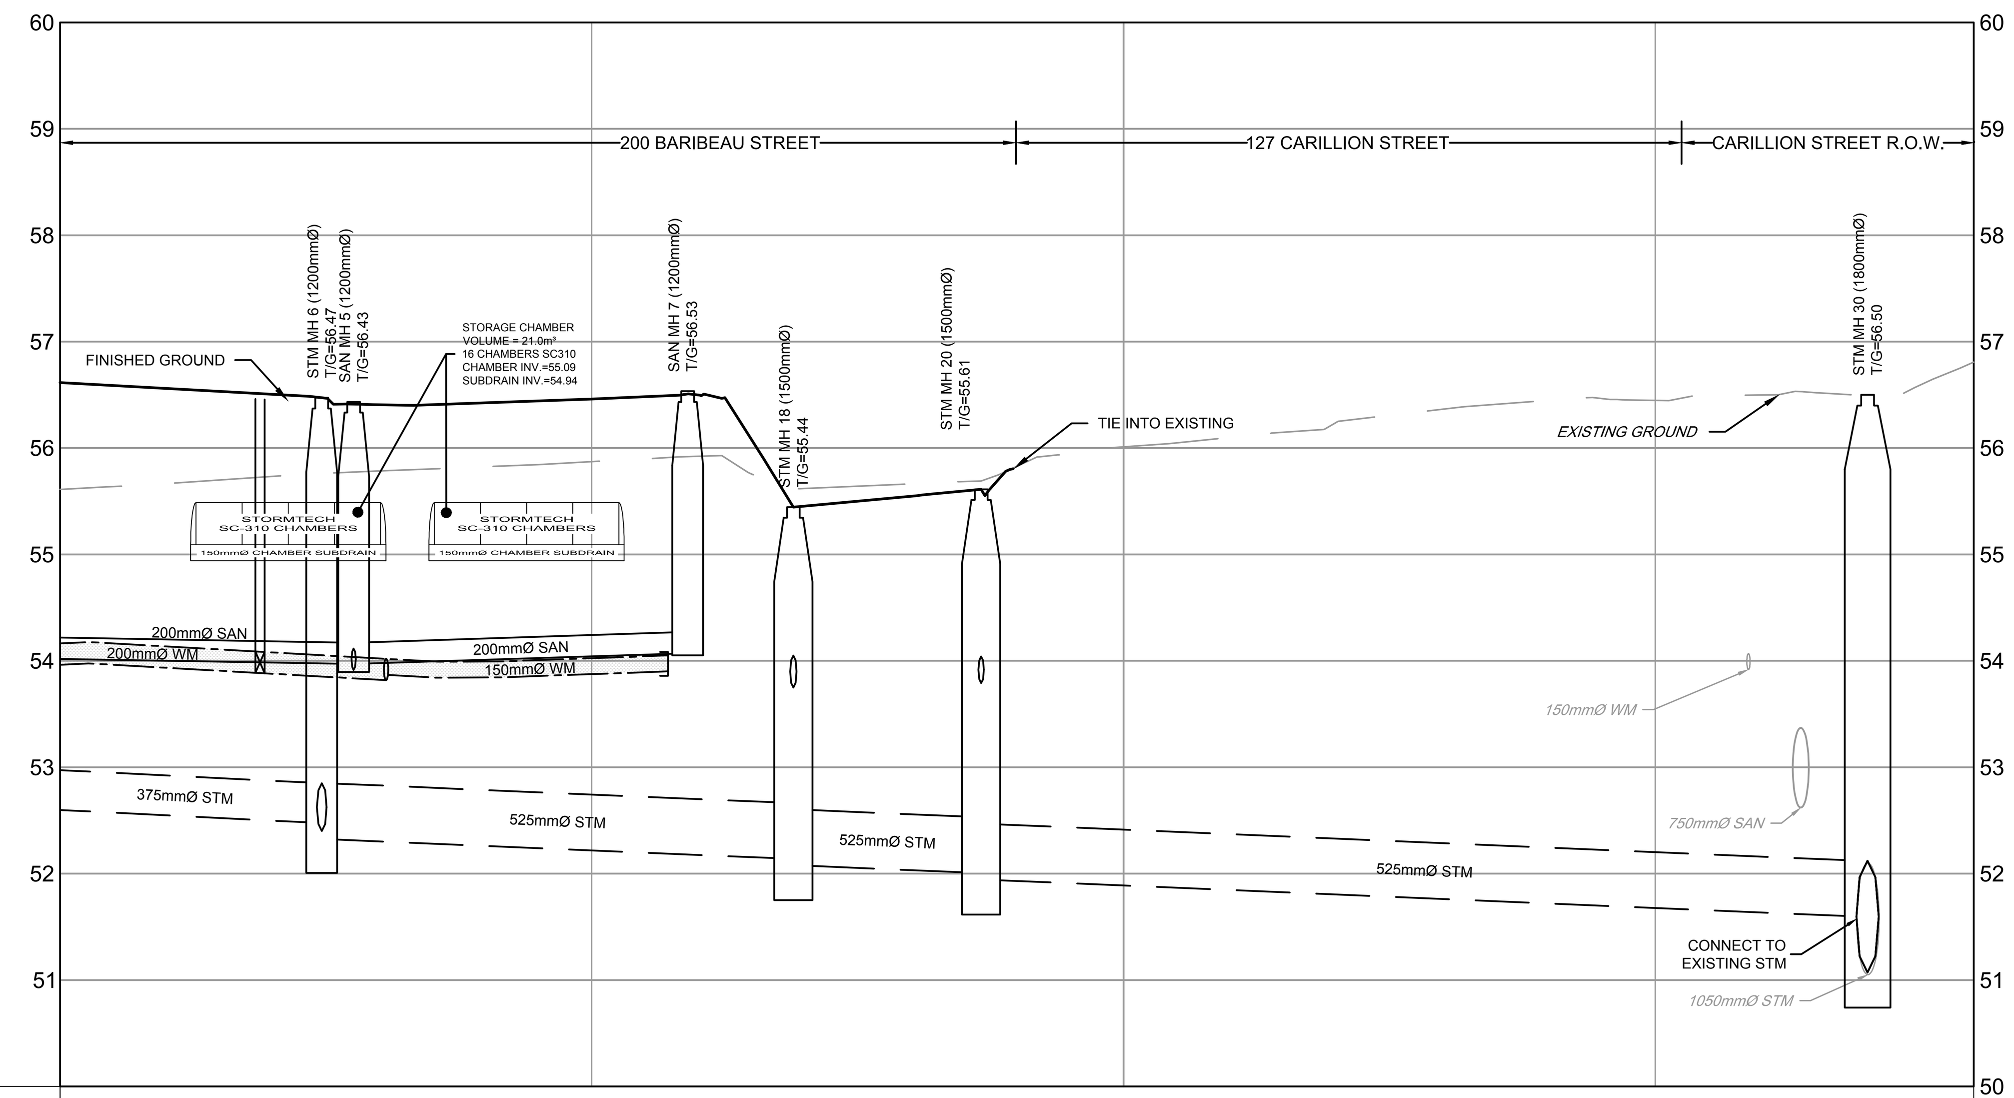

PROPOSED ELEVATION	56.61, 56.41, 56.46, 56.51, 56.46, 55.44, 55.61, 55.80
TOP OF WM ELEVATION	54.18, 54.09, 54.02, 53.99, 53.99, 54.02, 54.08
STORM SEWER INVERTS	57.1m - 375mmØ STM @ 1.00%; S=52.33 E=52.40 N=52.48; 22.2m - 525mmØ STM @ 0.85%; N=52.14 W=53.75 E=52.08; 8.8m - 525mmØ STM @ 0.85%; S=51.94 W=52.00 E=53.79; 41.7m - 525mmØ STM @ 0.85%; N=51.59 E=51.07 W=51.07
SANITARY SEWER INVERTS	30.8m - 200mmØ SAN @ 0.35%; E=53.91 N=53.97 S=53.97; 15.7m - 200mmØ SAN @ 0.65%; N=54.07
EXISTING ELEVATION	55.61, 55.87, 56.01, 56.45, 56.81
CHAINAGE	1+000, 1+009.38 VB3, 1+012.30 STMMH, 1+013.80 SANMH, 1+015.30 TEE, 1+025, 1+031.44 TEE, 1+029.51 SANMH, 1+034.48 STMMH, 1+043.31 STMMH, 1+050, 1+075, 1+084.98 STMMH, 1+089.98

NOTE:
THE POSITION OF ALL POLE LINES, CONDUITS, WATERMAINS, SEWERS AND OTHER UNDERGROUND AND OVERGROUND UTILITIES AND STRUCTURES IS NOT NECESSARILY SHOWN ON THE CONTRACT DRAWINGS, AND WHERE SHOWN, THE ACCURACY OF THE POSITION OF SUCH UTILITIES AND STRUCTURES IS NOT GUARANTEED. BEFORE STARTING WORK, DETERMINE THE EXACT LOCATION OF ALL SUCH UTILITIES AND STRUCTURES AND ASSUME ALL LIABILITY FOR DAMAGE TO THEM.

parkriver
PROPERTIES

No.	REVISION	DATE	BY
5.	CITY SUBMISSION	OCT 21/21	MAB
4.	CITY SUBMISSION	AUG 3/21	MAB
3.	CITY SUBMISSION	JUN 8/21	MAB
2.	CITY SUBMISSION	FEB 5/21	MAB
1.	STORM OUTLET VIA 127 CARILLION	OCT 29/20	MAB

SCALE
1:250 HORIZONTAL (0 2 4 6 8 10)
1:50 VERTICAL (0 0.5 1.0 1.5 2.0)

DESIGN DTD
CHECKED LRW
DRAWN DTD
CHECKED LRW
APPROVED MAB

FOR REVIEW ONLY

LICENSED PROFESSIONAL ENGINEER L. R. WILSON 100160065 PROVINCE OF ONTARIO

LICENSED PROFESSIONAL ENGINEER M.A. BISSETT PROVINCE OF ONTARIO

NOVATECH
Engineers, Planners & Landscape Architects
Suite 200, 240 Michael Cowpland Drive
Ottawa, Ontario, Canada K2M 1P6
Telephone (613) 254-9643
Facsimile (613) 254-5867
Website www.novatech-eng.com

CITY OF OTTAWA
DOMINION VILLAGE - 200 BARIBEAU STREET

PLAN AND PROFILE
STM OUTLET VIA 127 CARILLION
1+000 to 1+090

PROJECT No. 119068
REV REV #5
DRAWING No. 119068-PR1

M:\2019\119068\CAD\Design\119068-PR.dwg, PR1 (2), Oct 21, 2021 - 12:28pm, ddufton
PLANB1.DWG - 1000mmx707mm