TITLEBLOCK: 750mm x 534mm OTTAWA IA 2014

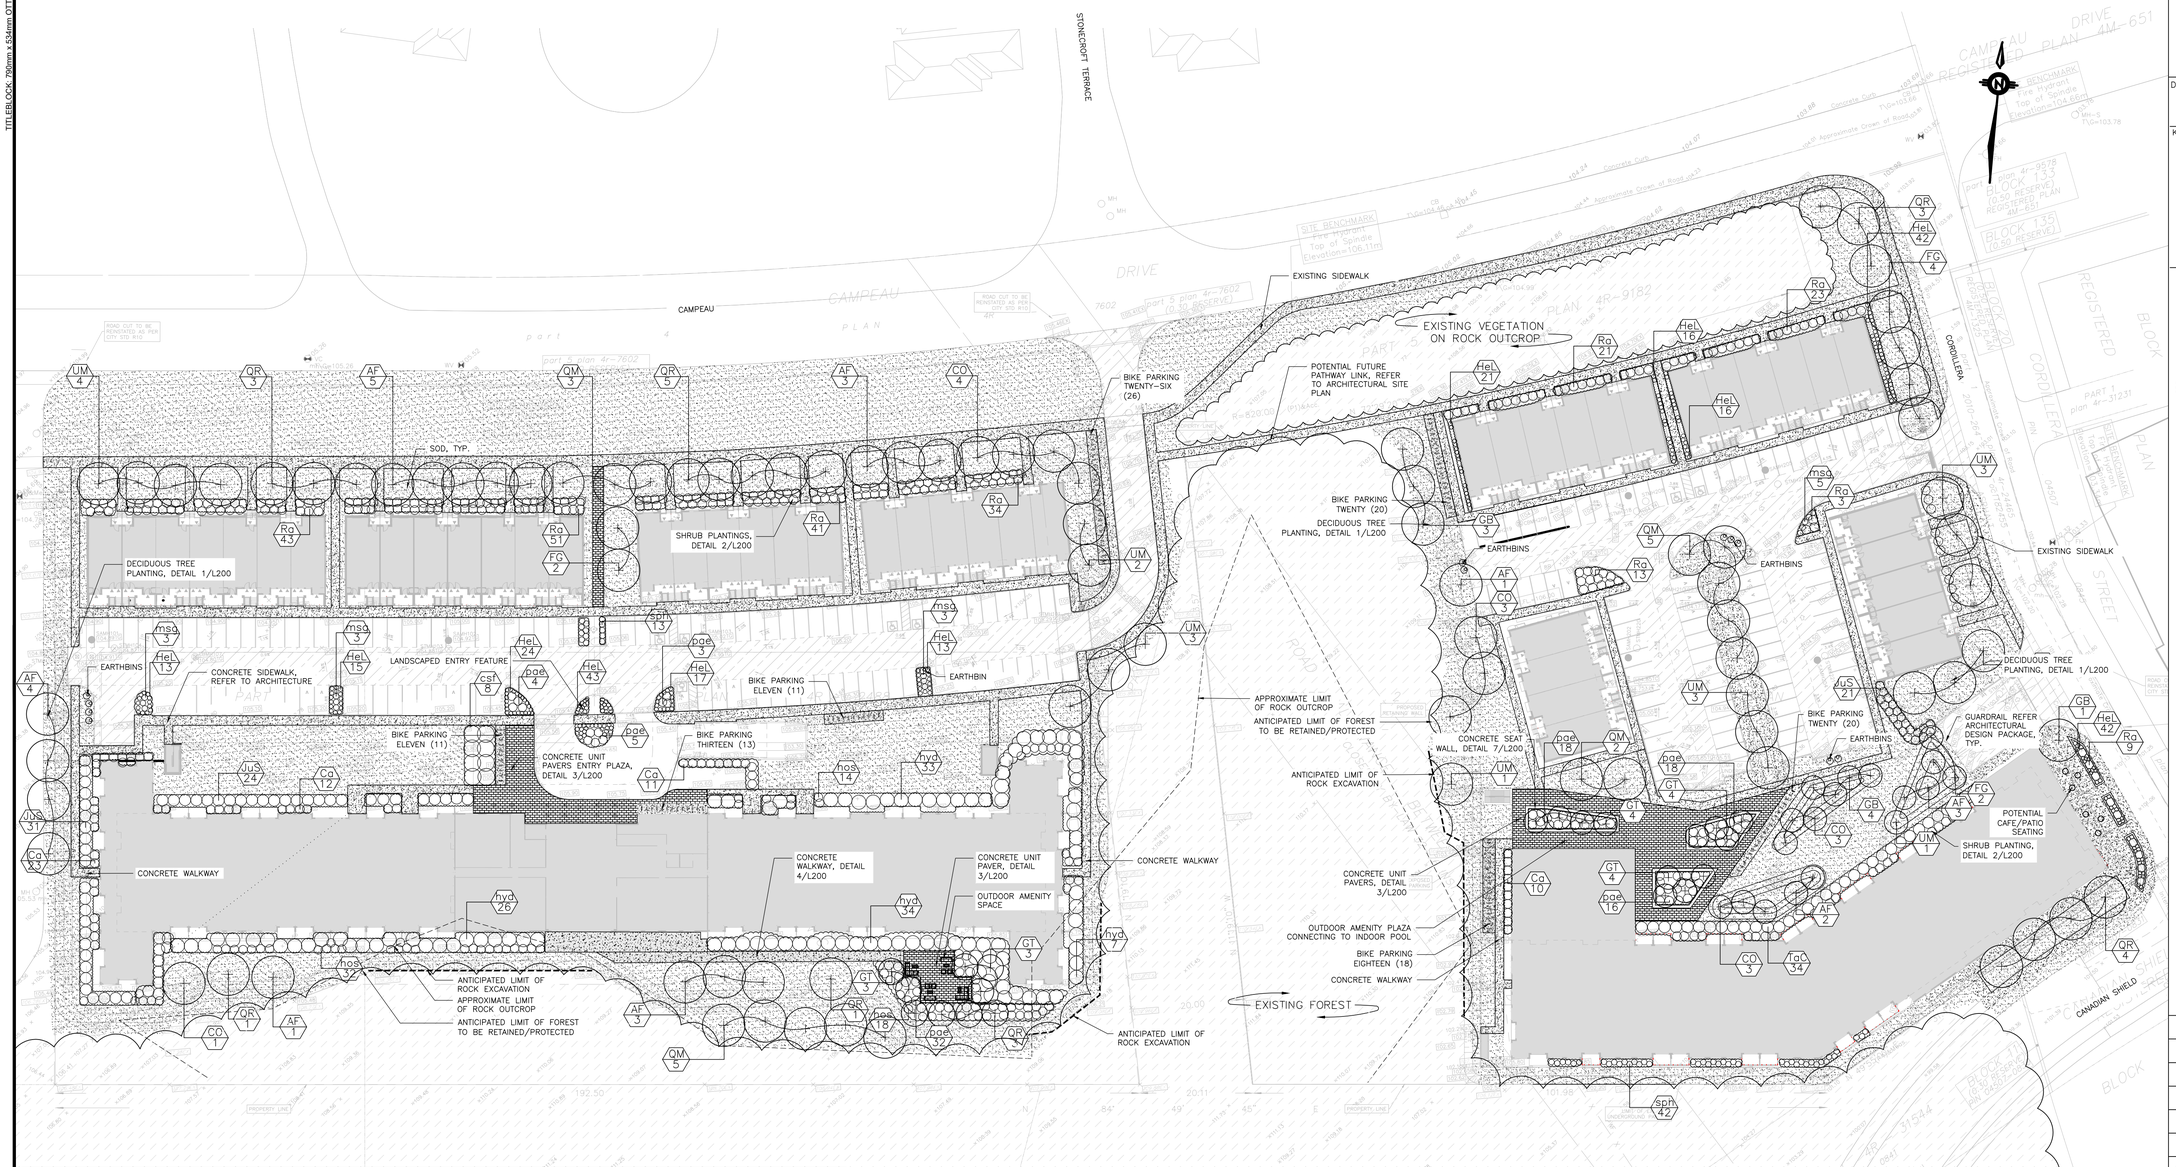

PLANT LIST

KEY	QTY	BOTANICAL NAME	COMMON NAME	SIZE	HEIGHT	PLANTING DISTANCE CENTRE TO CENTRE	COND.
DECIDUOUS TREES							
AF	22	*Acer rubrum*	Red Maple	70mm Cal.		as shown	Wire Basket
CO	14	*Celtis occidentalis*	Common Hackberry	70mm Cal.	-	as shown	Wire Basket
FG	8	*Fagus grandifolia*	American Beech	70mm Cal.		as shown	Wire Basket
GB	8	*Ginkgo biloba*	Maidenhair Tree	70mm Cal.	-	as shown	Wire Basket
GT	18	*Gleditstia triacanthos*	Honeylocust	70mm Cal.	-	as shown	Wire Basket
QM	15	*Quercus macrocarpa*	Bur Oak	70mm Cal.	-	as shown	Wire Basket
QR	20	*Quercus rubra*	Red Oak	70mm Cal.	-	as shown	Wire Basket
UM	17	*Ulmus Morton*	Accolade Elm	70mm Cal.	-	as shown	Wire Basket
DECIDUOUS SHRUBS							
csf	8	*Coruns sericea 'Flaviramea'*	Yellowtwig Dogwood			1.5m o.c	3 gal pot
hyd	100	*Hydrangea paniculata 'Limelight'*	Limelight Panicle Hydrangea			2.5m o.c	3 gal pot
Ra	238	*Ribes Alpinum*	Alpine Current			1.5 o.c	3 gal pot
CONIFEROUS SHRUBS							
JuS	76	*Juniperus sabina*	Savin Juniper	-	60cm	1.5m	POTTED
TaC	34	*Taxus canadensis*	Canadian Yew	-	60cm	1m	POTTED
PERENNIALS, ORNAMENTAL GRASSES AND GROUNDCOVERS							
ca	56	*Calamagrostis acutiflora 'Karl Foerster'*	Feather Reed Grass	-	-	0.8 o.c	1 gal pot
HeL	262	Hemerocallidoideae	Common Daylily	-	-	0.75m	1 gal pot
hos	64	*Hosta* 'Big Daddy'	Big Daddy Hosta	-	-	0.75m	2 gal pot
pae	96	*Paeonia 'Gardenia'*	Gardenia Peony	-	-	0.8 o.c	1 gal pot
msg	14	*Miscanthus Sinensis 'Gracillimus'*	Maiden Grass	-	-	0.5m	10 cm diam pot.
sph	55	*Sporobolus heterolepis*	Prairie dropseed	-	-	0.5m	10 cm diam pot.

CLIENT:

DESIGN FIRM:

wsp
Landscape Architecture
2611 Queensview Drive,
Suite 400
Ottawa ON K2B8K2
t.613-829-2800
wsp.ca

KEY MAP

PLANT KEY

DECIDUOUS TREE PLANTING.

SHRUBS.

UNIT PAVING

CONCRETE PAVING

SOD

PRELIMINARY
FOR INFORMATION ONLY
2021-07-28

NO.	DATE	DESCRIPTION	BY
6	28-07-2021	REVISED SPA	JW
5	20-05-2021	REVISED SPA	JW
4	04-12-2020	SPA	JW
3	09-09-2020	REVISED DRAFT UDRP	BL
2	03-09-2020	DRAFT UDRP	BL
1	28-08-2020	DRAFT FOR REVIEW	WL

REVISIONS

SCALE HORIZONTAL 1:500 FULL SIZE 1:1000 HALF SIZE
0 2.5 5 7.5

PROJECT TITLE
6301 CAMPEAU DRIVE
KANATA, ONTARIO

DRAWING TITLE
LANDSCAPE PLAN

STAMP: CONSTRUCTION NOT FOR

STAMP

DESIGNED	DRAWN	CHECKED	SEALED
WL	WL	JW	

PROJECT NUMBER 201-03048-00

DWG. NUMBER L100

D07-12-20-0171

#18353

V:\01803\03048\00\01-Campeau Drive\Drawings\L100.dwg
VYAMAUD 8/5/2021 12:39 PM
LANDSCAPE DOMAIN - DWG - 36X24