Sequence of works (3d illustrations)

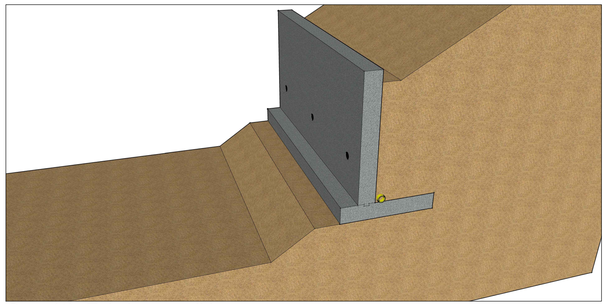

Step (1): Existing condition

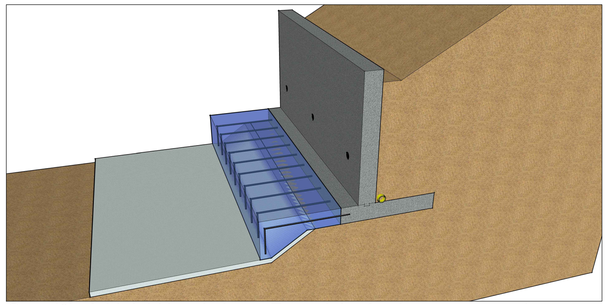

Step (2): Add rigid insulation + Extend the footing + concrete key

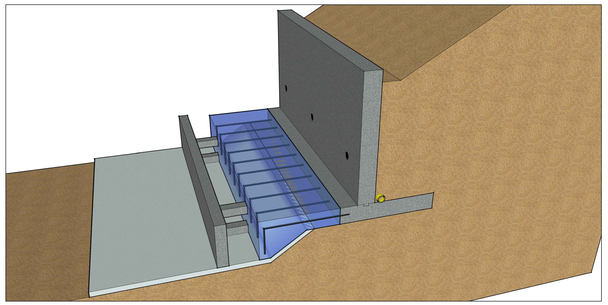

Step (3): Add curb

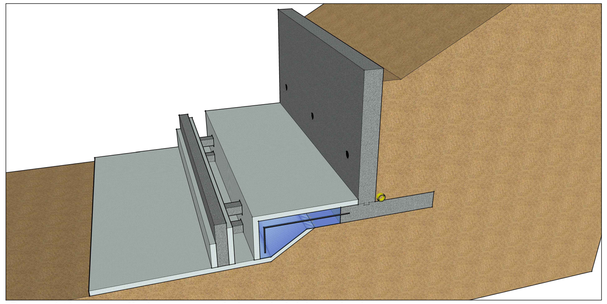

Step (4): Install the rest of the rigid insulation

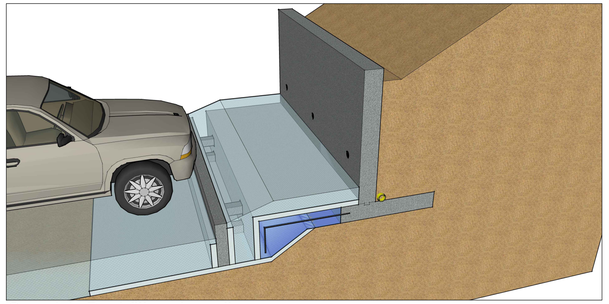

Step (5): Backfill and grading

Sequence of works (Cross Section)

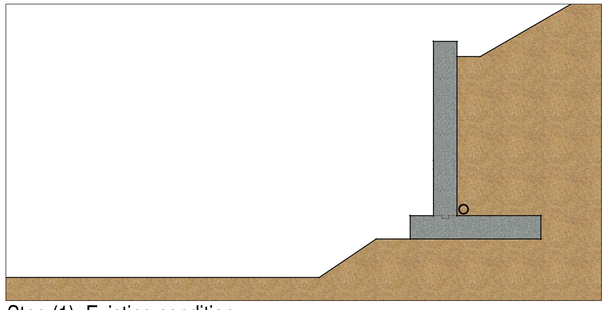

Step (1): Existing condition

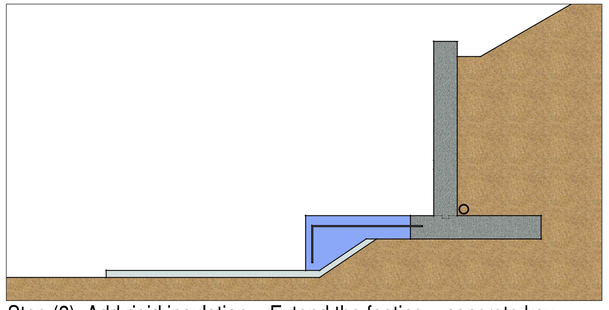

Step (2): Add rigid insulation + Extend the footing + concrete key

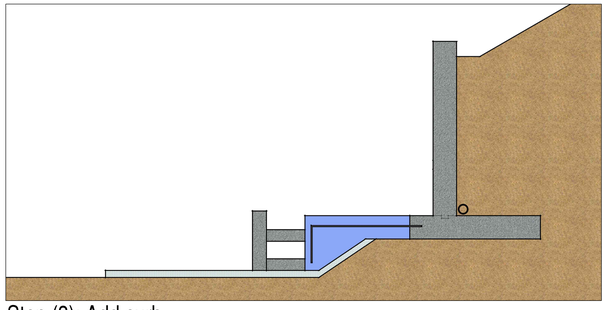

Step (3): Add curb

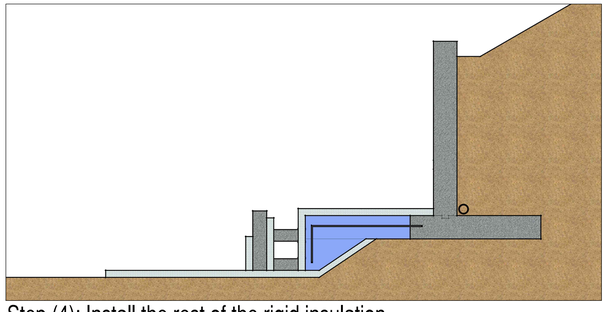

Step (4): Install the rest of the rigid insulation

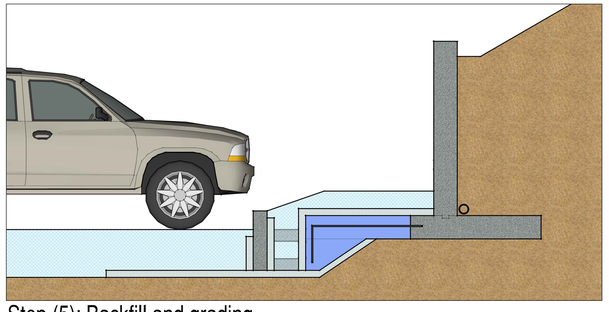

Step (5): Backfill and grading

13		
12		
11		
10		
9		
8		
7		
6		
5		
4		
3		
2	addition to existing retaining wall (grade is proposed to be lowered)	May 6, 2024
1	preliminary	January 2021

DAIDO GROUP INC.
STRUCTURAL ENGINEERS
11-300 Earl Grey Drive, Suite 213,
Ottawa, Ontario K2T 1C1
TEL: (613) 302-8972
E.MAIL: daidogroup@gmail.com
Web Site: https://daidogroup.wixsite.com/daido

LICENSED PROFESSIONAL ENGINEER
T. T-Y. TAI
May 6, 2024
Orleans Physio
1994 St. Joseph Blvd.
Ottawa, Ontario
PROVINCE OF ONTARIO

PROJECT

Orleans Physio
1994 St. Joseph Blvd.,
Ottawa, Ontario

TITLE

REINFORCEMENT TO EXISTING RETAINING WALL DETAILS
(South Wall)

DRAWN	OUR REF. DRAWINGS	DRAWING NO.
TRENCH TAI	\cad\19945t.JosephHotJoeSect.dwg \statdtg14ftcprfFlangeW16.skp \statdtm5.skp \statdtw5.skp	S10 (of 11)
SCALE: n.t.s. (Arch D SIZE)		