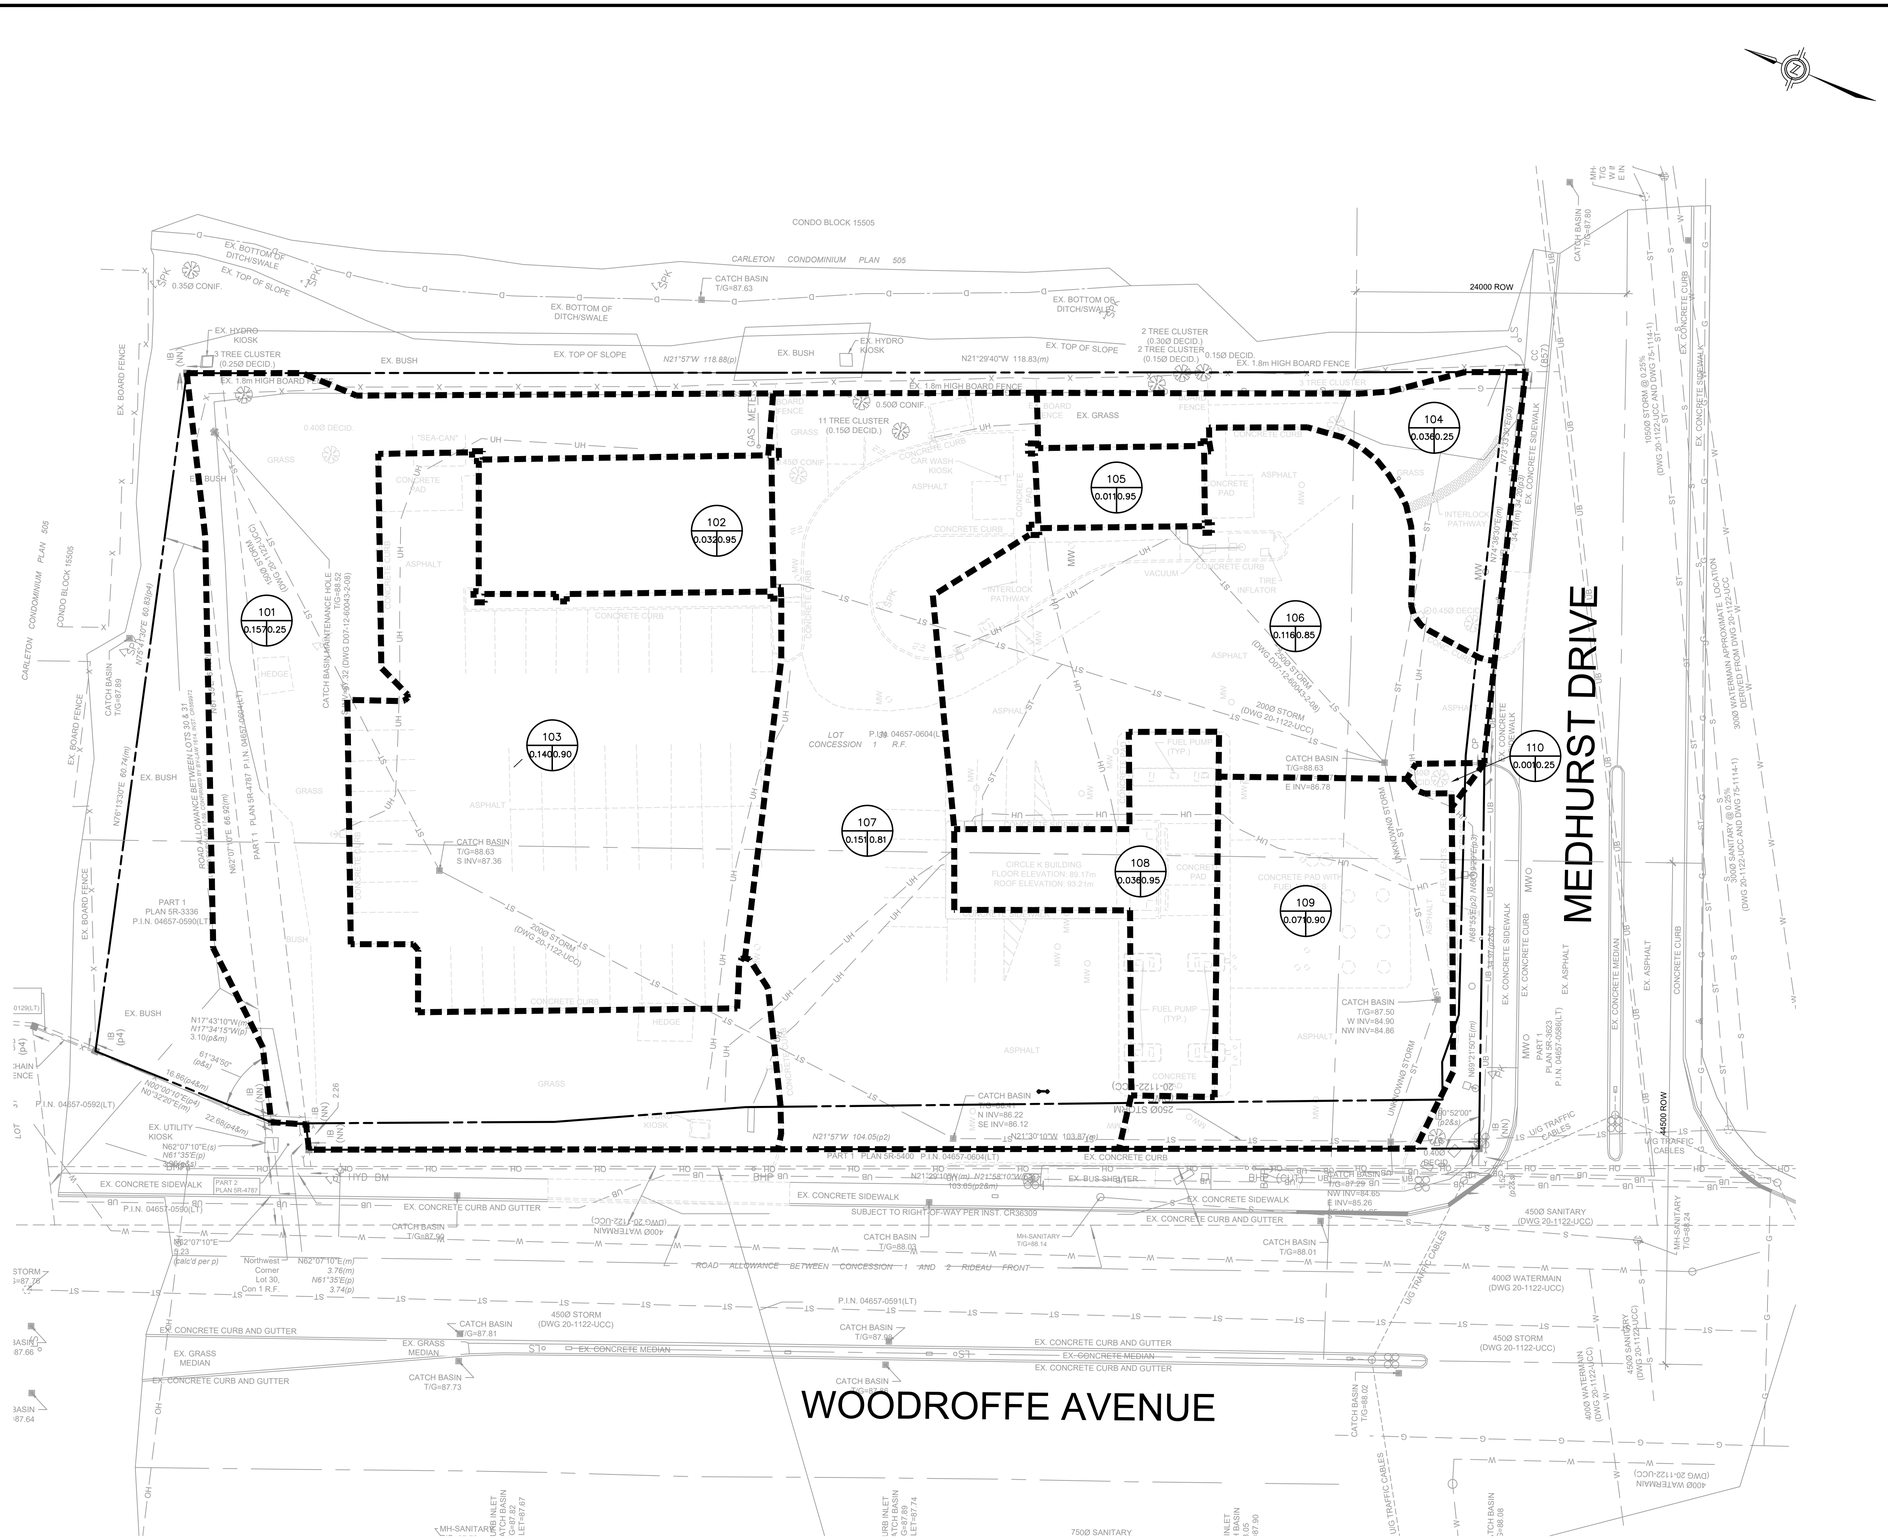

Key Map (not to scale)

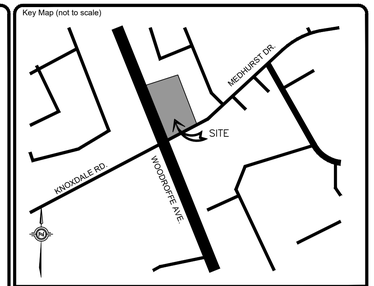

LEGEND:

- IRON BAR
- BM BENCHMARK
- HYD EX. FIRE HYDRANT
- EX. LIGHT POLE
- LS EX. LIGHT STANDARD
- EX. STORM MH
- EX. SANITARY MH
- EX. STORM CB
- WV EX. WATER VALVE
- VC EX. VALVE CHAMBER
- BHP EX. BELL & HYDRO POLE
- EX. GUY WIRE AND ANCHOR
- EX. TRAFFIC SIGNAL
- EX. GAS VALVE
- EX. SIGN
- EX. TREE
- SUBJECT PROPERTY
- PROPERTY LINE
- EX. CONC. CURB
- D EX. CENTERLINE OF DITCH
- EX. ROAD CENTERLINE
- X EX. FENCE
- ST EX. STORM SEWER
- 10.0m EX.CONTOUR
- NEW YARD LIGHT
- NEW 1.8m HIGH WOOD FENCE
- ×100.00 EX. ELEVATION
- OVERLAND FLOW
- DRAINAGE AREA BOUNDARY
- CATCHMENT I.D.
- AREA (ha) | RUN-OFF COEFFICIENT

No.	REVISIONS	Date	By	App.
D	RE-ISSUED FOR SPA	MAR 28 2022	ML	J.S
C	RE-ISSUED FOR SPA	DEC 03 2021	ML	J.S
B	RE-ISSUED FOR SPA	SEPT 24 2021	ML	J.S
A	ISSUED FOR SPA	APR 27 2021	LMB	J.S

LICENSED PROFESSIONAL ENGINEER
J. D. STERN
100232894
Mar. 28/2022
PROVINCE OF ONTARIO

exp Services Inc.
t: +1.905.793.9800 | f: +1.905.793.0641
1595 Clark Boulevard
Brampton, ON L6T 4V1
Canada

www.exp.com

• BUILDINGS • EARTH & ENVIRONMENT • ENERGY •
• INDUSTRIAL • INFRASTRUCTURE • SUSTAINABILITY •

Owner/Client:

CIRCLE K

Location:

1545 WOODROFFE AVE.
OTTAWA, ON

Title:

PRE-DEVELOPMENT DRAINAGE PLAN

Designed By: L.M.B.	Drawn By: L.M.B	Checked By: J.S.	
Scale: 1:250	Date: APRIL 2020	City Drawing No.	
Project No.: BRM00606364-B0		Drawing No.: C06	

CITY DWG. # 17094

CITY # D07-12-21-0056