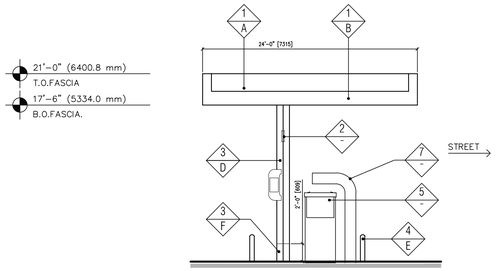

"SIDE" (WEST)
1 ELEVATION
SCALE: 1/8" = 1'-0"

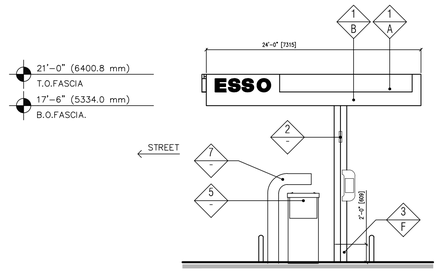

"SIDE" (EAST)
2 ELEVATION
SCALE: 1/8" = 1'-0"

FINISH SCHEDULE	
◢	FINISH MATERIAL
1	ACM PANEL "TEX-COTE"
2	COLUMN FLAGS BY SIGNAGE VENDOR, ESSO "SYNERGY" BRANDING
3	STEEL COLUMN WITH PAINT FINISH
4	6" Ø BOLLARD, 36" HIGH
5	FUEL PUMP
6	INTERNALLY ILLUMINATED SIGN UNDER SEPARATE PERMIT
7	ILLUMINATED WAVE SIGNAGE, ESSO "SYNERGY" BRANDING
◥	FINISH COLOR
A	ESSO RED
B	ESSO WHITE
C	NOT USED
D	RAL9016 SHELL WARM WHITE
E	PVC BOLLARD SLEEVE "DARK GRAY"
F	SHERWIN WILLIAMS - SW6236 - GRAYS HARBOR

NOTES:
1. THE FASCIA PANELS ARE PRE-FINISHED BY SIGNAGE VENDOR
2. ALL SIGNS REQUIRE A SEPARATE SUBMITTAL
3. ALL LIGHTING ON CANOPY TO BE FLUSH MOUNTED WITH FASCIA, SEE ELECTRICAL

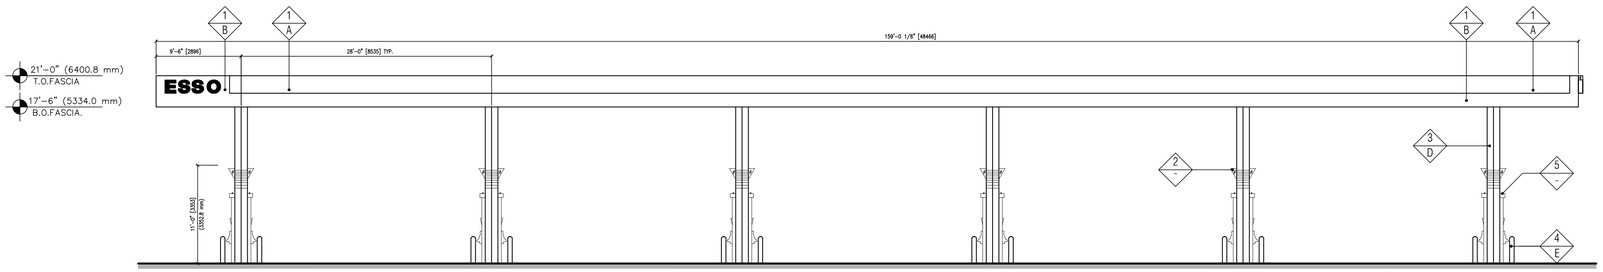

"FRONT" (SOUTH)
3 ELEVATION
SCALE: 1/8" = 1'-0"

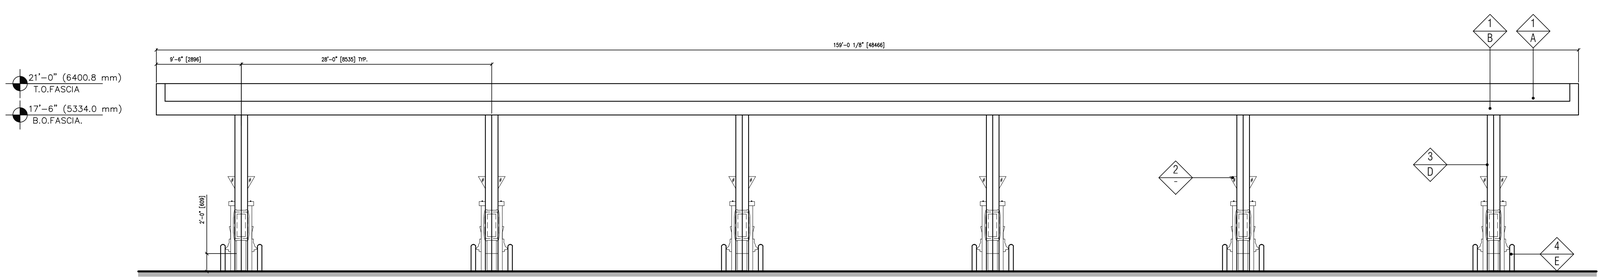

"BACK" (NORTH)
4 ELEVATION
SCALE: 1/8" = 1'-0"

wood.

Unless otherwise agreed in a written contract between Wood and its client, this document: (1) contains information, data and design that is confidential and may not be copied or disclosed; and (2) may be used by the client only in the context and for the express purpose for which it was intended. Any use of, or reliance on, this document by any third party is that party's sole risk.

COPYRIGHT NOTICE

This drawing is the property of the above referenced Professional and is not to be used for any purpose other than the specific project and site named herein, and cannot be reproduced in any manner without the express written permission from the Professional.

ISSUED FOR SPA
09/24/21

PROFESSIONAL SEAL

FOR REVIEW
NOT FOR CONSTRUCTION

PROFESSIONAL IN CHARGE
S. CHERIAN
PROJECT MANAGER
S. LAWRENCE
QUALITY CONTROL
O. KARIMZODA
DRAWN BY
O. KARIMZODA

PROJECT NAME

CIRCLE K STORES INC. R&R No. 52287

NEPEAN
ONTARIO

1545 WOODROFFE AVENUE
NEPEAN, ON, CANADA
K2G 1W2

CIRCLE K STORES INC.

PROJECT NUMBER
BE20207036

SHEET TITLE

ARCHITECTURAL FUEL PUMP CANOPY ELEVATIONS

SHEET NUMBER

CA-2

D07-12-21-0056

DWG # 17094

Drawing Name: C:\Users\jonathan.mac-dot\Jpw-wood\Jobs\DWG\CA-2_EXTERIOR ELEVATIONS_CANOPIES_SPA.dwg Last Modified: Apr 27, 2021 - 1:37pm Plotted on: Apr 28, 2021 - 4:18pm by adebonnaventure