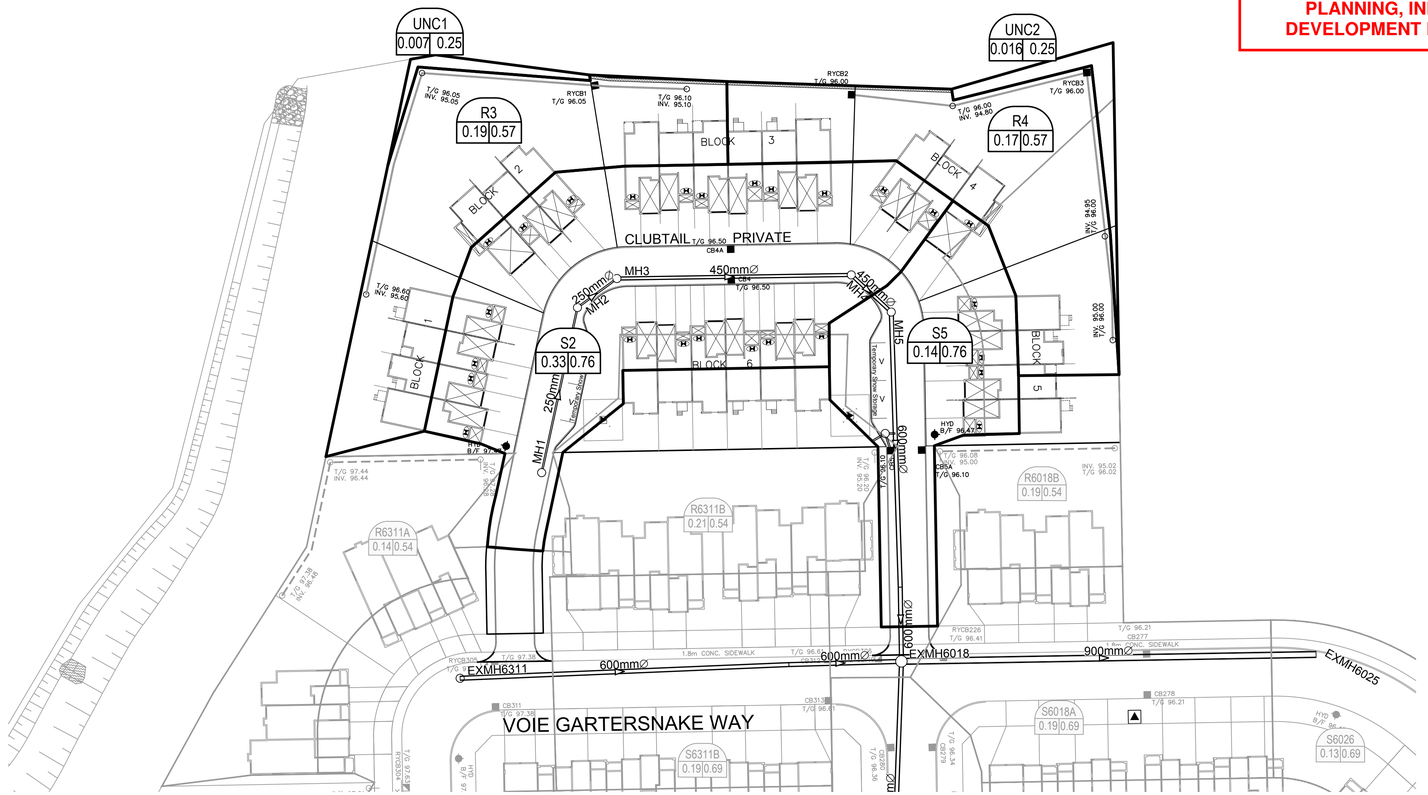

APPROVED
By Sean Moore at 3:56 pm, Dec 09, 2021

SEAN MOORE
(A) MANAGER, SOUTH BRANCH
PLANNING, INFRASTRUCTURE & ECONOMIC DEVELOPMENT DEPARTMENT, CITY OF OTTAWA

LEGEND :

S2
0.32 0.69
- AREA NUMBER
- RUNOFF COEFFICIENT
- AREA IN HECTARES

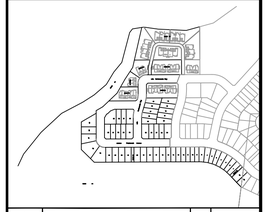

No.	REVISIONS	By	Date
14			
13			
12			
11			
10			
9			
8			
7			
6			
5			
4	REVISED PER CITY COMMENTS	D.G.Y.	2021:09:29
3	ISSUED FOR TENDER	D.G.Y.	2021:09:16
2	REVISED PER CITY COMMENTS	D.G.Y.	2021:08:24
1	SUBMISSION No.1 FOR CITY REVIEW	D.G.Y.	2021:05:13

LEITRIM SOUTH HOLDINGS INC.

IBI GROUP
400 – 333 Preston Street
Ottawa ON K1S 5N4 Canada
tel 613 225 1311 fax 613 225 9868
ibigroup.com

Project Title
pathways
at **FINDLAY CREEK**
BLOCK 60

LICENCED PROFESSIONAL ENGINEER
D. G. Yannoulopoulos
21/09/29
PROVINCE OF ONTARIO

Drawing Title
STORM DRAINAGE AREA PLAN

Scale
5 0 5 10
1:500

Design	Date
R.M.	OCTOBER 2020
Drawn	**Checked**
M.M.	K.H.
Project No.	**Drawing No.**
125506	500

D07-12-21-0070

#18475

J:\125506_Pathways\05\01\D_Production\1\03_Design\04_Civil\Sheets\500_STORM DRAINAGE PLAN.dwg Layout Name: 500 Plot Style: AIA STANDARD-FULL.CTB Plot Scale: 1:25.4 Plotted At: 2021-09-29 Last Saved By: mmiha Last Saved At: 2021-08-24