**APPROVED**
*By Sean Moore at 3:50 pm, Dec 09, 2021*

**SEAN MOORE**
**(A) MANAGER, SOUTH BRANCH**
**PLANNING, INFRASTRUCTURE & ECONOMIC DEVELOPMENT DEPARTMENT, CITY OF OTTAWA**

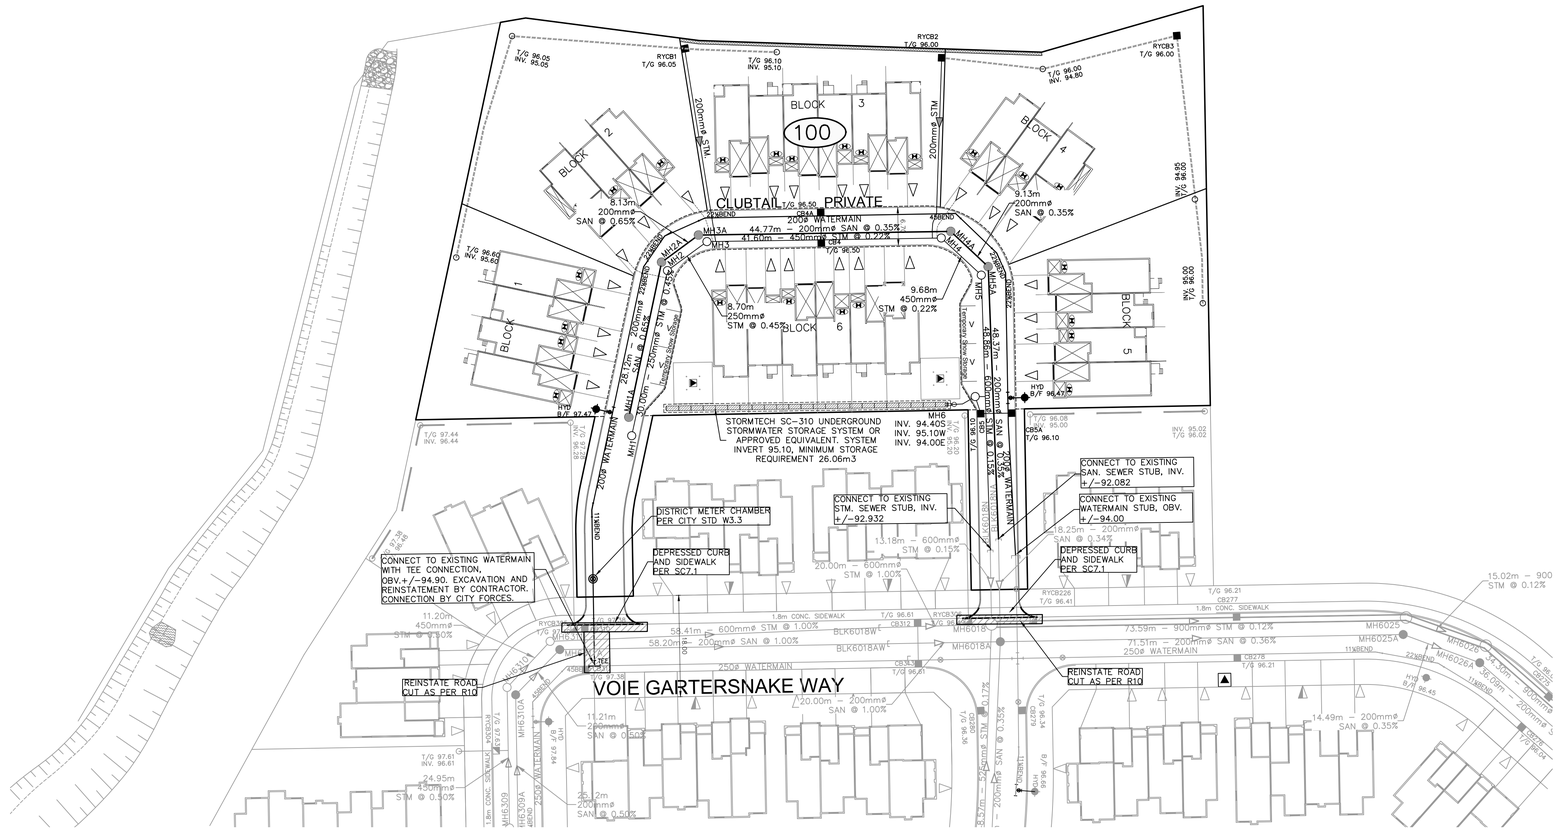


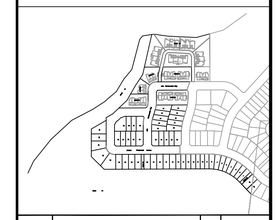

| No. | REVISIONS | By | Date |
|---|---|---|---|
| 14 | | | |
| 13 | | | |
| 12 | | | |
| 11 | | | |
| 10 | | | |
| 9 | | | |
| 8 | | | |
| 7 | | | |
| 6 | | | |
| 5 | | | |
| 4 | REVISED PER CITY COMMENTS | D.G.Y. | 2021:09:29 |
| 3 | ISSUED FOR TENDER | D.G.Y. | 2021:09:16 |
| 2 | REVISED PER CITY COMMENTS | D.G.Y. | 2021:08:24 |
| 1 | SUBMISSION No.1 FOR CITY REVIEW | D.G.Y. | 2021:05:13 |

LEITRIM SOUTH HOLDINGS INC.


**IBI GROUP**
400 – 333 Preston Street
Ottawa ON K1S 5N4 Canada
tel 613 225 1311 fax 613 225 9868
ibigroup.com


Project Title
pathways at FINDLAY CREEK BLOCK 60

LICENSED PROFESSIONAL ENGINEER
D. G. Yannoulopoulos
21/09/29
PROVINCE OF ONTARIO

N

Drawing Title
GENERAL PLAN OF SERVICES

Scale
1:500

| Design | Date |
|---|---|
| R.M. | OCTOBER 2020 |
| **Drawn** | **Checked** |
| M.M. | K.H. |
| **Project No.** | **Drawing No.** |
| 125506 | 001 |

D07-12-21-0070

#18475

Saved At: 2021-09-29
\\125506_PathwaysBlk60\7.0_Production\7.03_Design\04_Civil\Sheets\001-GENERAL PLAN.dwg Layout Name: 001 Plot Style: AIA STANDARD-FULL.CTB Plot Scale: 1:25.4 Plotted At: 2021-09-29 Last Saved By: mmilne