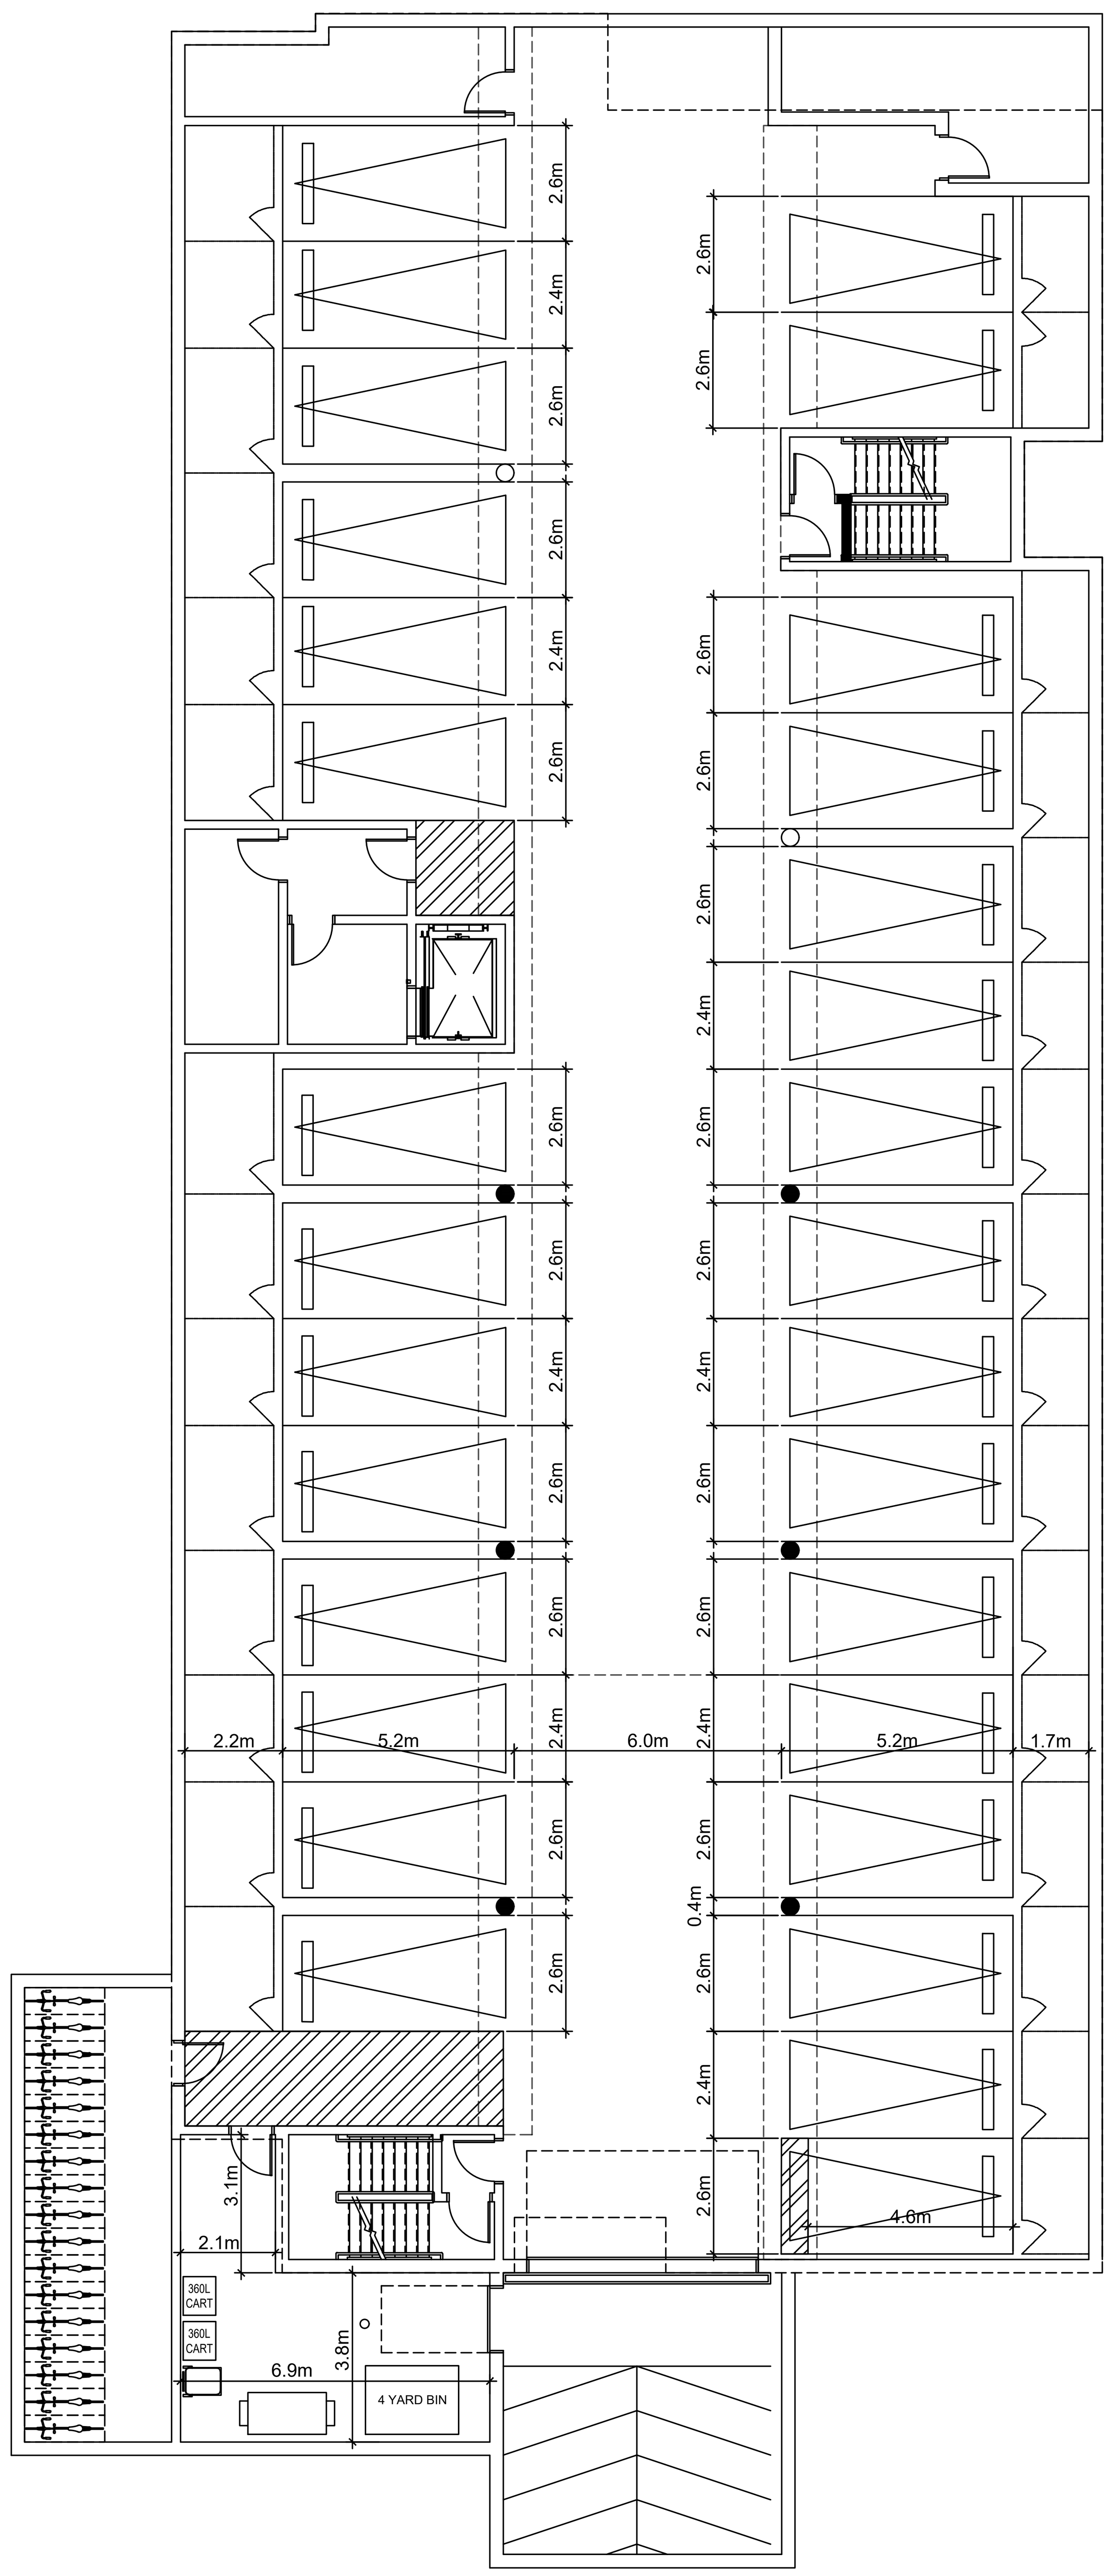

1 / A101 LOWER LEVEL FLOOR PLAN
SCALE = 1 : 125

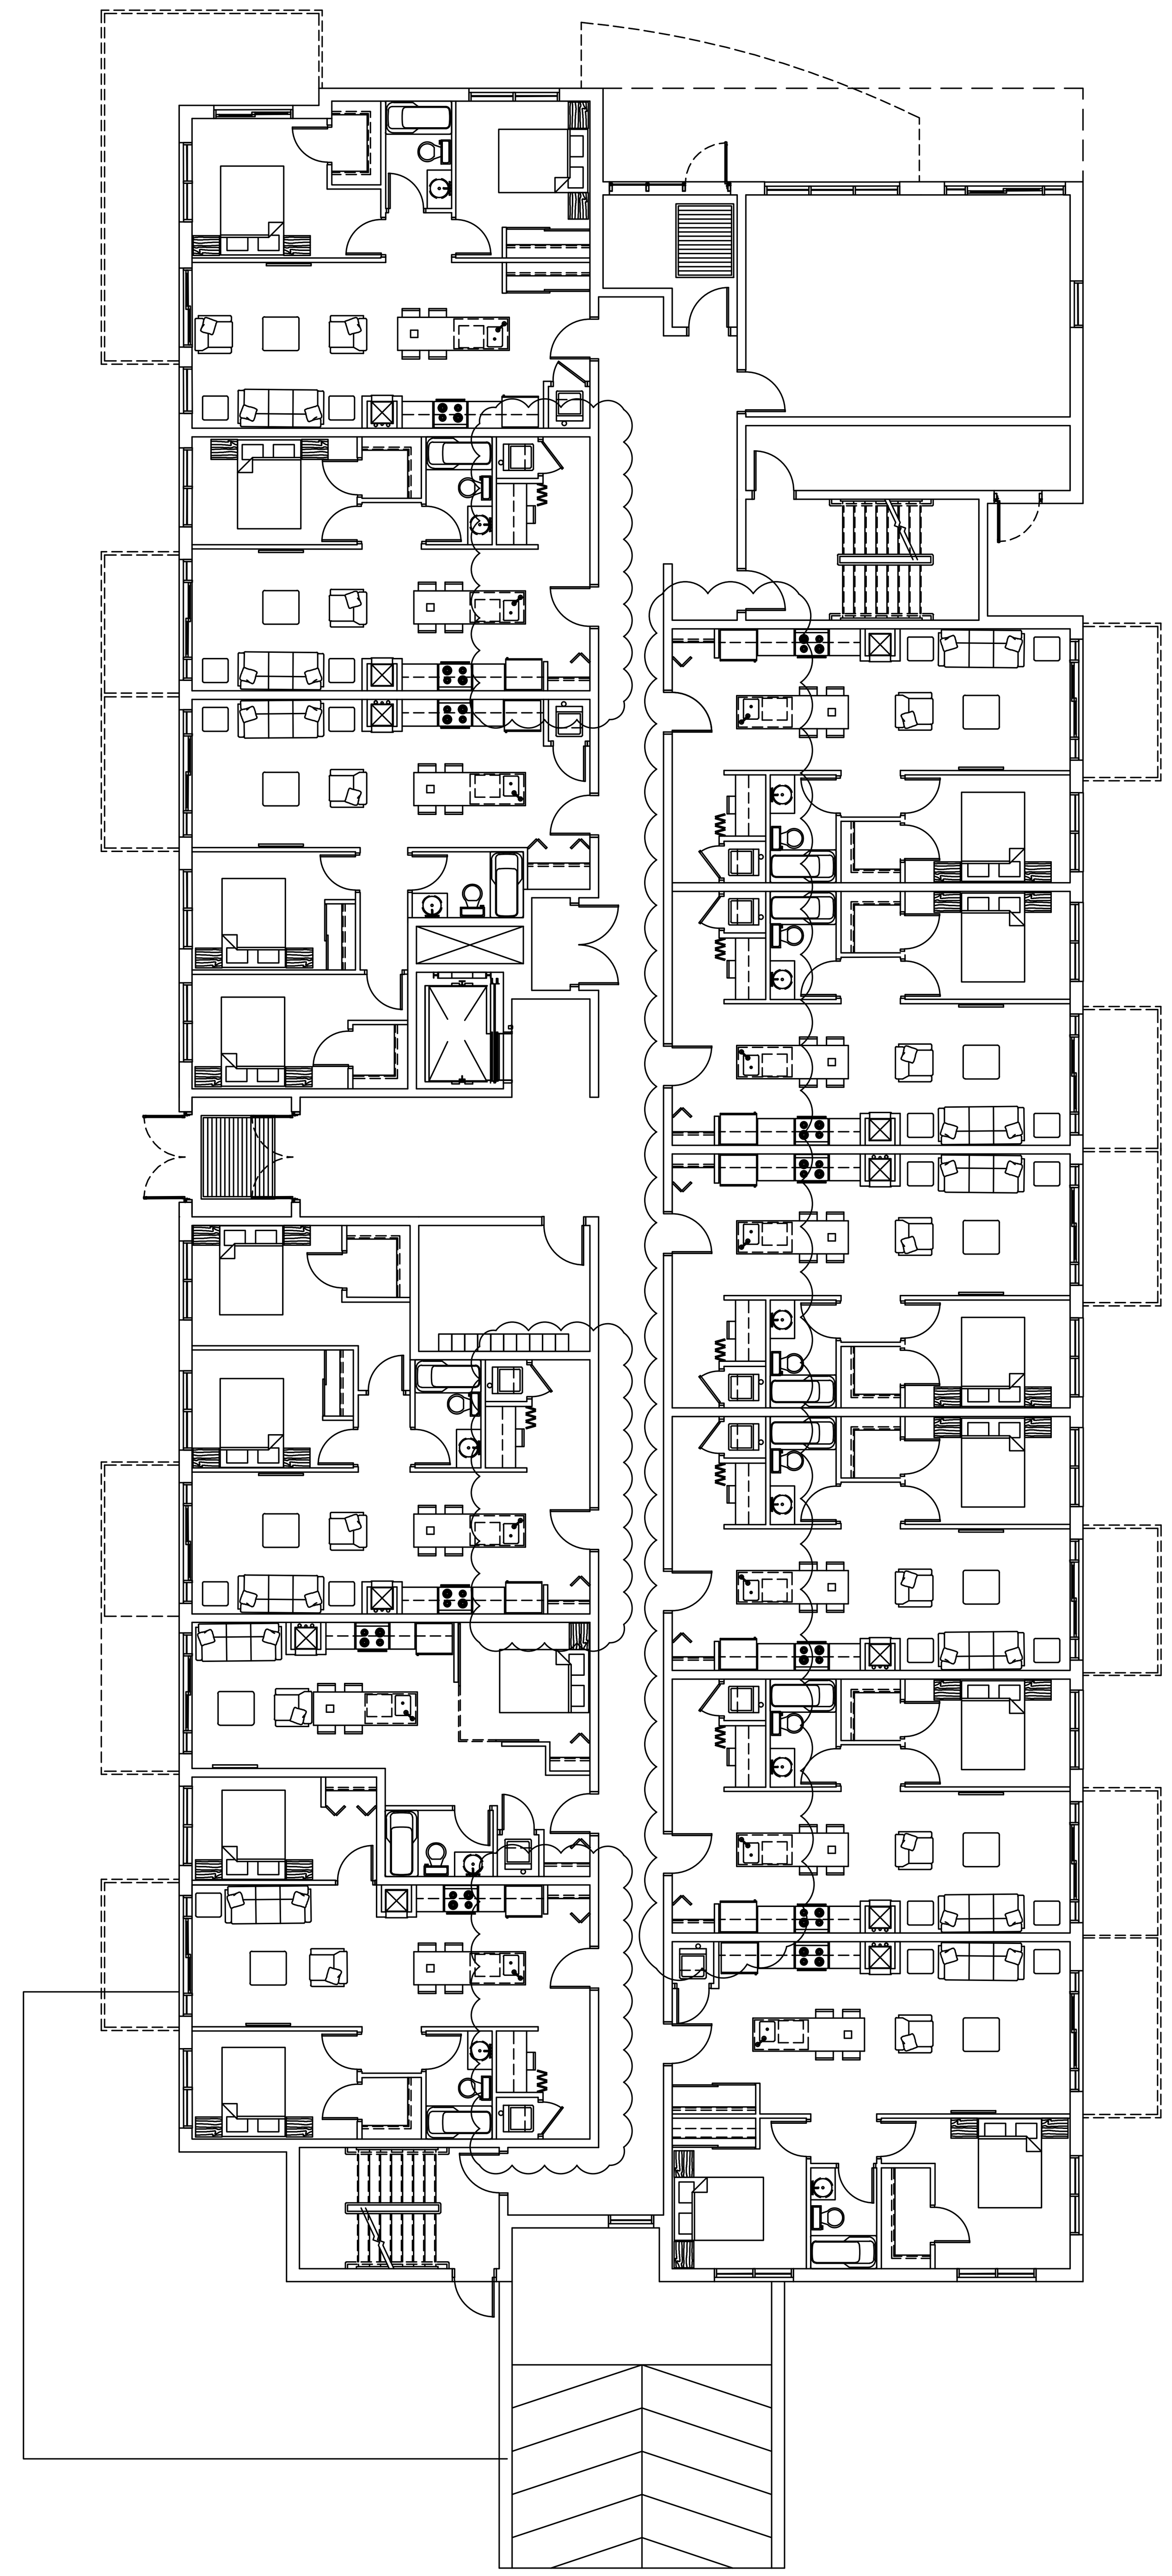

2 / A101 MAIN LEVEL FLOOR PLAN
SCALE = 1 : 125

	BLOCK B			
	UNIT TYPE			TOTAL
UNIT TYPE	MICRO SUITE	1B	2B	
LEVEL 1	1	6	5	12
LEVEL 2	2	7	5	14
LEVEL 3	2	7	5	14
TOTAL	5	20	15	40
	13%	50%	37%	

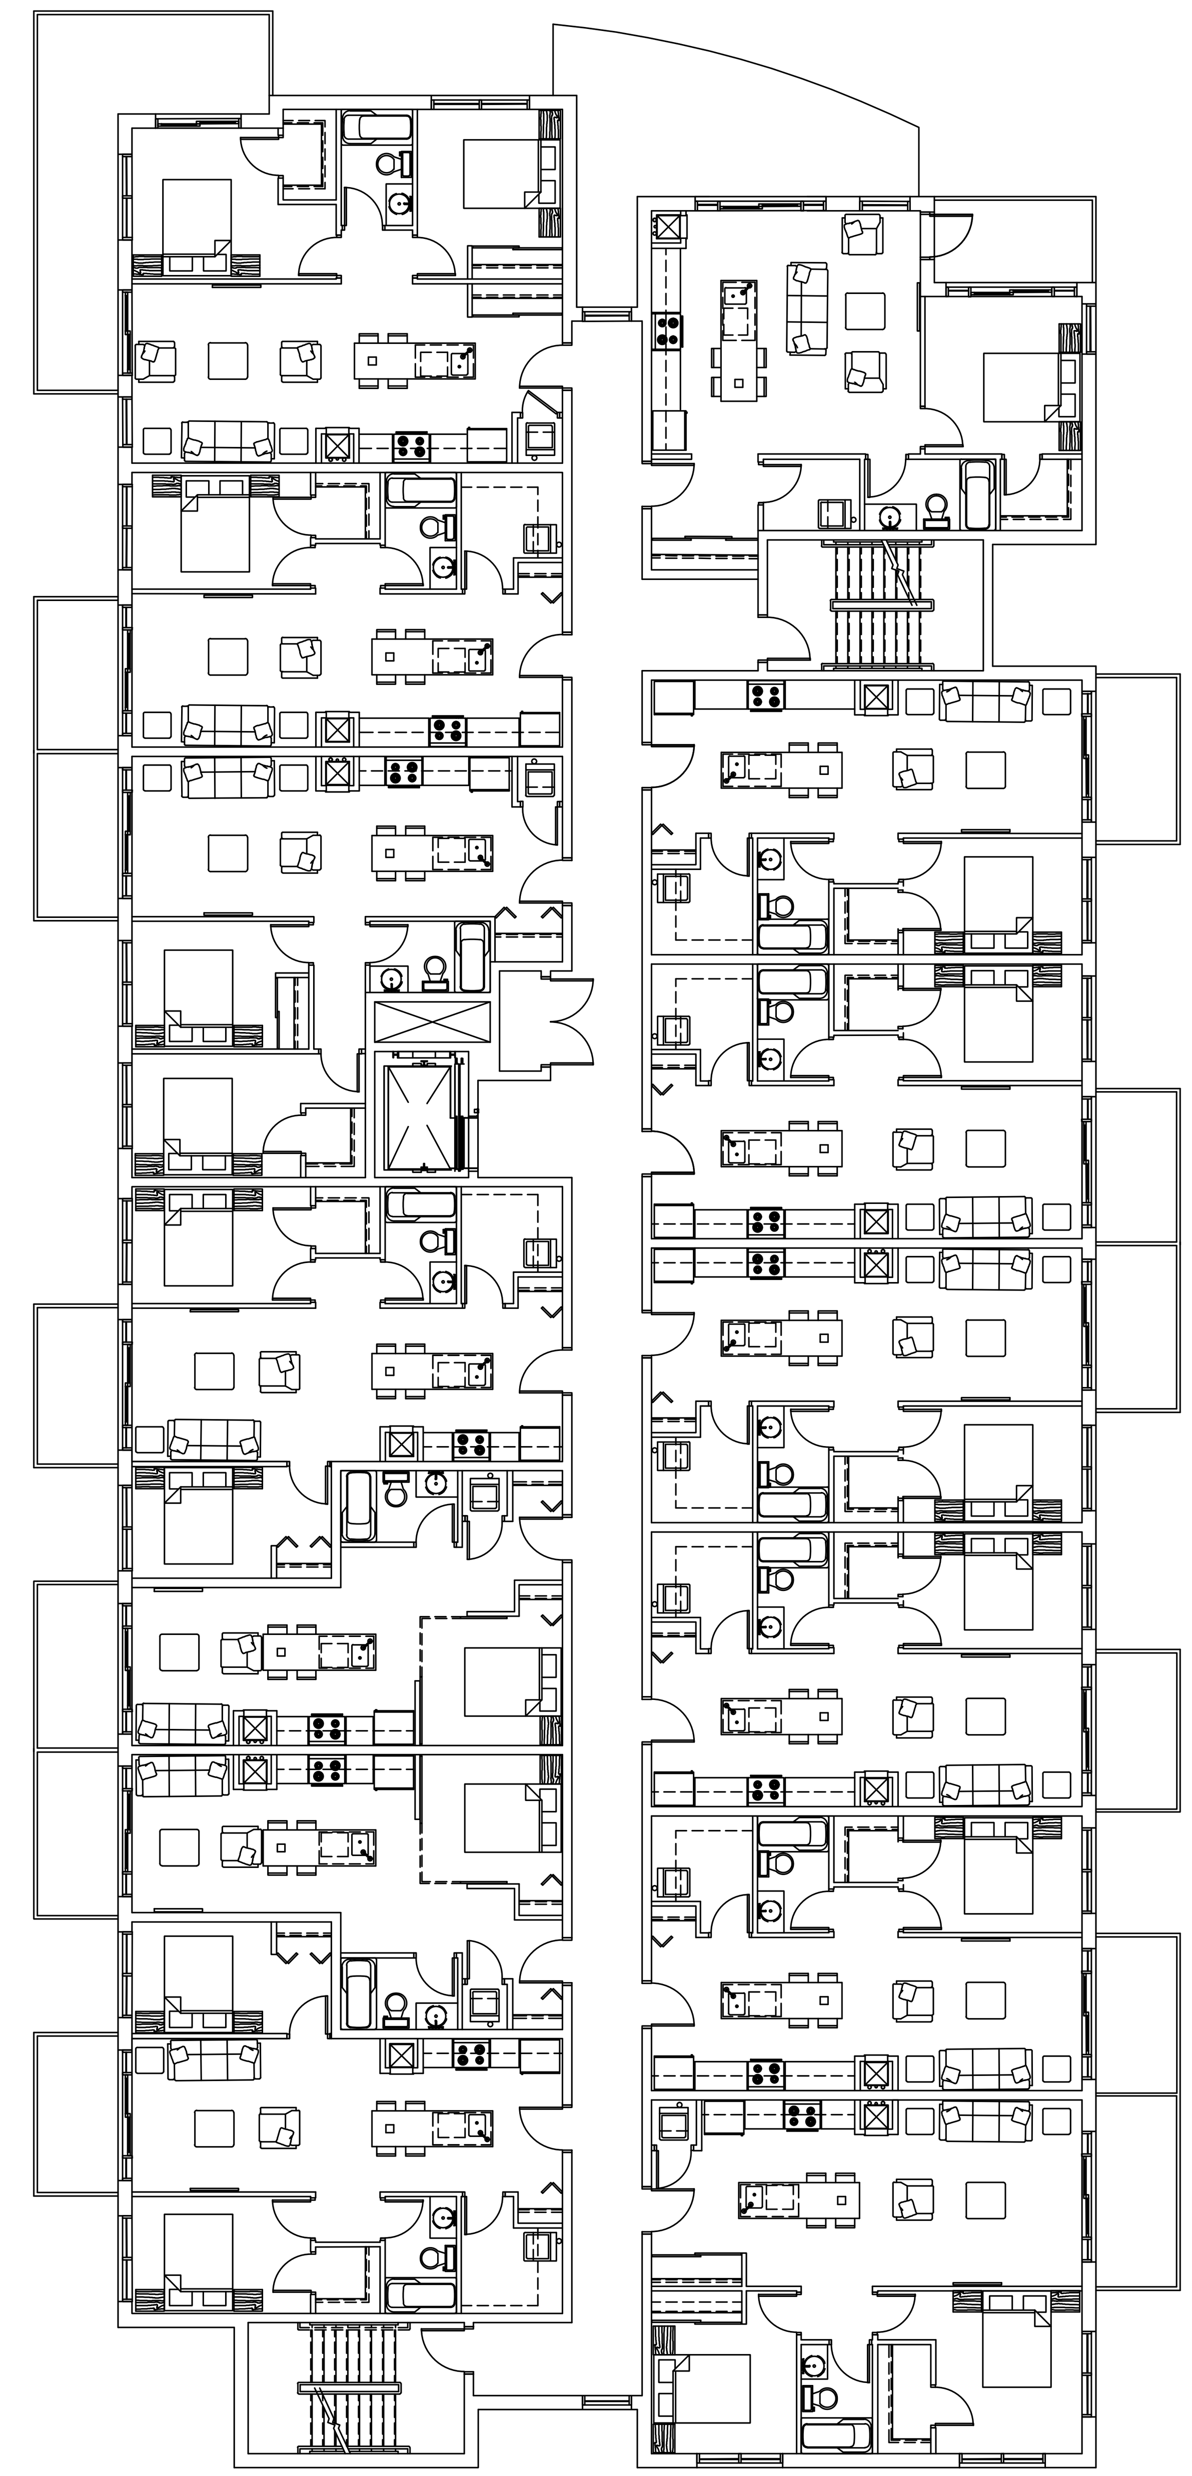

3 / A101 TYPICAL LEVEL FLOOR PLAN
SCALE = 1 : 125

CLIENT:

BRIDOR Developments - Logo.png

No.	REVISIONS	BY	DATE
13			
12			
11			
10			
09			
08			
07			
06			
05	FOR REVIEW	PE	MAR. 18 2022
04	FOR REVIEW	PE	DEC. 22 2021
03	FOR REVIEW	PE	APR. 09 2021
02	FOR REVIEW	PE	FEB. 10 2021
01	FOR REVIEW	PE	DEC. 15 2020

NOT AUTHENTIC UNLESS SIGNED AND DATED

P2 concepts
739b RIDGEWOOD AVE., SUITE 201
OTTAWA, ONTARIO, K1V 6M8

CONSULTING ENGINEERS

STRUCTURAL

MECHANICAL

ELECTRICAL

DESIGNED BY: P.E.
DRAWN BY: P.E.
APPROVED BY: P.E.

PROJECT

2380 and 2396
CLEROUX CRESCENT
OTTAWA

DRAWING TITLE

BLOCK B
FLOOR PLANS

PROJECT NO.
0403

DATE
DEC, 11, 2020

A101

D07-12-21-0081

PLAN # 18569