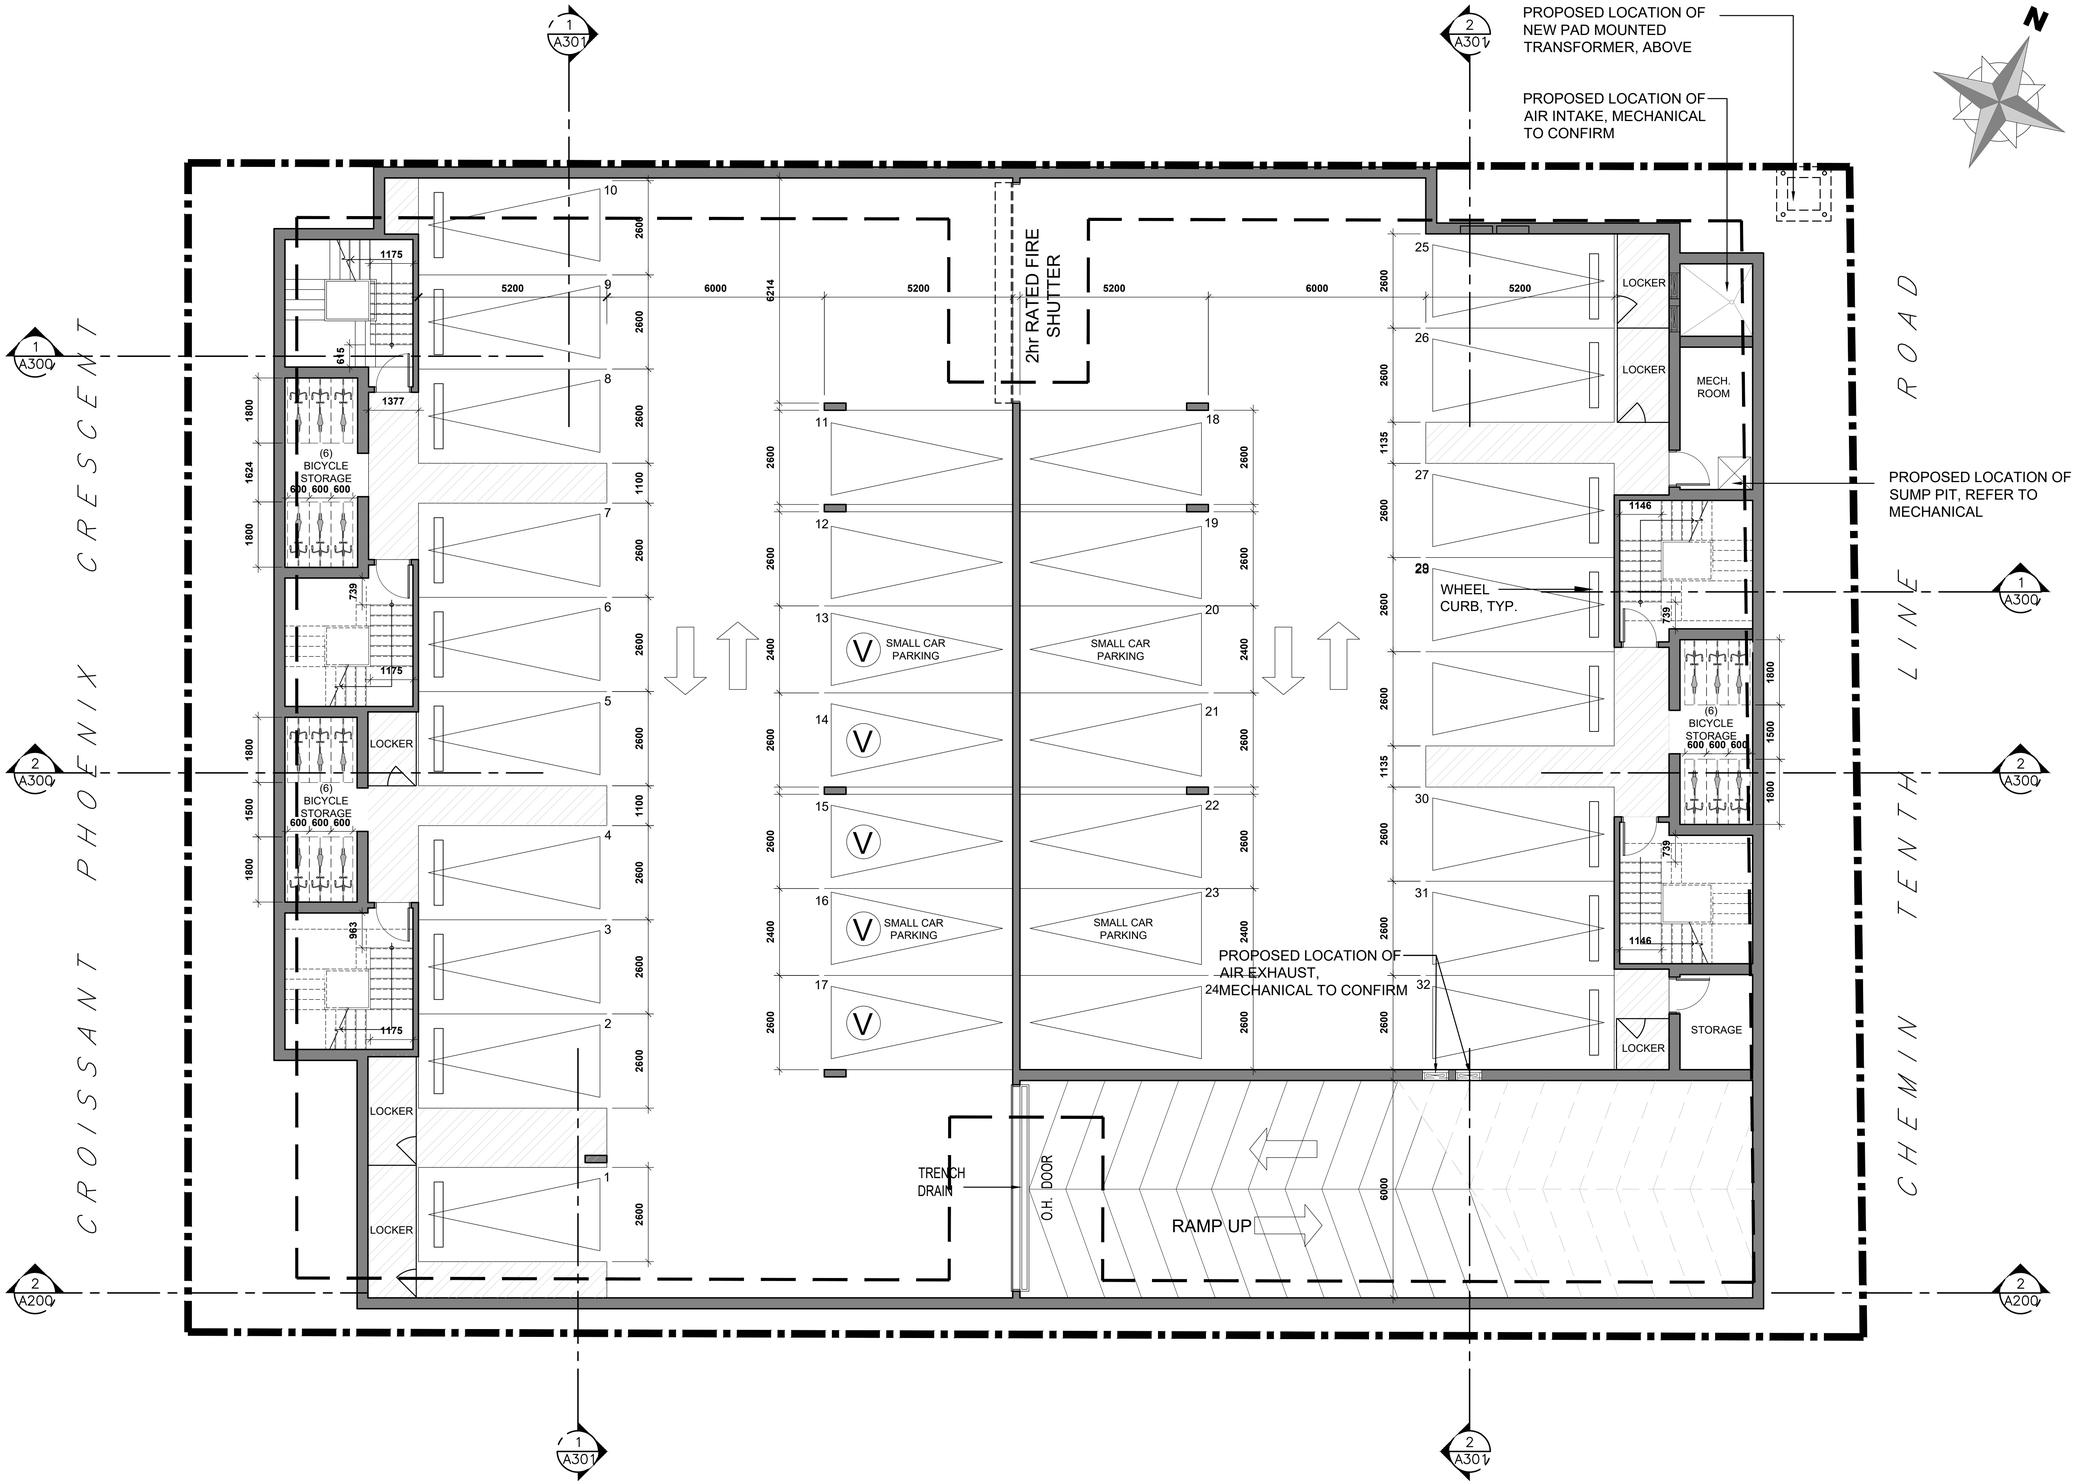


CLIENT:

BRIDOR DEVELOPMENTS
BUILDING COMMUNITIES

| No. | REVISIONS | BY | DATE |
|---|---|---|---|
| 11 | | | |
| 10 | SPC RESUBMISSION | JP | DEC. 13 2023 |
| 09 | CLIENT REVIEW | JP | DEC. 06 2023 |
| 08 | SPC RESUBMISSION | JC | JUN 28 2023 |
| 07 | FOR COORDINATION | JP | FEB. 14 2023 |
| 06 | FOR COORDINATION | PE | APR. 20 2022 |
| 05 | FOR COORDINATION | PE | APR. 14 2022 |
| 04 | FOR REVIEW | PE | APR. 16 2021 |
| 03 | FOR REVIEW | PE | JAN. 13 2021 |
| 02 | FOR REVIEW | PE | NOV. 26 2020 |
| 01 | FOR REVIEW | PE | NOV. 20 2020 |

STAMP

NORTH ARROW

TATHAM ENGINEERING
5335 Canotek Road, Unit 103,
Ottawa, Ontario K1J 9L4
613-747-3636
info@tathameng.com

D2 concepts
759A RIDGEWOOD AVE., SUITE 201
OTTAWA, ONTARIO, K2V 1C8

| DESIGNED BY: | DRAWN BY: | APPROVED BY: |
|---|---|---|
| P.E. | P.E. | B.K. |

PROJECT

1592 TENTH LINE ROAD
OTTAWA

DRAWING TITLE

LOWER LEVEL PLAN

PROJECT NO.
0359

DATE
APRIL 20, 2022

A100

# D07-12-21-0084

# 18576