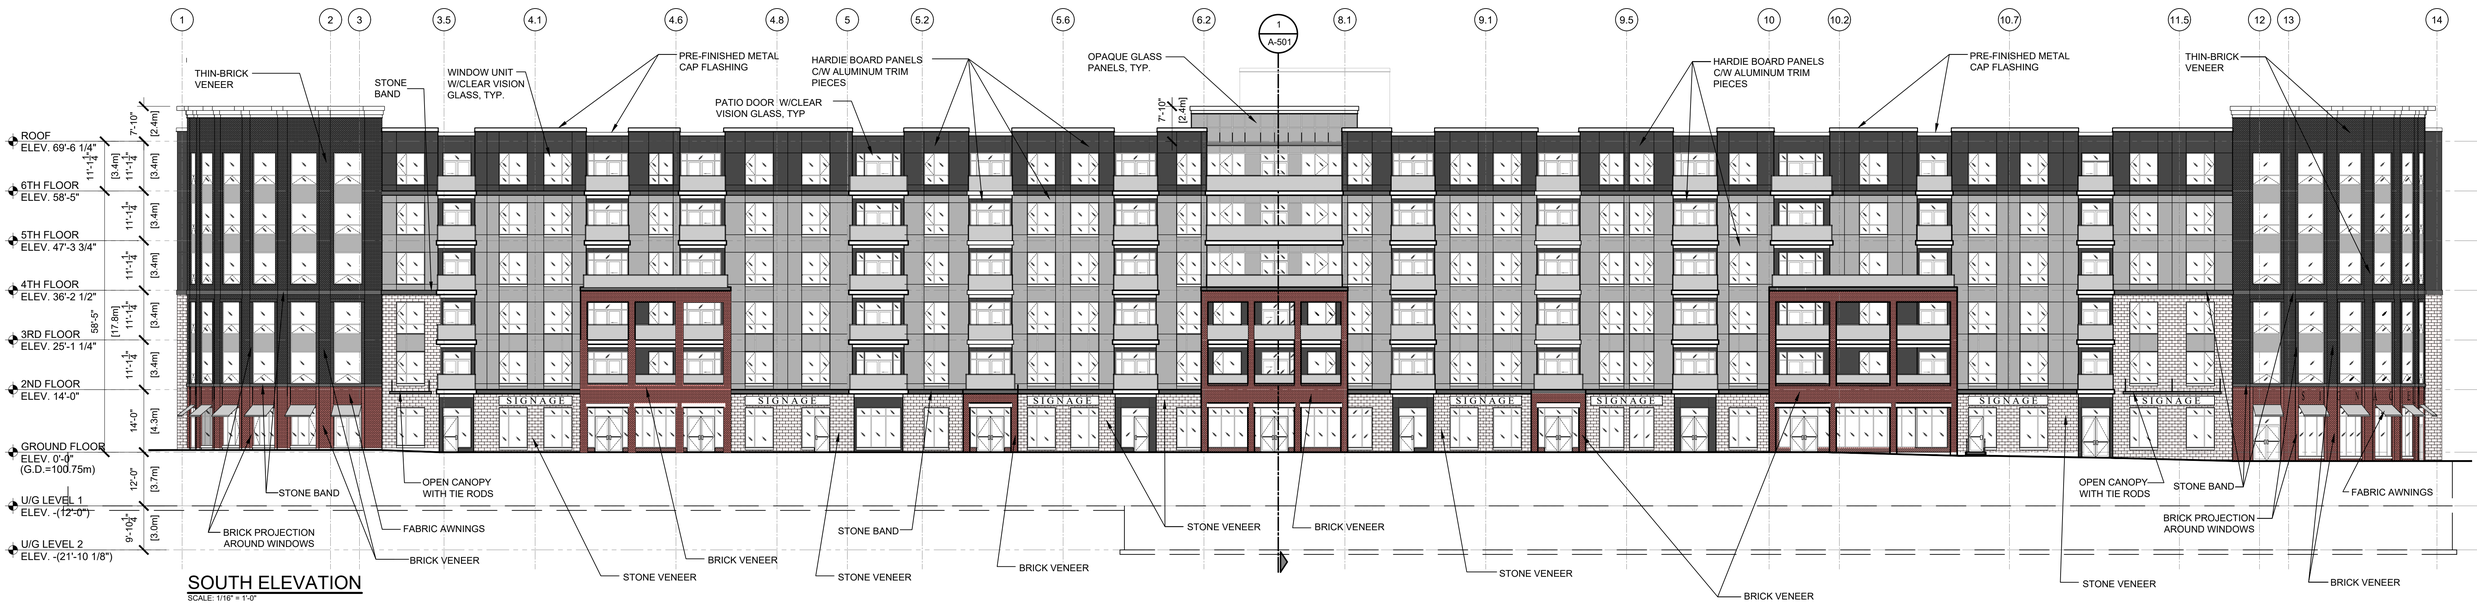

SOUTH ELEVATION

SCALE: 1/16" = 1'-0"

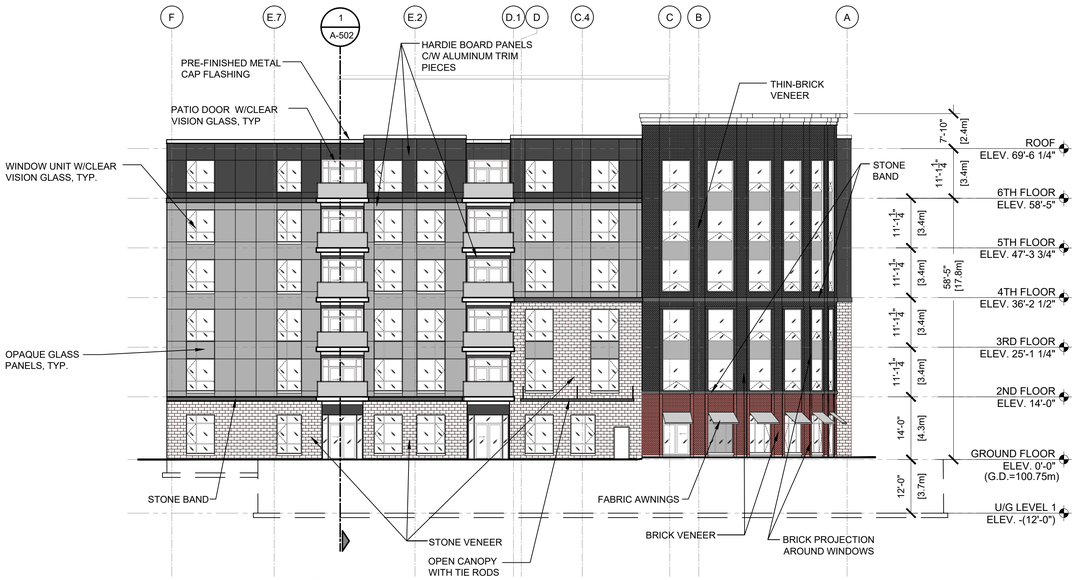

WEST ELEVATION - WEST WING

SCALE: 1/16" = 1'-0"

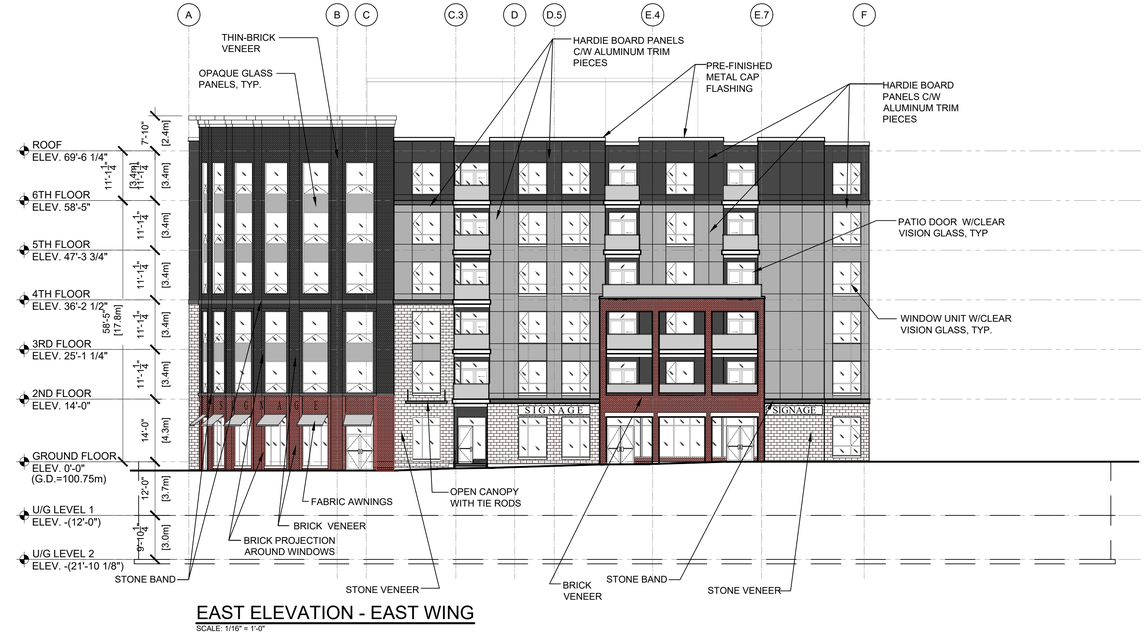

EAST ELEVATION - EAST WING

SCALE: 1/16" = 1'-0"

PROGRESSIVE ARCHITECTS, LTD.
5255 COUNTY RD. 42, UNIT C, WINDSOR ON, N8N2M1 TEL: 519-256-1607

ALL DRAWINGS, SPECIFICATIONS AND OTHER RELATED DOCUMENTS ARE THE COPYRIGHT PROPERTY OF THE ARCHITECT AND SHALL BE RETURNED UPON REQUEST.

PRODUCTION OF DRAWINGS AND RELATED DOCUMENTS, IN WHOLE OR IN PART IS FORBIDDEN WITHOUT THE WRITTEN PERMISSION OF THE ARCHITECT.

THE CONTRACTOR SHALL CHECK AND VERIFY ALL DIMENSIONS AND REPORT ANY DISCREPANCIES TO THE ARCHITECT BEFORE PROCEEDING WITH THE WORK

THIS DRAWING SHALL NOT BE USED FOR CONSTRUCTION UNLESS IT IS ISSUED FOR CONSTRUCTION AND STAMPED BY THE ARCHITECT.
DO NOT SCALE DRAWINGS. USE FIGURED DIMENSIONS ONLY.

ONTARIO ASSOCIATION OF ARCHITECTS
SAAD A. KHALAF
LICENCE
5975

rev.	date	issued for	rev.	date	issued for			
5	MAR.11.22	PLANNING RESUBMISSION	10			15		
4	FEB. 22.22	FOUNDATION PERMIT	9			14		
3	DEC. 09.21	SPA RESUBMISSION	8			13		
2	OCT. 20.21	UDRP	7			12		
1	JUNE 30.21	ZONING	6	MAY.09.22	SPA SUBMISSION	11		

project: THE WOODS

address: KANATA AVE., OTTAWA

sheet name: ELEVATIONS

project no.: 21-0044

sheet no.: A-401