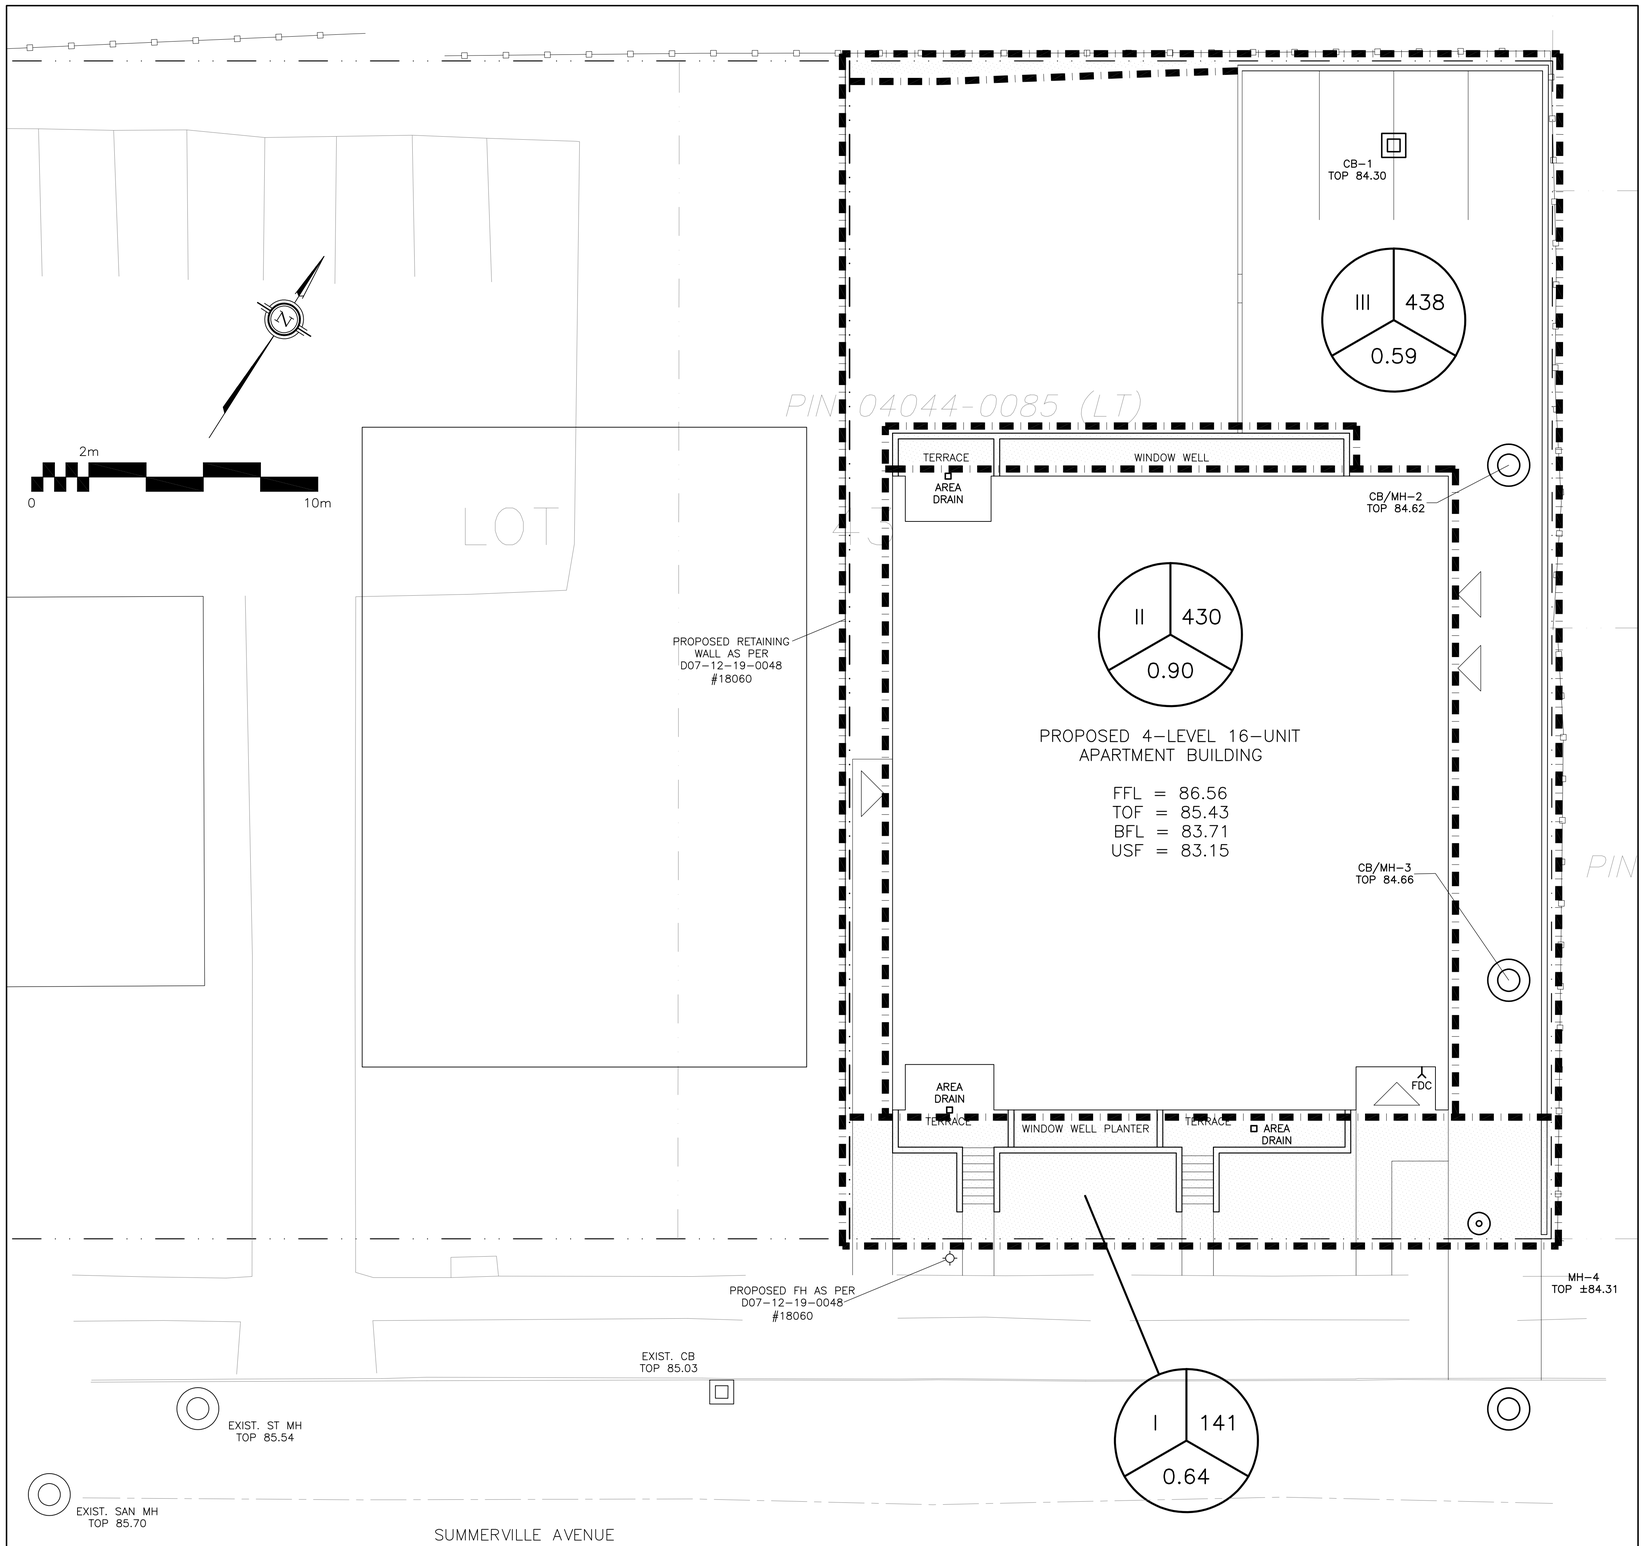

REFER TO NOTES, DETAILS & SCHEDULES ON DRAWINGS C-4 & C-5

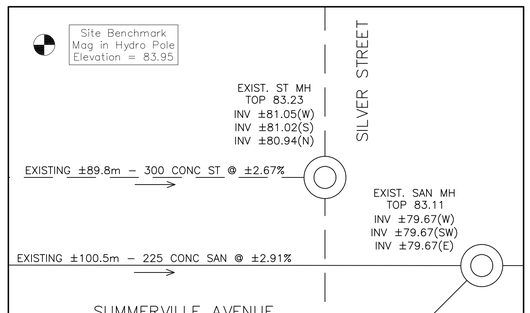

SITE BENCHMARK

LEGEND

DRAINAGE AREA | AREA (sq.m) | 5 YEAR RUNOFF COEFFICIENT

I 1234 0.56

KEY PLAN

No.	DATE	REVISION
3	OCT 27-21	RE-ISSUED FOR APPROVAL
2	JUL 27-21	ISSUED FOR APPROVAL
1	APR 27-21	ISSUED FOR COORDINATION

D. B. GRAY ENGINEERING INC.
Stormwater Management - Grading & Drainage - Storm & Sanitary Sewers - Watermains
700 Long Point Circle 613-425-8044
Ottawa, Ontario d.gray@dbgrayengineering.com

Project
PROPOSED
3-STOREY 16-UNIT
APARTMENT BUILDING
1291 SUMMERVILLE AVENUE
OTTAWA, ONTARIO

Drawing Title
DRAINAGE PLAN

Engineer's Seal
LICENSED PROFESSIONAL ENGINEER
D.B. GRAY
17016502
OCT 27-21
PROVINCE OF ONTARIO
NOT VALID UNLESS SIGNED & DATED

Drawn	D.B.G
H. Scale	1:100
V. Scale	
Date	FEB 3-21
Job No.	20102

Drawing No.
C-6
of 6

D07-12-21-0126

#18854