1 / A-X FRONT ELEVATION
3/16"=1'-0"

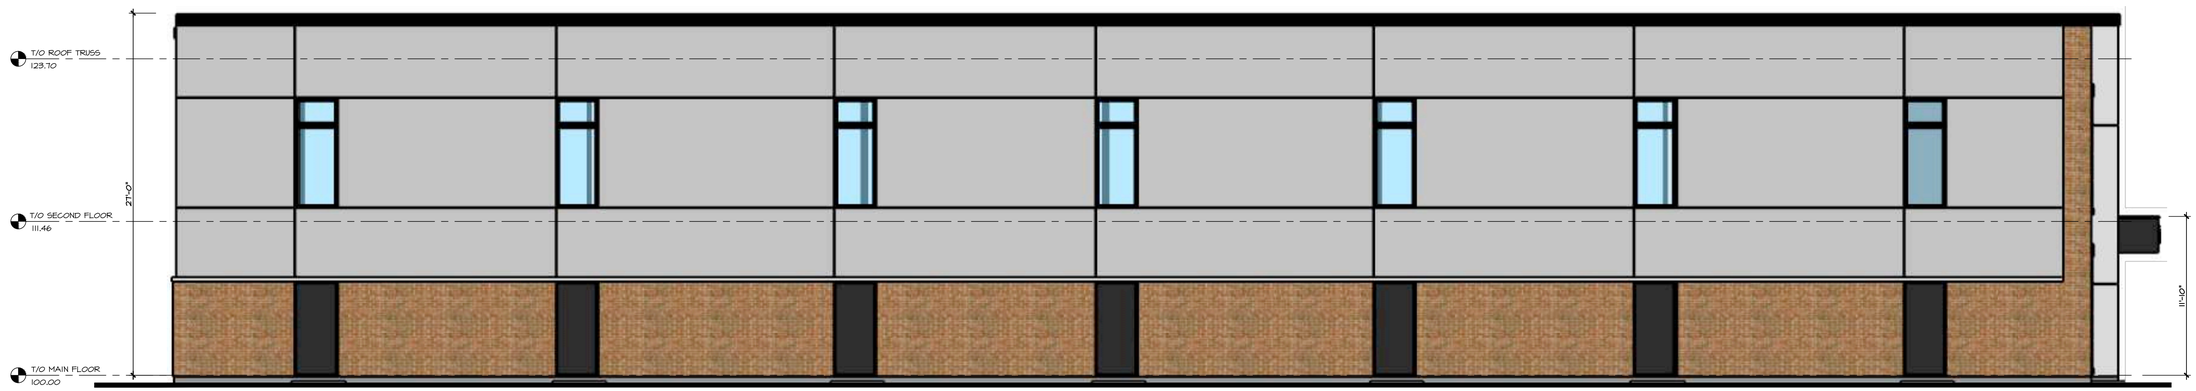

2 / A-X BACK ELEVATION
3/16"=1'-0"

3 / A-X LEFT ELEVATION
3/16"=1'-0"

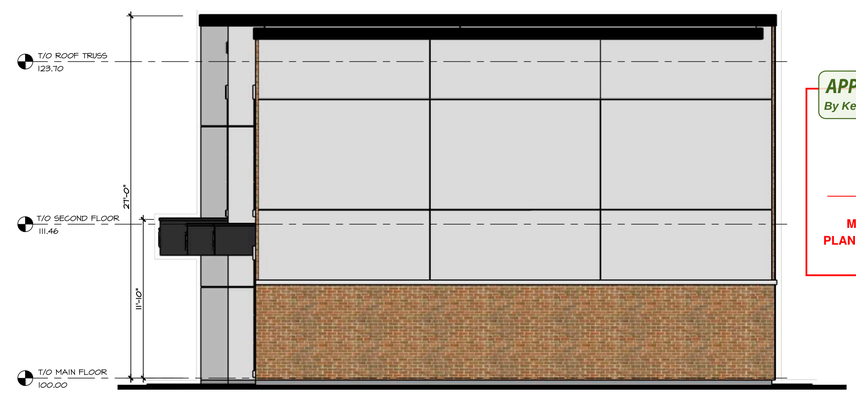

4 / A-X RIGHT ELEVATION
3/16"=1'-0"

APPROVED
By Kersten Nitsche at 2:22 pm, Apr 26, 2024

KERSTEN NITSCHE, MCIP RPP
MANAGER (A), DEVELOPMENT REVIEW WEST
PLANNING, DEVELOPMENT AND BUILDING SERVICES
DEPARTMENT, CITY OF OTTAWA

PRELIMINARY
NOT FOR CONSTRUCTION

NOTES:
REFER TO GENERAL NOTES FOR ALL TYPICAL CONSTRUCTION NOTES & DETAILS (WHEN DRAWINGS OR NOTES REFERENCE O.B.C. IN ALL CASES PLEASE REFER TO THE LATEST VERSION OF THE ONTARIO BUILDING CODE 2012.

LEGEND:

1	EXTERIOR DOOR & WINDOW TAG
02	DOOR TAG
P2	EXTERIOR WALL TYPE
P1	INTERIOR PARTITION WALL TYPE
F1	FLOOR TYPE
R2	ROOF TYPE
P1	POST TYPE
F1	PAD FOOTING TYPE
FF1	WALL FOOTING TYPE
SCO	SMOKE/CARBON MONOXIDE DETECTOR PER OBC 9.10.19 & 9.33.4
D152a	DOOR NUMBER
	EXISTING DOOR
	NEW DOOR
	EXISTING WALL
	NEW WALL CONSTRUCTION
	DEMOLITION

PROJECT NORTH

JimBell
Architectural Design Inc.
184-A John Street
Pembroke ON K8A 1W7
613-629-6988
26 Bert G Argue Drive
Stittsville ON K2S 1X9
613-629-6988
info@jbell.ca
www.jimbelldesign.ca

VERSION NO. 1
DECEMBER 2020

SEAL:

NOTES:
- ALL CONTRACTORS MUST COMPLY WITH ALL CODES & BYLAWS WITHIN JURISDICTION.
- IT IS THE RESPONSIBILITY OF THE APPROPRIATE CONTRACTOR TO CONFIRM & VERIFY ALL DIMENSIONS ON SITE & REPORT ALL ERRORS & OMISSIONS DIMENSIONS TO THE DESIGNER PRIOR TO COMMENCEMENT.
- DO NOT SCALE DRAWING.
- DRAWINGS MAY NOT BE USED FOR CONSTRUCTION UNTIL NOTED AS ISSUED FOR CONSTRUCTION.

- COPYRIGHT RESERVED ... THIS DRAWING & DRAWINGS CONTAINED HEREIN ARE THE EXCLUSIVE PROPERTY OF JIM BELL DESIGN & SHALL NOT BE USED OR REPRODUCED WITHOUT THE DESIGNERS CONSENT.
- COPYRIGHT NOTICE ... COPYRIGHT IN THIS ELECTRONIC DOCUMENT IS VESTED IN JIM BELL DESIGN. THIS ELECTRONIC DOCUMENT MAY NOT BE REPRODUCED TO OTHERS, TRANSMITTED, DOWNLOADED OR REPRODUCED IN ANY FORMAT, WHETHER PRINTED OR ELECTRONICALLY WITHOUT THE EXPRESS, WRITTEN PERMISSION OF THE COPYRIGHT OWNER.
- DISCLAIMER ... USE OF THIS ELECTRONIC DOCUMENT IS AT THE USER'S OWN RISK. THE USER SHALL INDEMNIFY & SAVE HARMLESS THE DESIGNER, HIS/HER EMPLOYEES, AGENTS & CONSULTANTS FROM & AGAINST ALL CLAIMS, LOSSES, DAMAGES, COSTS, EXPENSES, INCLUDING WITHOUT LIMITATION, DAMAGES, COSTS & EXPENSES INCLUDING WITHOUT LIMITATION PAID IN SETTLEMENT ARISING BY REASON OF CAUSED OR ALLEGED TO BE CAUSED, BY THE USER'S RELIANCE ON THIS ELECTRONIC DOCUMENT.

NO.	ITEM	DD.MM.YY
REVISIONS		DATE
1	FOR REVIEW	19.08.21

PROJECT: HQ MANAGEMENT GROUP

CLIENT: HQ MANAGEMENT GROUP

DRAWING: PRELIMINARY ELEVATIONS

SCALE	AS SHOWN
DRAWN BY	TJG
DATE	JAN. 2021
CHKED BY	JGB
APPRD BY	JGB
PROJECT NO.	218-54

SHEET NO. A-X