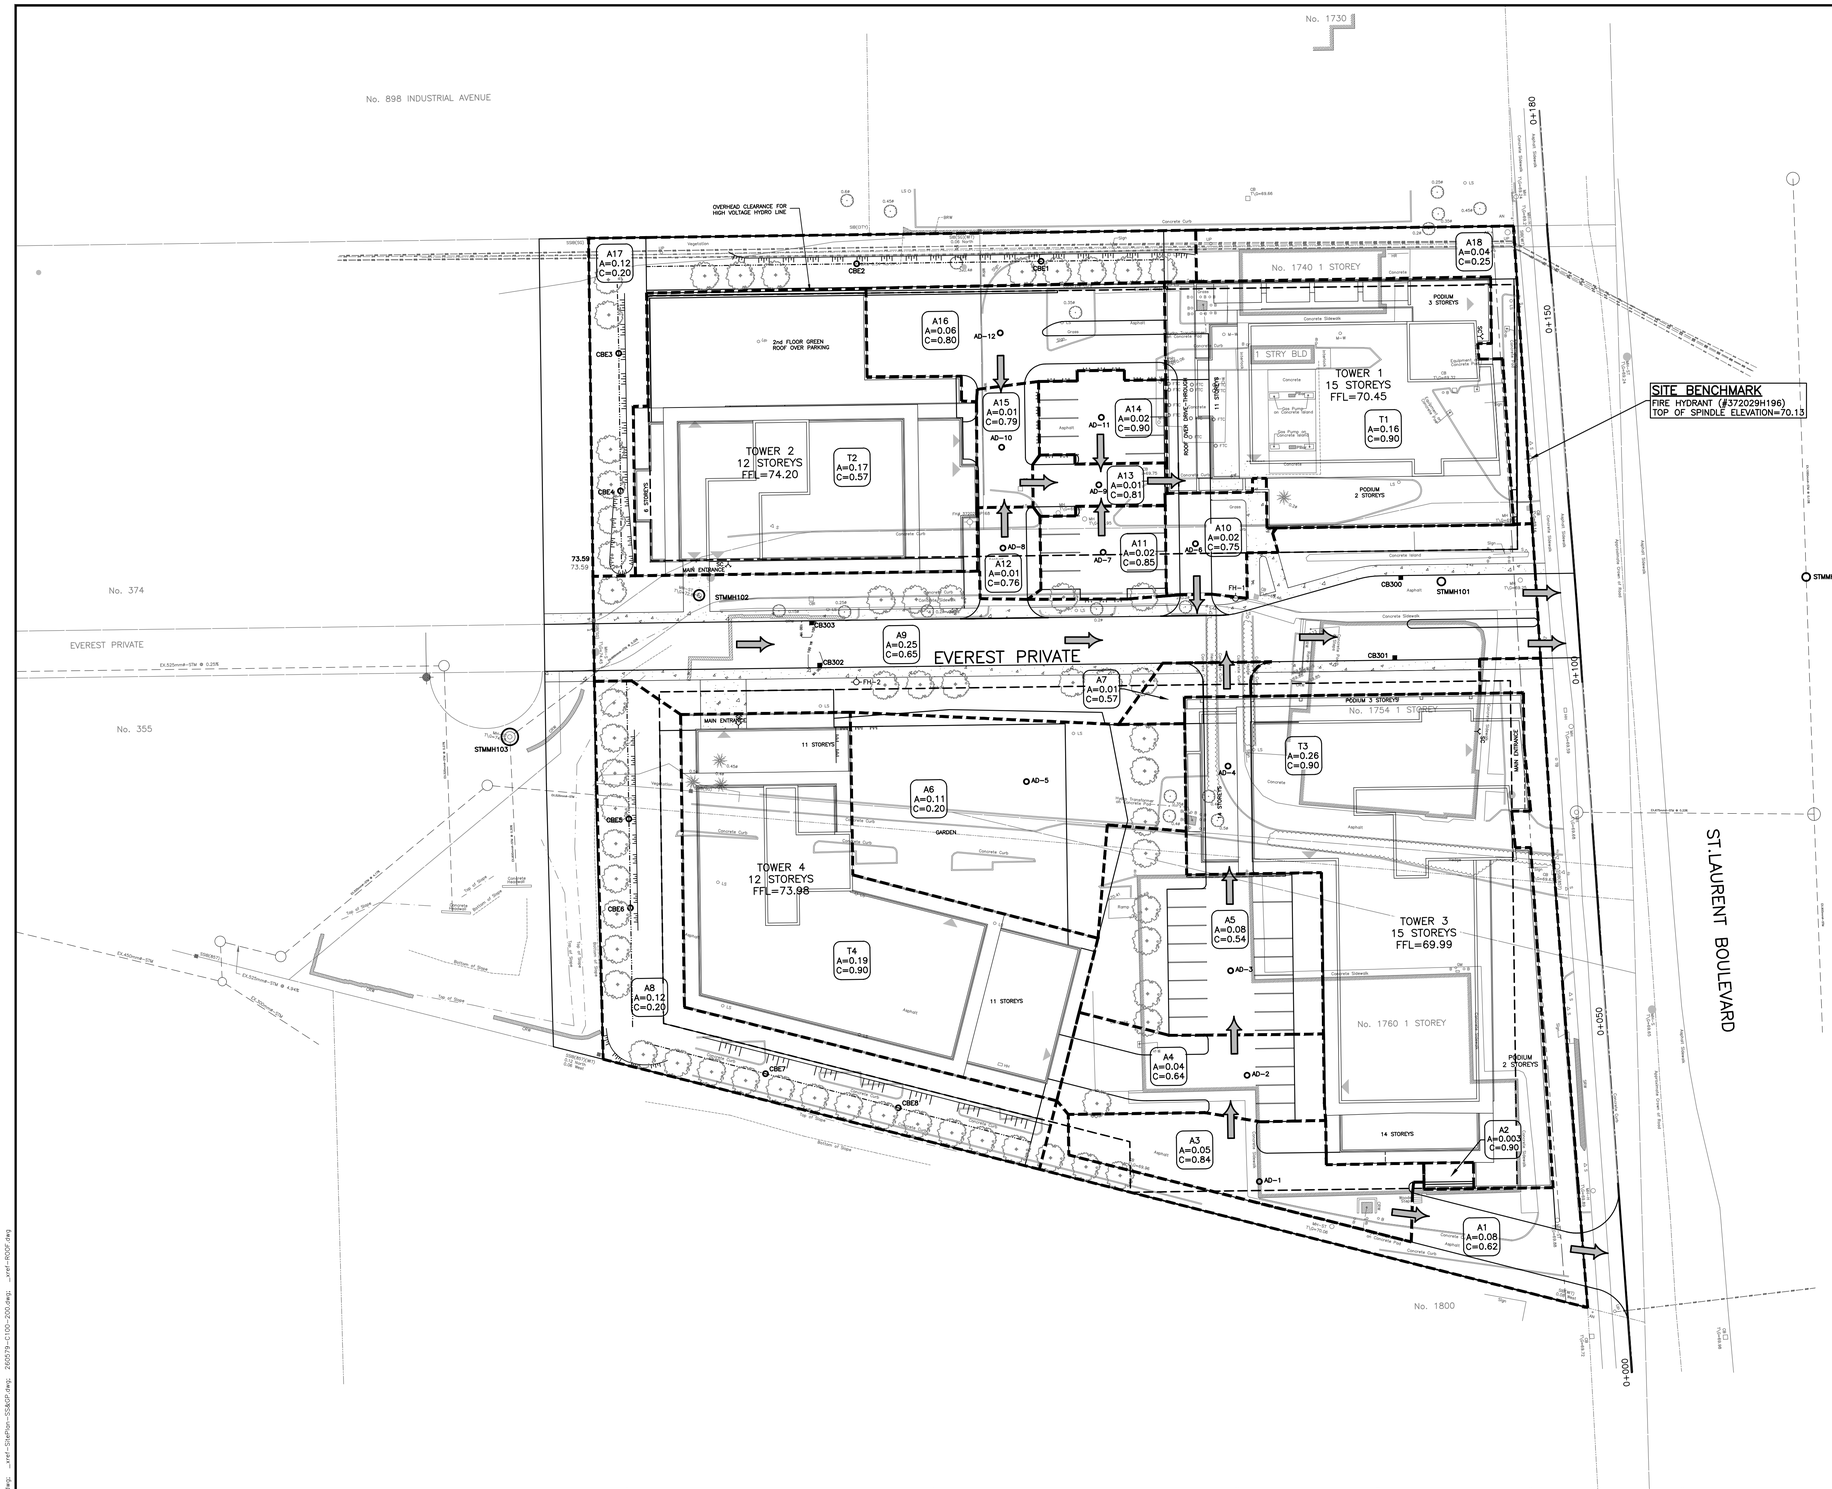

SITE BENCHMARK
FIRE HYDRANT (#372029H196)
TOP OF SPINDLE ELEVATION=70.13

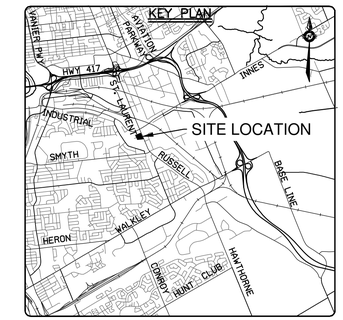

NOTES:

- REFER TO SERVICING AND SWM REPORT FOR THE ROOF DRAINAGE PLAN

CAUTION

THE POSITION OF ALL POLE LINES, CONDUITS, WATERMAINS, SEWERS AND OTHER UNDERGROUND AND OVERGROUND UTILITIES AND STRUCTURES IS NOT NECESSARILY SHOWN ON THE CONTRACT DRAWINGS, AND WHERE SHOWN, THE ACCURACY OF THE POSITION OF SUCH UTILITIES AND STRUCTURES IS NOT GUARANTEED. BEFORE STARTING WORK, DETERMINE THE EXACT LOCATION OF ALL SUCH UTILITIES AND STRUCTURES AND ASSUME ALL LIABILITY FOR DAMAGE TO THEM.

REV	REVISION DESCRIPTION	DATE	BY	APPD
2	ISSUED FOR SPA	16/08/21	AE	BMT
1	ISSUED FOR COORDINATION	09/07/21	AE	BMT

SCALE: 0 4m 8m 16m — HORIZONTAL 1:400

NORTH

DESIGNED BY

REVIEWED BY: LICENSED PROFESSIONAL ENGINEER — B. M. THOMAS — 2021-08-24 — PROVINCE OF ONTARIO

CLIENT: 11421247 CANADA INC.
100–768 ST. JOSEPH BOULVEVARD
GATINEAU, QC. J8Y 4B8

exp Services Inc.
t: +1.613.688.1899 | f: +1.613.225.7330
100-768 Montreal-Toronto Drive, Unit 100
Ottawa, ON K2S 0H6
Canada
www.exp.com
• BUILDINGS • EARTH & ENVIRONMENT • ENERGY •
• INDUSTRIAL • INFRASTRUCTURE • SUSTAINABILITY •

BASEPLAN: SK
DESIGN: JLF/AO
CHECKED: BMT
CAD: SK
PROJECT MANAGER: BMT
APPROVED: BMT

PROJECT: ST. LAURENT BOULEVARD DEVELOPMENT
1740–1760 ST. LAURENT BLVD., OTTAWA, ON

TITLE: POST DEVELOPMENT STORM DRAINAGE AREA PLAN

PROJECT No. OTT–260579–B0
SURVEY: AOV
DATE: OCT 2020
DRAWING No. C400

Filename:\\ott-ch02\OTT-B0\260579-B0\60 execution\A5 drawing\260579-B0-C400.dwg
Last Saved: 2021/08/24 1:02:35 PM Plotted: 2021/08/24 1:03:07 PM Plotted by: aoyork
Layout: C400 Plot Scale: 1:1
References: xref-Topo.dwg; xref-TBlock.dwg; xref-SitePlan-SSA&SP.dwg; 260579-C100-200.dwg; xref-ROOF.dwg