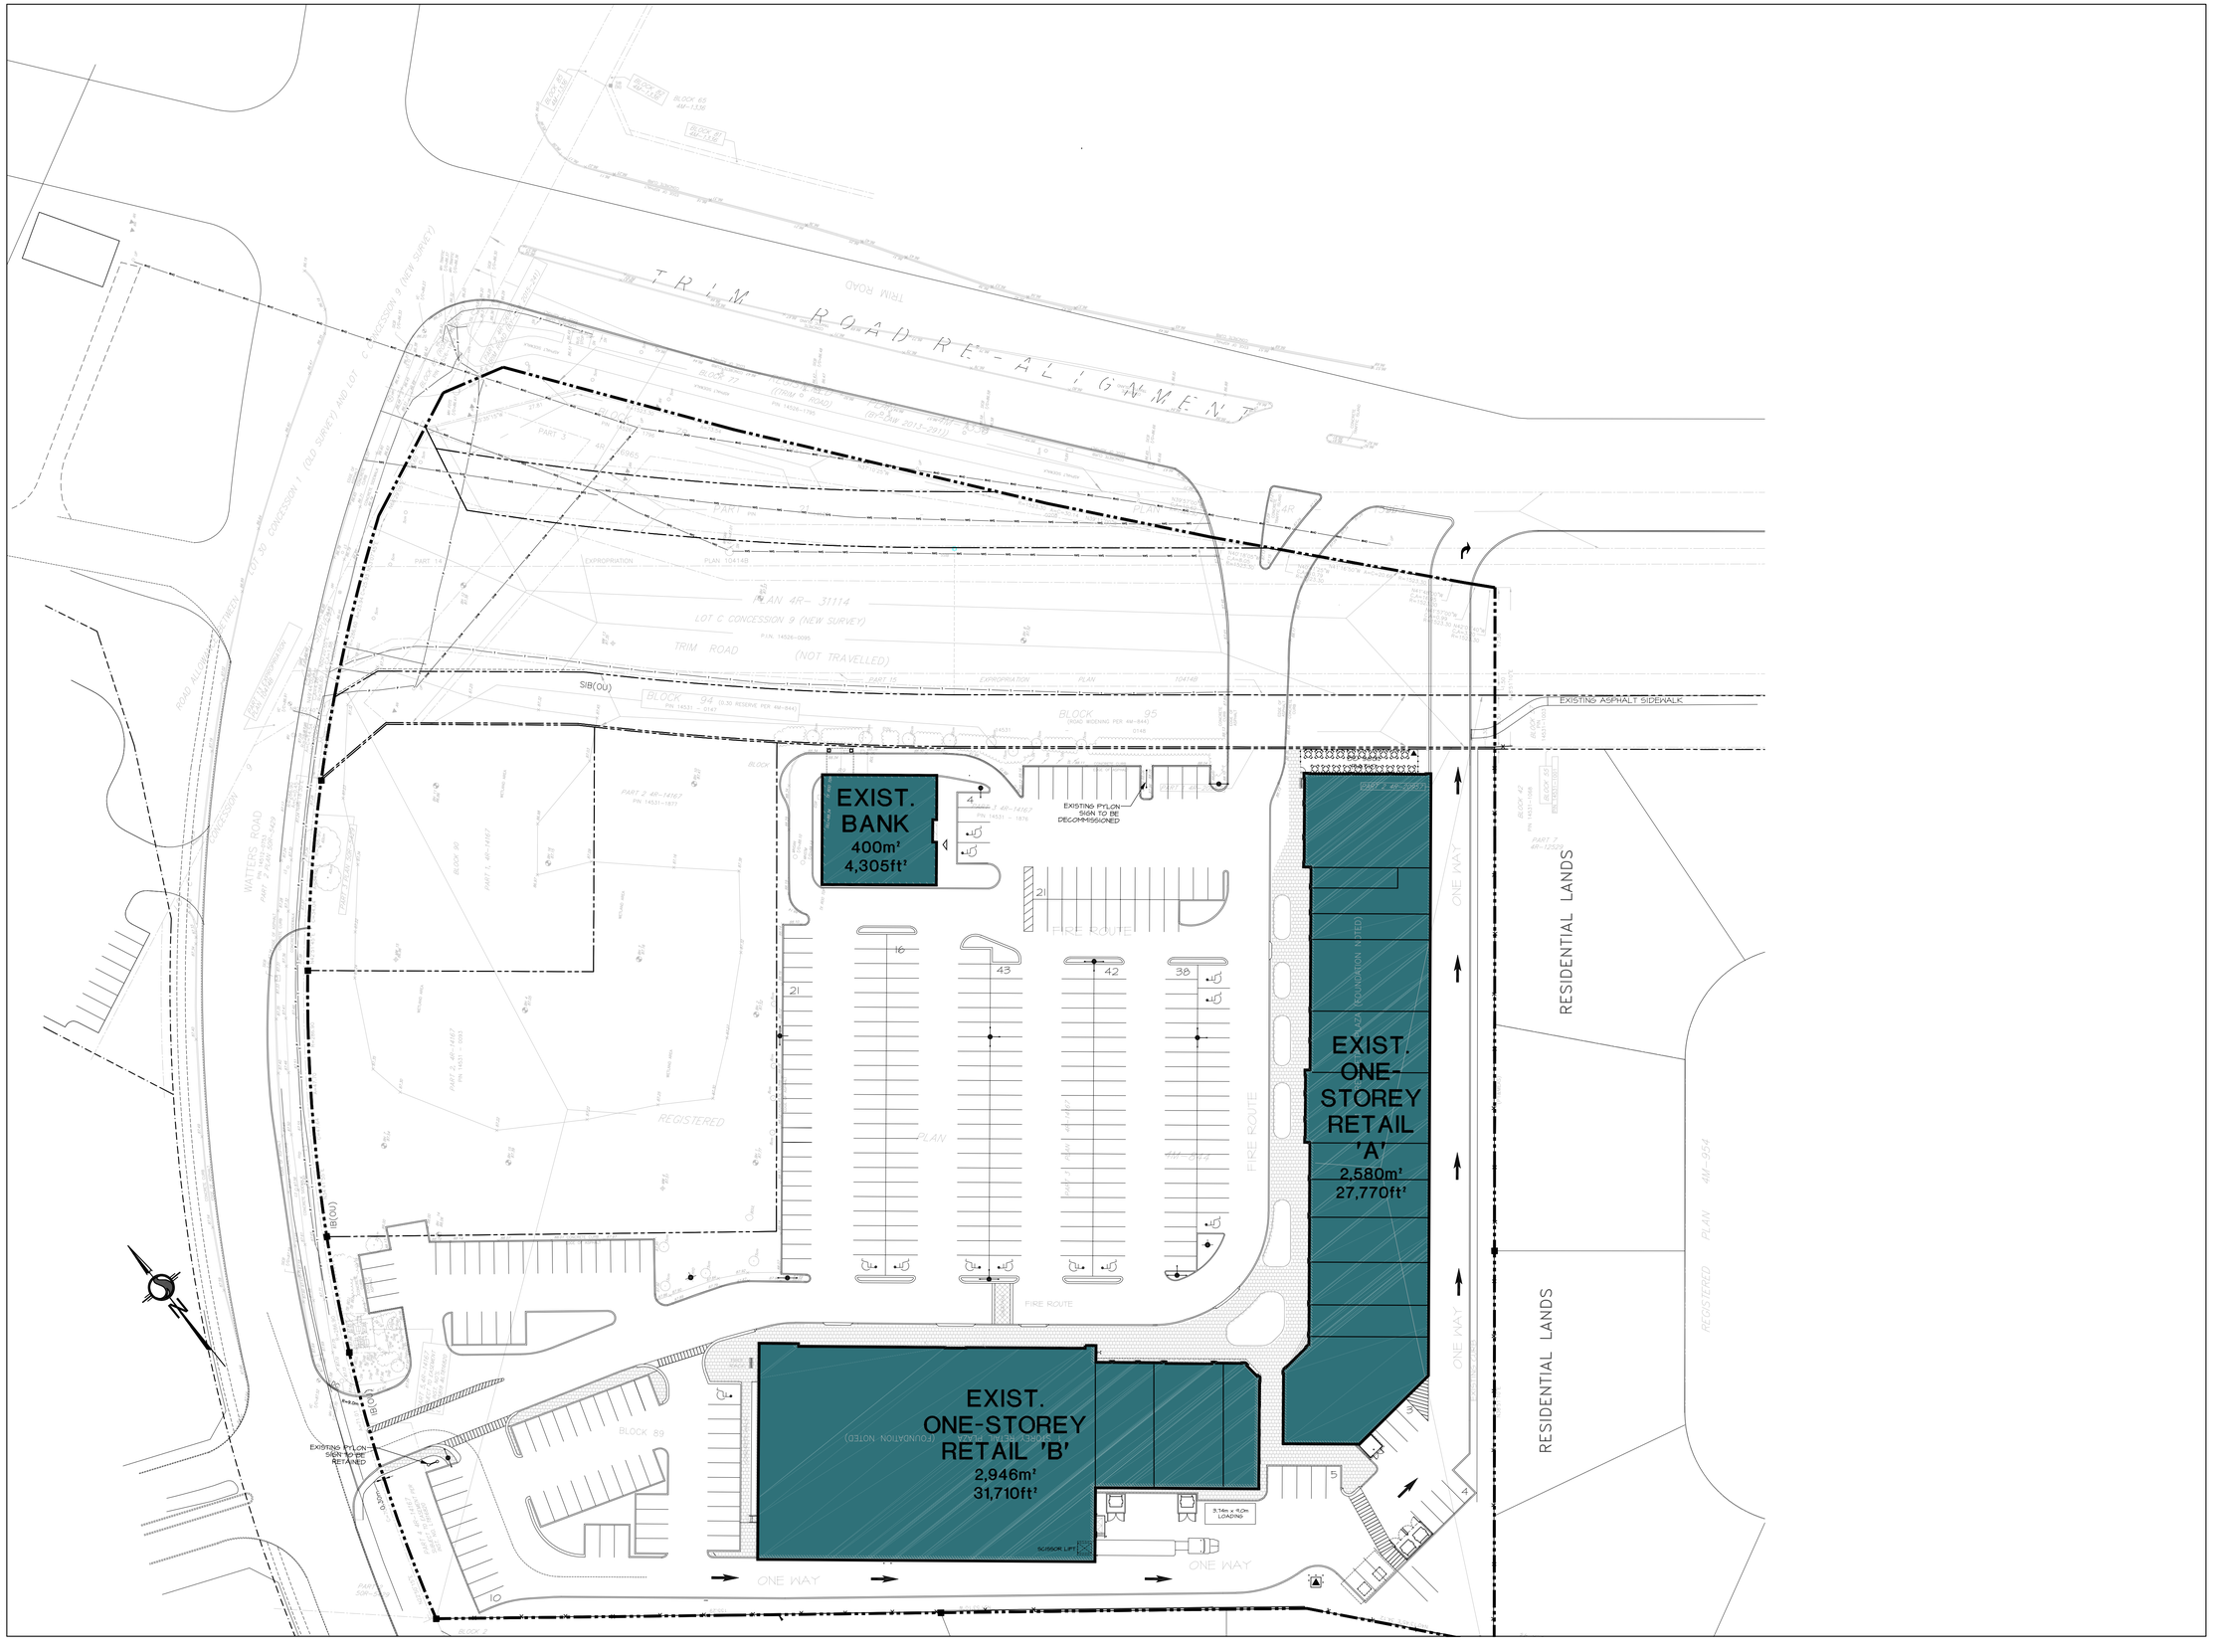

no.	date	revision
01	Oct. 29, 2021	ISSUED FOR INFORMATION

It is the responsibility of the appropriate contractor to check and verify all dimensions on site and report all errors and/or omissions to the architect.

All contractors must comply with all pertinent codes and by-laws.

Do not scale drawings.

This drawing may not be used for construction until signed.

Copyright reserved.

Hobin Architecture Incorporated
68 Parmilla Street
Ottawa, Ontario
Canada K1S 3K7

T: 613-238-7200
F: 613-235-2005
E: mail@hobinarc.com

hobinarc.com

HOBIN ARCHITECTURE

PROJECT/LOCATION:
CROWN POINTE RETAIL

DRAWING TITLE:
EXISTING SITE PLAN

DRAWN BY:	DATE:	SCALE:
SL	18/10/09	1:500

PROJECT: 1613

TRUE NORTH / PROJECT NORTH

DRAWING NO.: A0.2

REVISION NO.:

Name
None