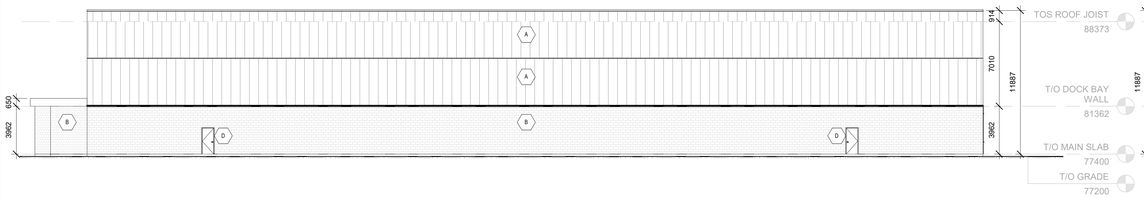

1 A2.1 EXTERIOR ELEVATION - NORTH
1 : 175

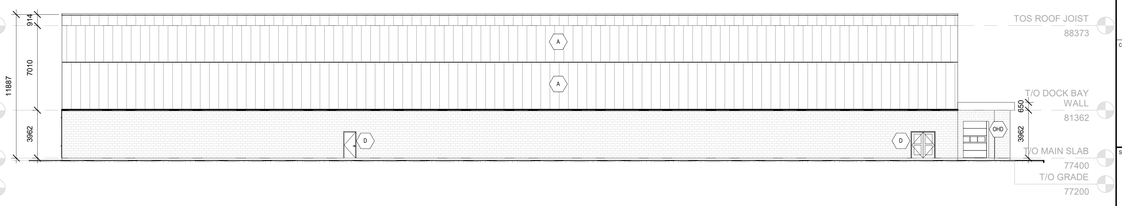

4 A2.1 EXTERIOR ELEVATION - SOUTH
1 : 175

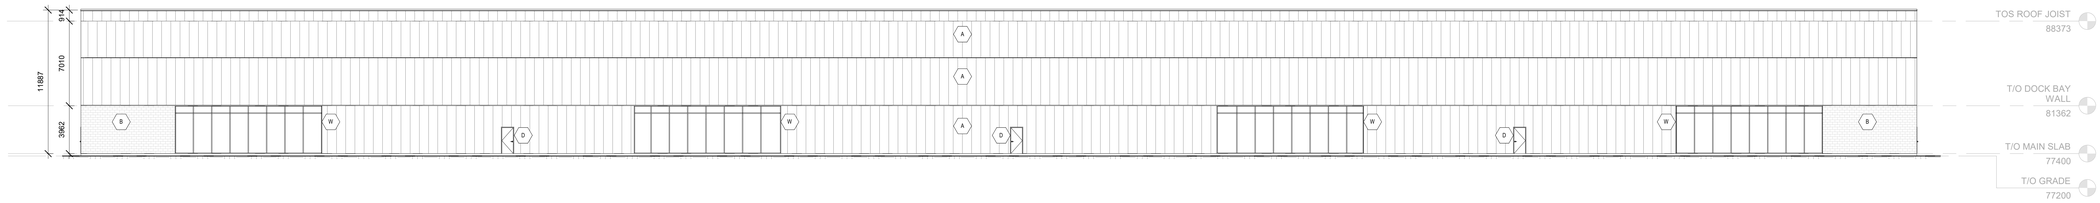

2 A2.1 EXTERIOR ELEVATION - WEST
1 : 175

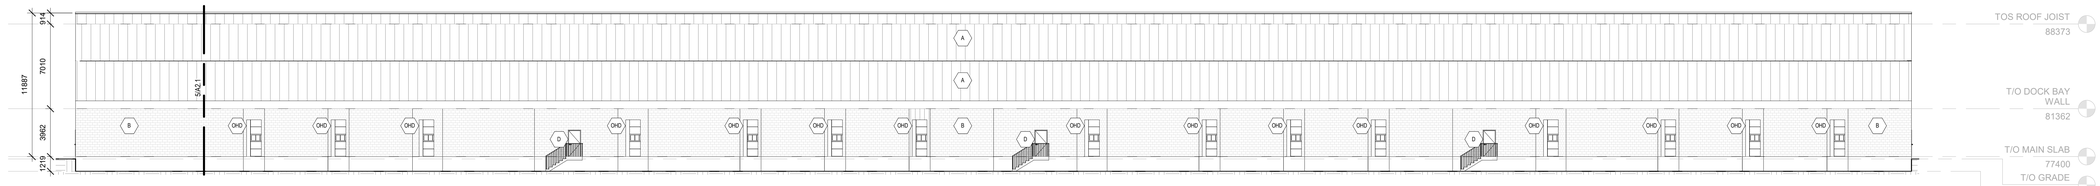

3 A2.1 EXTERIOR ELEVATION - EAST
1 : 175

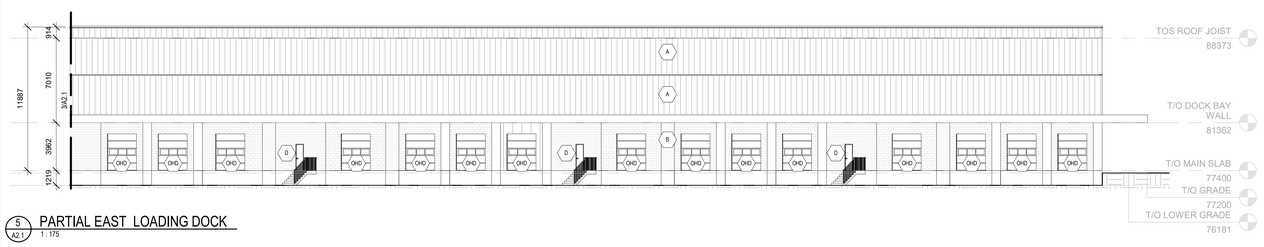

5 A2.1 PARTIAL EAST LOADING DOCK
1 : 175

LEGEND

A	PRE-FINISHED INSULATED METAL PANELS
B	MASONRY VENEER CLADDING
D	EXTERIOR DOOR
OHD	OVER HEAD DOOR C/W DOCK SEALS, DOCK LEVELER AND DOCK BUMPERS
W	ALUMINUM WINDOW

ARCHITECTURE 49
1345 ROSEMOUNT AVENUE
CORNWALL, ONTARIO, CANADA K6J 3E5
PHONE: 613-933-5604 | FAX: 613-936-0335 | WWW.ARCHITECTURE49.COM

CONSULTANT - SUB CONSULTANT:

CONSULTANT - SUB CONSULTANT:

SEAL:

CLIENT:

ACCESS STORAGE

CLIENT REF. #:

PROJECT:

219-00058-03 ACCESS STORAGE
LEGGET DRIVE - BUILDING A

KEY PLAN:

DISCLAIMER: COPYRIGHT:
THIS DRAWING AND DESIGN IS COPYRIGHT PROTECTED WHICH SHALL NOT BE USED, REPRODUCED OR REVISED WITHOUT WRITTEN PERMISSION BY ARCHITECTURE 49. THE CONTRACTOR SHALL CHECK AND VERIFY ALL DIMENSIONS AND UTILITY LOCATIONS AND REPORT ALL ERRORS AND OMISSIONS PRIOR TO COMMENCING WORK.
THIS DRAWING IS NOT TO BE SCALED.

ISSUED FOR - REVISION:

IS	RE	DATE	DESCRIPTION

PROJECT NO: 219-00058-03
DATE: OCTOBER 25, 2021
ORIGINAL SCALE: As indicated
IF THIS BAR IS NOT 25mm LONG, ADJUST YOUR PLOTTING SCALE
DESIGNED BY: JC
DRAWN BY: AS
CHECKED BY: AB
25mm

DISCIPLINE: ARCHITECTURAL

TITLE: EXTERIOR ELEVATIONS

SHEET NUMBER: A2.1
SHEET #: OF

ISSUE: REV #:
DATE OF:

M:\2021\219-00058-02 - Access Storage - 415 Legget Drive\14.0 Tech_Prof Services\14.20 Arch\Building A\219-00058-00 Access Storage Legget Drive_Building A.rvt
2021-10-21 3:44:37 PM

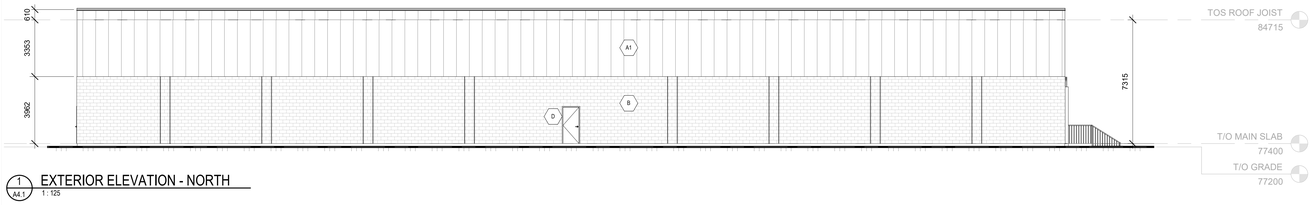

1 A4.1 EXTERIOR ELEVATION - NORTH
1 : 125

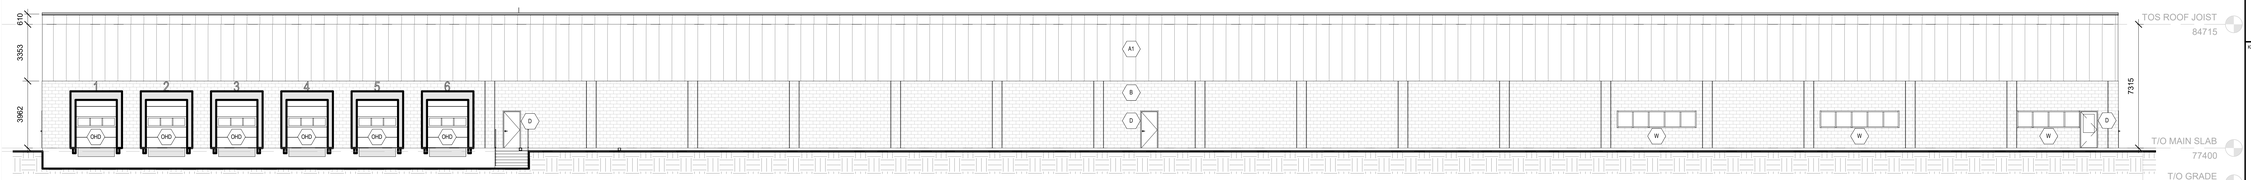

2 A4.1 EXTERIOR ELEVATION - WEST
1 : 125

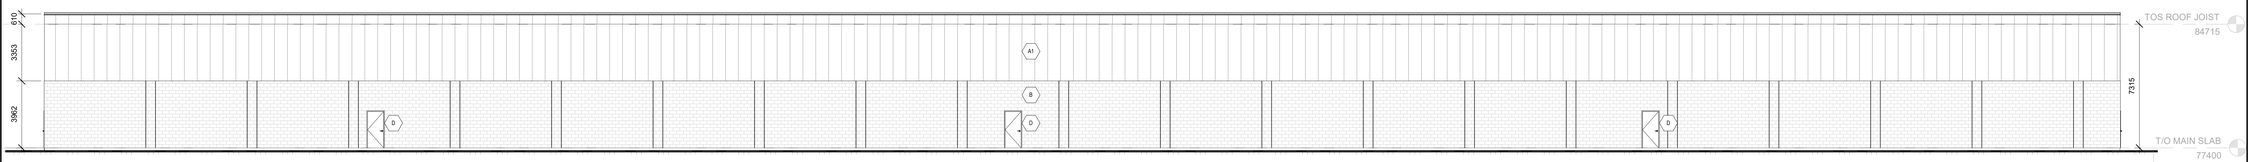

3 A4.1 EXTERIOR ELEVATION - EAST
1 : 125

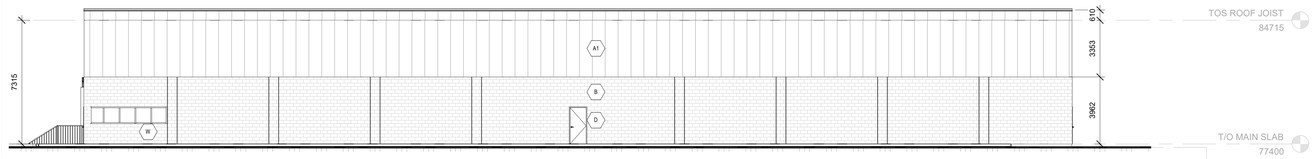

4 A4.1 EXTERIOR ELEVATION - SOUTH
1 : 125

LEGEND

A1	PRE-FINISHED INSULATED METAL PANELS
B	MASONRY VENEER CLADDING
D	EXTERIOR DOOR
OHD	OVER HEAD DOOR C/W DOCK SEALS, DOCK LEVELER AND DOCK BUMPERS
W	ALUMINUM WINDOW

ARCHITECTURE 49
1345 ROSEMOUNT AVENUE
CORNWALL, ONTARIO, CANADA K6J 3E5
PHONE: 613-933-5604 | FAX: 613-936-0335 | WWW.ARCHITECTURE49.COM

CONSULTANT - SUB CONSULTANT:

CONSULTANT - SUB CONSULTANT:

SEAL:

CLIENT:
ACCESS STORAGE

CLIENT REF. #:

PROJECT:
219-00058-03 ACCESS STORAGE
LEGGET DRIVE - BUILDING B

KEY PLAN:

DISCLAIMER: COPYRIGHT
THIS DRAWING AND DESIGN IS COPYRIGHT PROTECTED WHICH SHALL NOT BE USED, REPRODUCED OR REVISED WITHOUT WRITTEN PERMISSION BY ARCHITECTURE 49. THE CONTRACTOR SHALL CHECK AND VERIFY ALL DIMENSIONS AND UTILITY LOCATIONS AND REPORT ALL ERRORS AND OMISSIONS PRIOR TO COMMENCING WORK.
THIS DRAWING IS NOT TO BE SCALED.

ISSUED FOR - REVISION:

IS	RE	DATE	DESCRIPTION

PROJECT NO: 219-00058-03
DATE: OCTOBER 25, 2021
ORIGINAL SCALE: As indicated
DESIGNED BY: JC
DRAWN BY: AS
CHECKED BY: AB
IF THIS BAR IS NOT 25mm LONG, ADJUST YOUR PLOTTING SCALE
25mm

DISCIPLINE: ARCHITECTURAL

TITLE: EXTERIOR ELEVATIONS

SHEET NUMBER: A4.1
SHEET #: OF
ISSUE: REV #:
DATE OF:

C:\Users\antonio.sobrero\Documents\219-00058-00 Access Storage Legget Drive_Building B.rvt
2021-10-21 3:42:53 PM