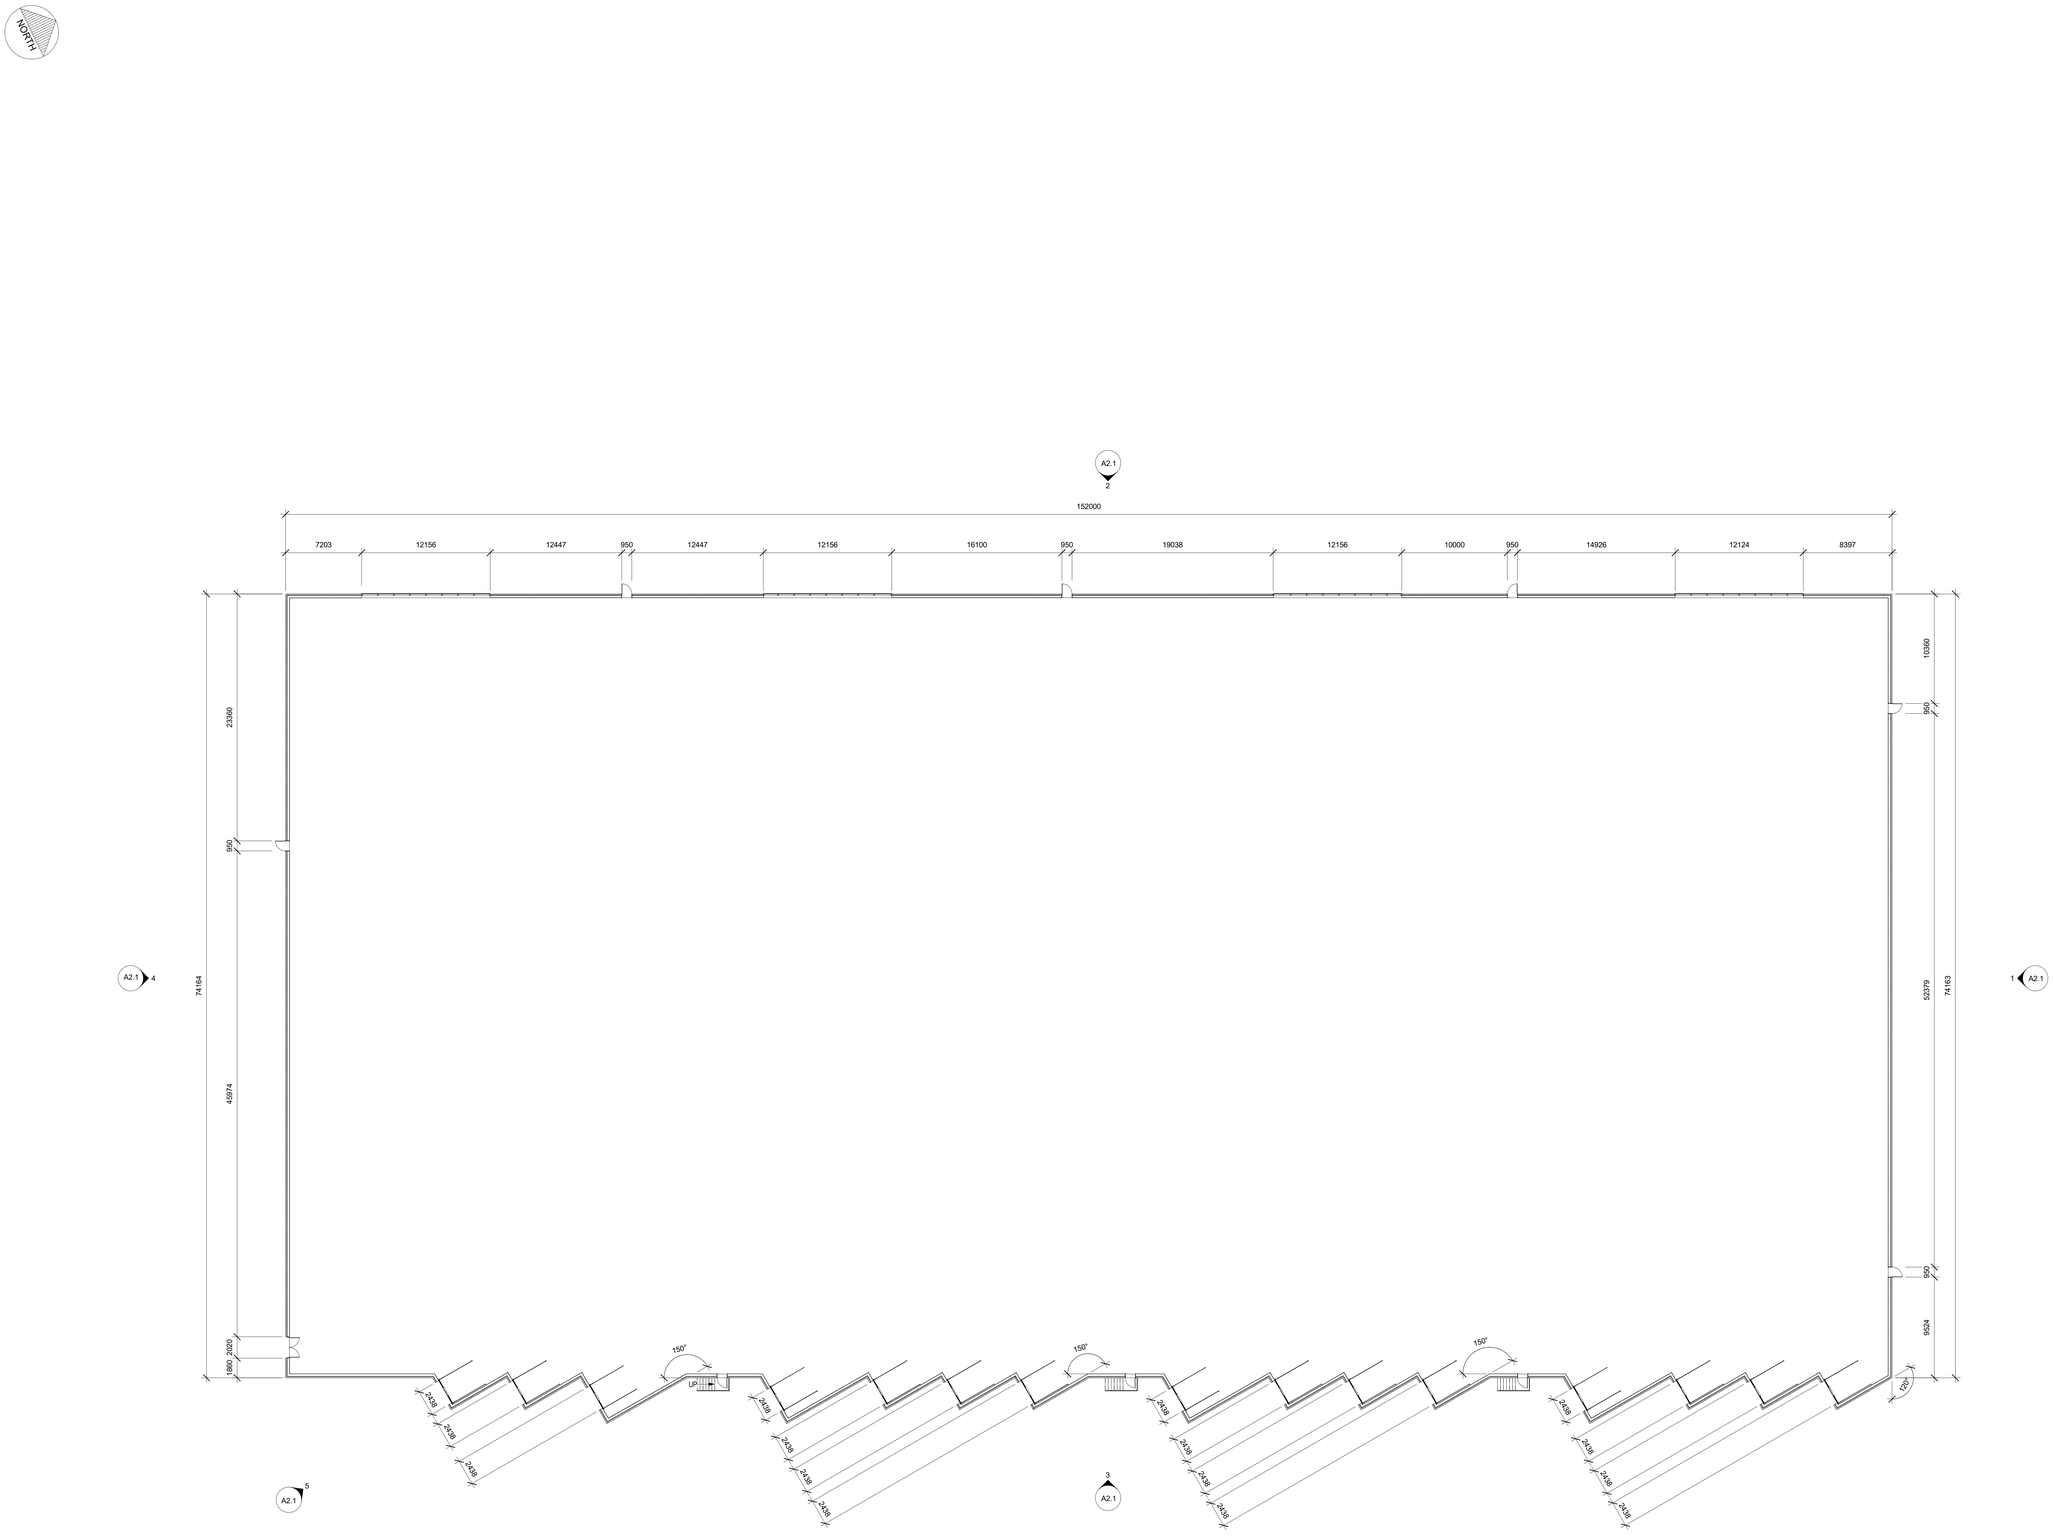

1 / A1.2 GROUND FLOOR PLAN
1 : 200

ARCHITECTURE 49
1345 ROSEMOUNT AVENUE
CORNWALL, ONTARIO, CANADA K6J 3E5
PHONE: 613-933-5604 | FAX: 613-936-0335 | WWW.ARCHITECTURE49.COM

CONSULTANT - SUB CONSULTANT:

CONSULTANT - SUB CONSULTANT:

SEAL:

CLIENT:

ACCESS STORAGE

CLIENT REF. #:

PROJECT:

219-00058-03 ACCESS STORAGE
LEGGET DRIVE - BUILDING A

KEY PLAN:

DISCLAIMER: COPYRIGHT:
THIS DRAWING AND DESIGN IS COPYRIGHT PROTECTED WHICH SHALL NOT BE USED, REPRODUCED OR REVISED WITHOUT WRITTEN PERMISSION BY ARCHITECTURE 49. THE CONTRACTOR SHALL CHECK AND VERIFY ALL DIMENSIONS AND UTILITY LOCATIONS AND REPORT ALL ERRORS AND OMISSIONS PRIOR TO COMMENCING WORK.
THIS DRAWING IS NOT TO BE SCALED.

ISSUED FOR - REVISION:

IS	RE	DATE	DESCRIPTION

PROJECT NO: 219-00058-03
DATE: OCTOBER 25, 2021
ORIGINAL SCALE: 1 : 200
IF THIS BAR IS NOT 25mm LONG, ADJUST YOUR PLOTTING SCALE
25mm
DESIGNED BY: Designer
DRAWN BY: Author
CHECKED BY: Checker
DISCIPLINE: ARCHITECTURAL
TITLE: GROUND FLOOR PLAN
SHEET NUMBER: A1.2
SHEET #: OF
ISSUE: REV #:
DATE OF:

BIM 360://219-00058-02 - Access Storage Building - 415 Legget Drive - R21A08-A-ARCH-CENTRAL_R21.rvt
2021-11-16 4:47:37 PM

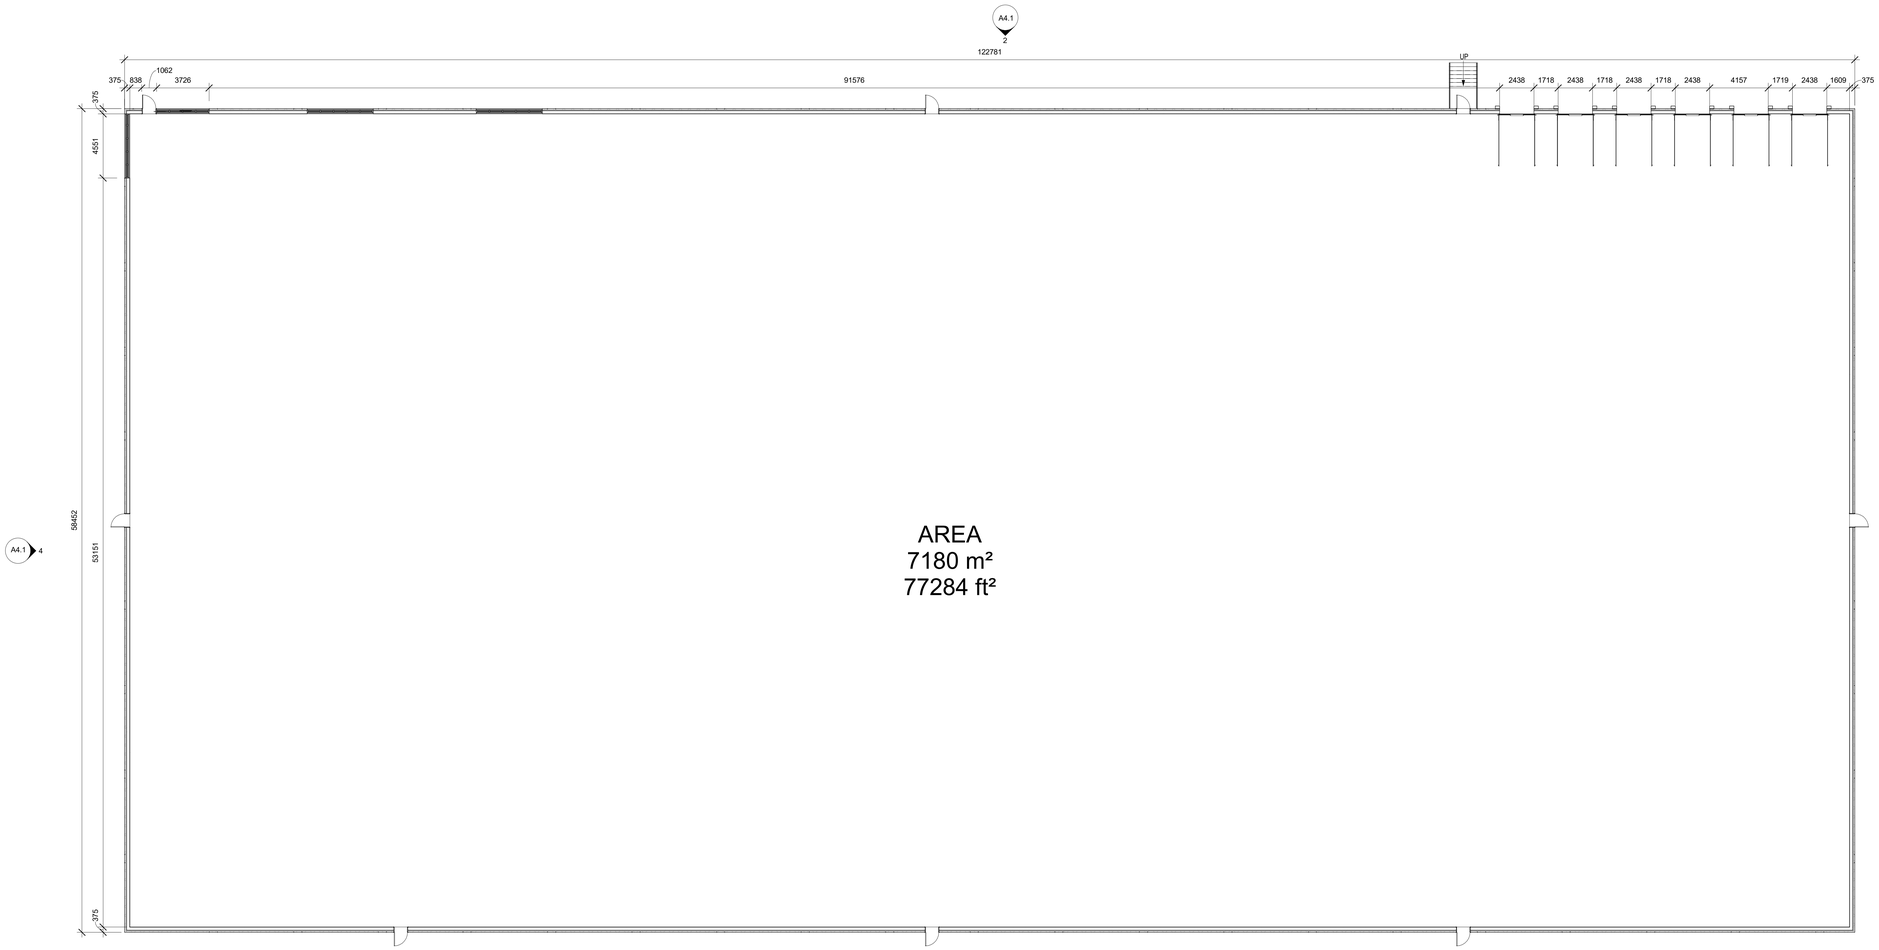

1 / A1.2 MAIN FLOOR RENOVATION PLAN
1 : 150

ARCHITECTURE 49

1345 ROSEMOUNT AVENUE
CORNWALL, ONTARIO, CANADA K6J 3E5
PHONE: 613-933-5604 | FAX: 613-936-0335 | WWW.ARCHITECTURE49.COM

CONSULTANT - SUB CONSULTANT:

CONSULTANT - SUB CONSULTANT:

SEAL:

CLIENT:

ACCESS STORAGE

CLIENT REF. #:

PROJECT:

219-00058-03 ACCESS STORAGE
LEGGET DRIVE - BUILDING B

KEY PLAN:

DISCLAIMER: COPYRIGHT:

THIS DRAWING AND DESIGN IS COPYRIGHT PROTECTED WHICH SHALL NOT BE USED, REPRODUCED OR REVISED WITHOUT WRITTEN PERMISSION BY ARCHITECTURE 49. THE CONTRACTOR SHALL CHECK AND VERIFY ALL DIMENSIONS AND UTILITY LOCATIONS AND REPORT ALL ERRORS AND OMISSIONS PRIOR TO COMMENCING WORK.
THIS DRAWING IS NOT TO BE SCALED.

ISSUED FOR - REVISION:

IS	RE	DATE	DESCRIPTION

PROJECT NO: 219-00058-03
ORIGINAL SCALE: 1 : 150
DESIGNED BY: Designer
DRAWN BY: Author
CHECKED BY: Checker

DATE: OCTOBER 25, 2021

IF THIS BAR IS NOT 25mm LONG, ADJUST YOUR PLOTTING SCALE.
25mm

DISCIPLINE: ARCHITECTURAL

TITLE: GROUND FLOOR PLAN

SHEET NUMBER: A1.2

SHEET #: OF

ISSUE: REV #:

DATE OF:

M:\2021\219-00058-02 - Access Storage - 415 Legget Drive\14.0 Tech_Prof Services\14.20 Arch\Building B\219-00058-00 Access Storage Legget Drive_Building B.rvt
2021-11-16 3:41:40 PM