AHamlin

ALLISON HAMLIN
MANAGER (A), DEVELOPMENT REVIEW WEST
PLANNING, REAL ESTATE & ECONOMIC DEVELOPMENT
DEPARTMENT, CITY OF OTTAWA

APPROVED
By Allison Hamlin at 5:23 pm, Aug 23, 2023

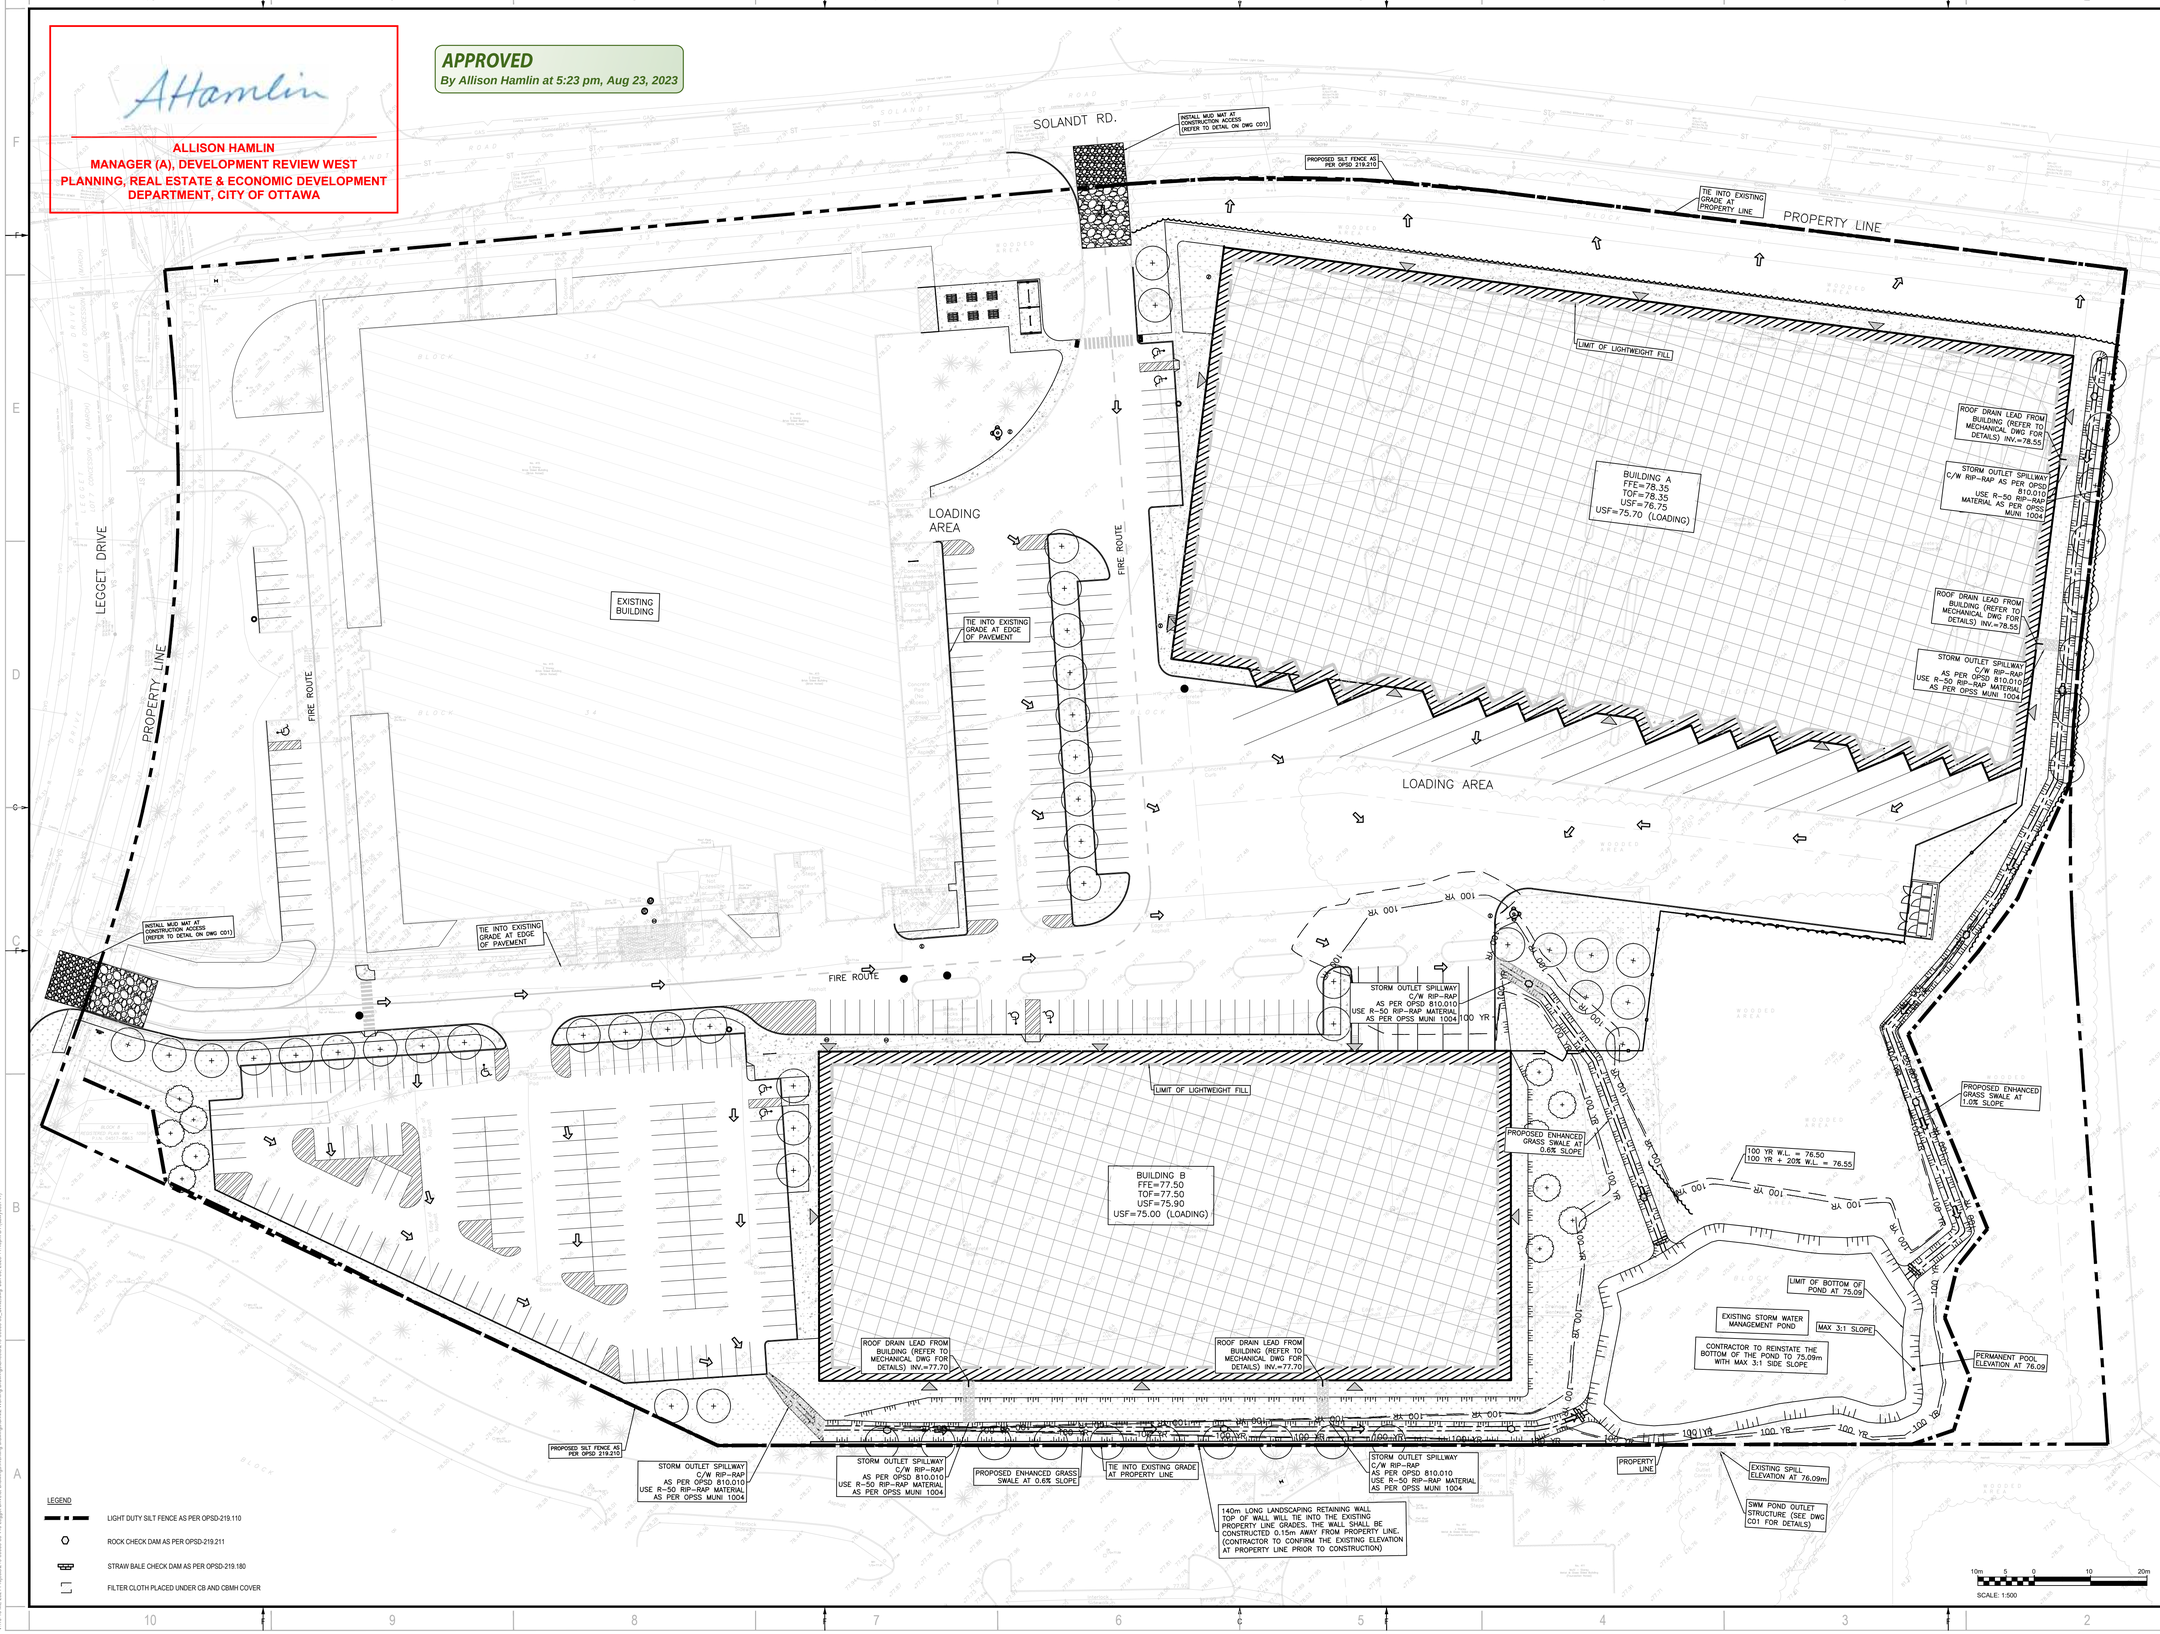

CONSULTANT:
ARCHITECTURE 49
1345 ROSEMOUNT AVENUE
CORNWALL, ONTARIO, CANADA K6J 3E5
TEL: 613-933-5602 | FAX: 613-936-0335 | ARCHITECTURE49.COM

CONSULTANT:
wsp
1345 ROSEMOUNT AVENUE
CORNWALL, ONTARIO
CANADA K6J 3E5
PHONE: 613-933-5602 FAX: 613-936-0335
WWW.WSP.COM

300-2611 QUEENSVIEW DR.
OTTAWA, ONTARIO
CANADA K2H 8K2
PHONE: 613-829-2800
WWW.WSP.COM

KEY PLAN:

CLIENT:

ACCESS STORAGE

CLIENT REF. #: --

PROJECT:

415 LEGGET DRIVE
ACCESS STORAGE

SEAL:

LICENSED PROFESSIONAL ENGINEER
D. B. YANG
100230568
2023-06-06
PROVINCE OF ONTARIO

NORTH

DISCLAIMER: COPYRIGHT
THIS DRAWING AND DESIGN IS COPYRIGHT PROTECTED WHICH SHALL NOT BE USED, REPRODUCED OR REVISED WITHOUT WRITTEN PERMISSION BY WSP. THE CONTRACTOR SHALL CHECK AND VERIFY ALL DIMENSIONS AND UTILITY LOCATIONS AND REPORT ALL ERRORS AND OMISSIONS PRIOR TO COMMENCING WORK.
THIS DRAWING IS NOT TO BE SCALED.

ISSUED FOR - REVISION:

IS	RE	DATE	DESCRIPTION
7		2023/06/06	REVISED AS PER CITY COMMENTS
6		2023/03/24	REVISED AS PER CITY COMMENTS
5		2023/01/20	REVISED AS PER CITY COMMENTS
4		2022/12/01	REVISED AS PER CITY COMMENTS
3		2022/08/05	REVISED AS PER CITY COMMENTS
2		2022/03/18	REVISED AS PER CITY COMMENTS
1		2021/10/25	ISSUED FOR SPCA

PROJECT NO: 219-00058-03
DATE: JUNE 2023
ORIGINAL SCALE: 1:500
DESIGNED BY: D.Y.
DRAWN BY: J.T.
CHECKED BY: D.Y.
IF THIS BAR IS NOT 1" LONG, ADJUST YOUR PLOTTING SCALE.
25mm

DISCIPLINE: CIVIL

TITLE: EROSION AND SEDIMENT CONTROL PLAN

SHEET NUMBER: C05
SHEET #: 6 OF 8

ISSUE: REVISED AS PER CITY COMMENTS
REV #: 0
DATE OF: 2023/06/06

D07-12-21-0211

#18632

V:\15-1\ME\201\Projects\219-00058-03 415 Legget Drive\1. Drawings\Working drawings\Civil\2 Working\Drawings\Sheets\219-00058-03_C05_dwg Jun 06, 2023 11:40pm BY (user)(68741)