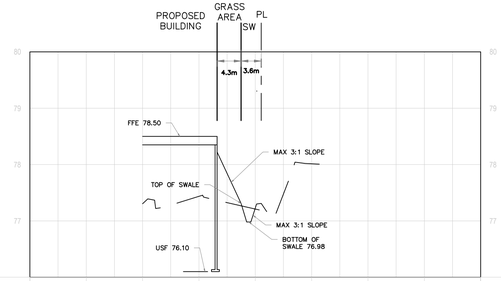

STATION		0+010	0+000	0+010	0+020	0+030	0+040	0+050	0+060	STATION
CENTERLINE GRADE	FINISHED									CENTERLINE GRADE
	EXISTING		77.30	77.43	77.21	76.91				

CROSS SECTION A-A
HOR 1:500
VER 1:50

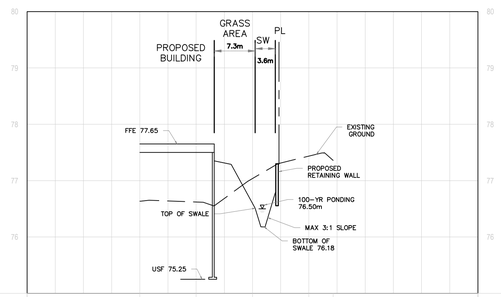

STATION		1+060	2+000	2+010	2+020	2+030	2+040	2+050	2+060	STATION
CENTERLINE GRADE	FINISHED									CENTERLINE GRADE
	EXISTING									

CROSS SECTION C-C
HOR 1:500
VER 1:50

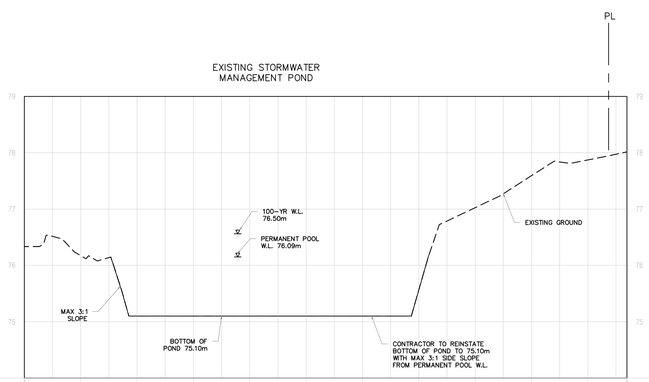

STATION		4+010	4+020	4+030	4+040	4+050	4+060	4+070	4+080	4+090	4+100	4+107	STATION
CENTERLINE GRADE	FINISHED	76.33	76.17	75.10	75.10	75.10	75.10	75.10	75.57	77.02	77.59	77.87	78.03	CENTERLINE GRADE
	EXISTING		76.17	75.10	75.10	75.10	75.10	75.10	75.57	77.02	77.59	77.87	78.03	

CROSS SECTION E-E
HOR 1:500
VER 1:50

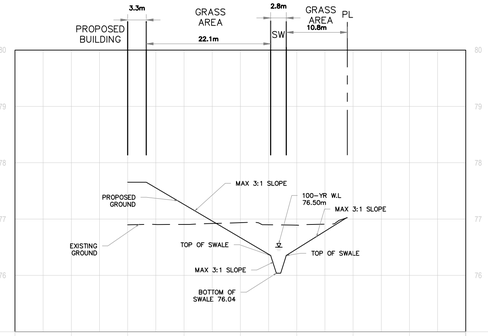

STATION		0+990	1+000	1+010	1+020	1+030	1+040	1+050	1+060	STATION
CENTERLINE GRADE	FINISHED									CENTERLINE GRADE
	EXISTING			76.90	76.91	76.94	76.95			

CROSS SECTION B-B
HOR 1:500
VER 1:50

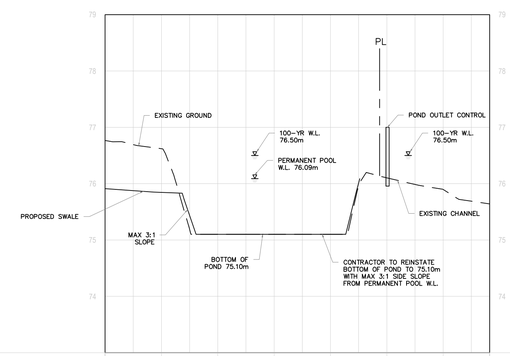

STATION		3+010	3+020	3+030	3+040	3+050	3+060	3+068	STATION
CENTERLINE GRADE	FINISHED								CENTERLINE GRADE
	EXISTING								

CROSS SECTION D-D
HOR 1:500
VER 1:50

AHamlin

ALLISON HAMLIN
MANAGER (A), DEVELOPMENT REVIEW WEST
PLANNING, REAL ESTATE & ECONOMIC DEVELOPMENT
DEPARTMENT, CITY OF OTTAWA

APPROVED
By Allison Hamlin at 5:23 pm, Aug 23, 2023

CONSULTANT:

ARCHITECTURE 49
1345 ROSEMOUNT AVENUE
CORNWALL, ONTARIO, CANADA K6J 3E5
TEL: 613-933-5602 | FAX: 613-936-0335 | ARCHITECTURE49.COM

CONSULTANT:

wsp
1345 ROSEMOUNT AVENUE
CORNWALL, ONTARIO
CANADA K6J 3E5
PHONE: 613-933-5602 FAX: 613-936-0335
WWW.WSP.COM

300-2611 QUEENSVIEW DR.
OTTAWA, ONTARIO
CANADA K2H 8K2
PHONE: 613-829-2800
WWW.WSP.COM

KEY PLAN

CLIENT:

ACCESS STORAGE

CLIENT REF. #: --

PROJECT:

415 LEGGET DRIVE
ACCESS STORAGE

SEAL:

LICENSED PROFESSIONAL ENGINEER
D. B. YANG
100230568
2023-06-06
PROVINCE OF ONTARIO

DISCLAIMER: COPYRIGHT:
THIS DRAWING AND DESIGN IS COPYRIGHT PROTECTED WHICH SHALL NOT BE USED, REPRODUCED OR REVISED WITHOUT WRITTEN PERMISSION BY WSP. THE CONTRACTOR SHALL CHECK AND VERIFY ALL DIMENSIONS AND UTILITY LOCATIONS AND REPORT ALL ERRORS AND OMISSIONS PRIOR TO COMMENCING WORK.
THIS DRAWING IS NOT TO BE SCALED.

ISSUED FOR - REVISION:

IS	RE	DATE	DESCRIPTION
7		2023/06/06	REVISED AS PER CITY COMMENTS
6		2023/03/24	REVISED AS PER CITY COMMENTS
5		2023/01/20	REVISED AS PER CITY COMMENTS
4		2022/12/01	REVISED AS PER CITY COMMENTS
3		2022/08/05	REVISED AS PER CITY COMMENTS
2		2022/03/18	REVISED AS PER CITY COMMENTS
1		2021/10/25	ISSUED FOR SPCA

PROJECT NO: 219-00058-03
DATE: JUNE 2023
ORIGINAL SCALE: AS SHOWN
IF THIS BAR IS NOT 1" LONG, ADJUST YOUR PLOTTING SCALE.
25mm
DESIGNED BY: D.Y.
DRAWN BY: J.T.
CHECKED BY: D.Y.
DISCIPLINE: CIVIL

TITLE:

SECTIONS

SHEET NUMBER: C07
SHEET #: 8 OF 8

ISSUE: REVISED AS PER CITY COMMENTS
DATE OF: 2023/06/06
REV #: 0

D07-12-21-0211

#18632