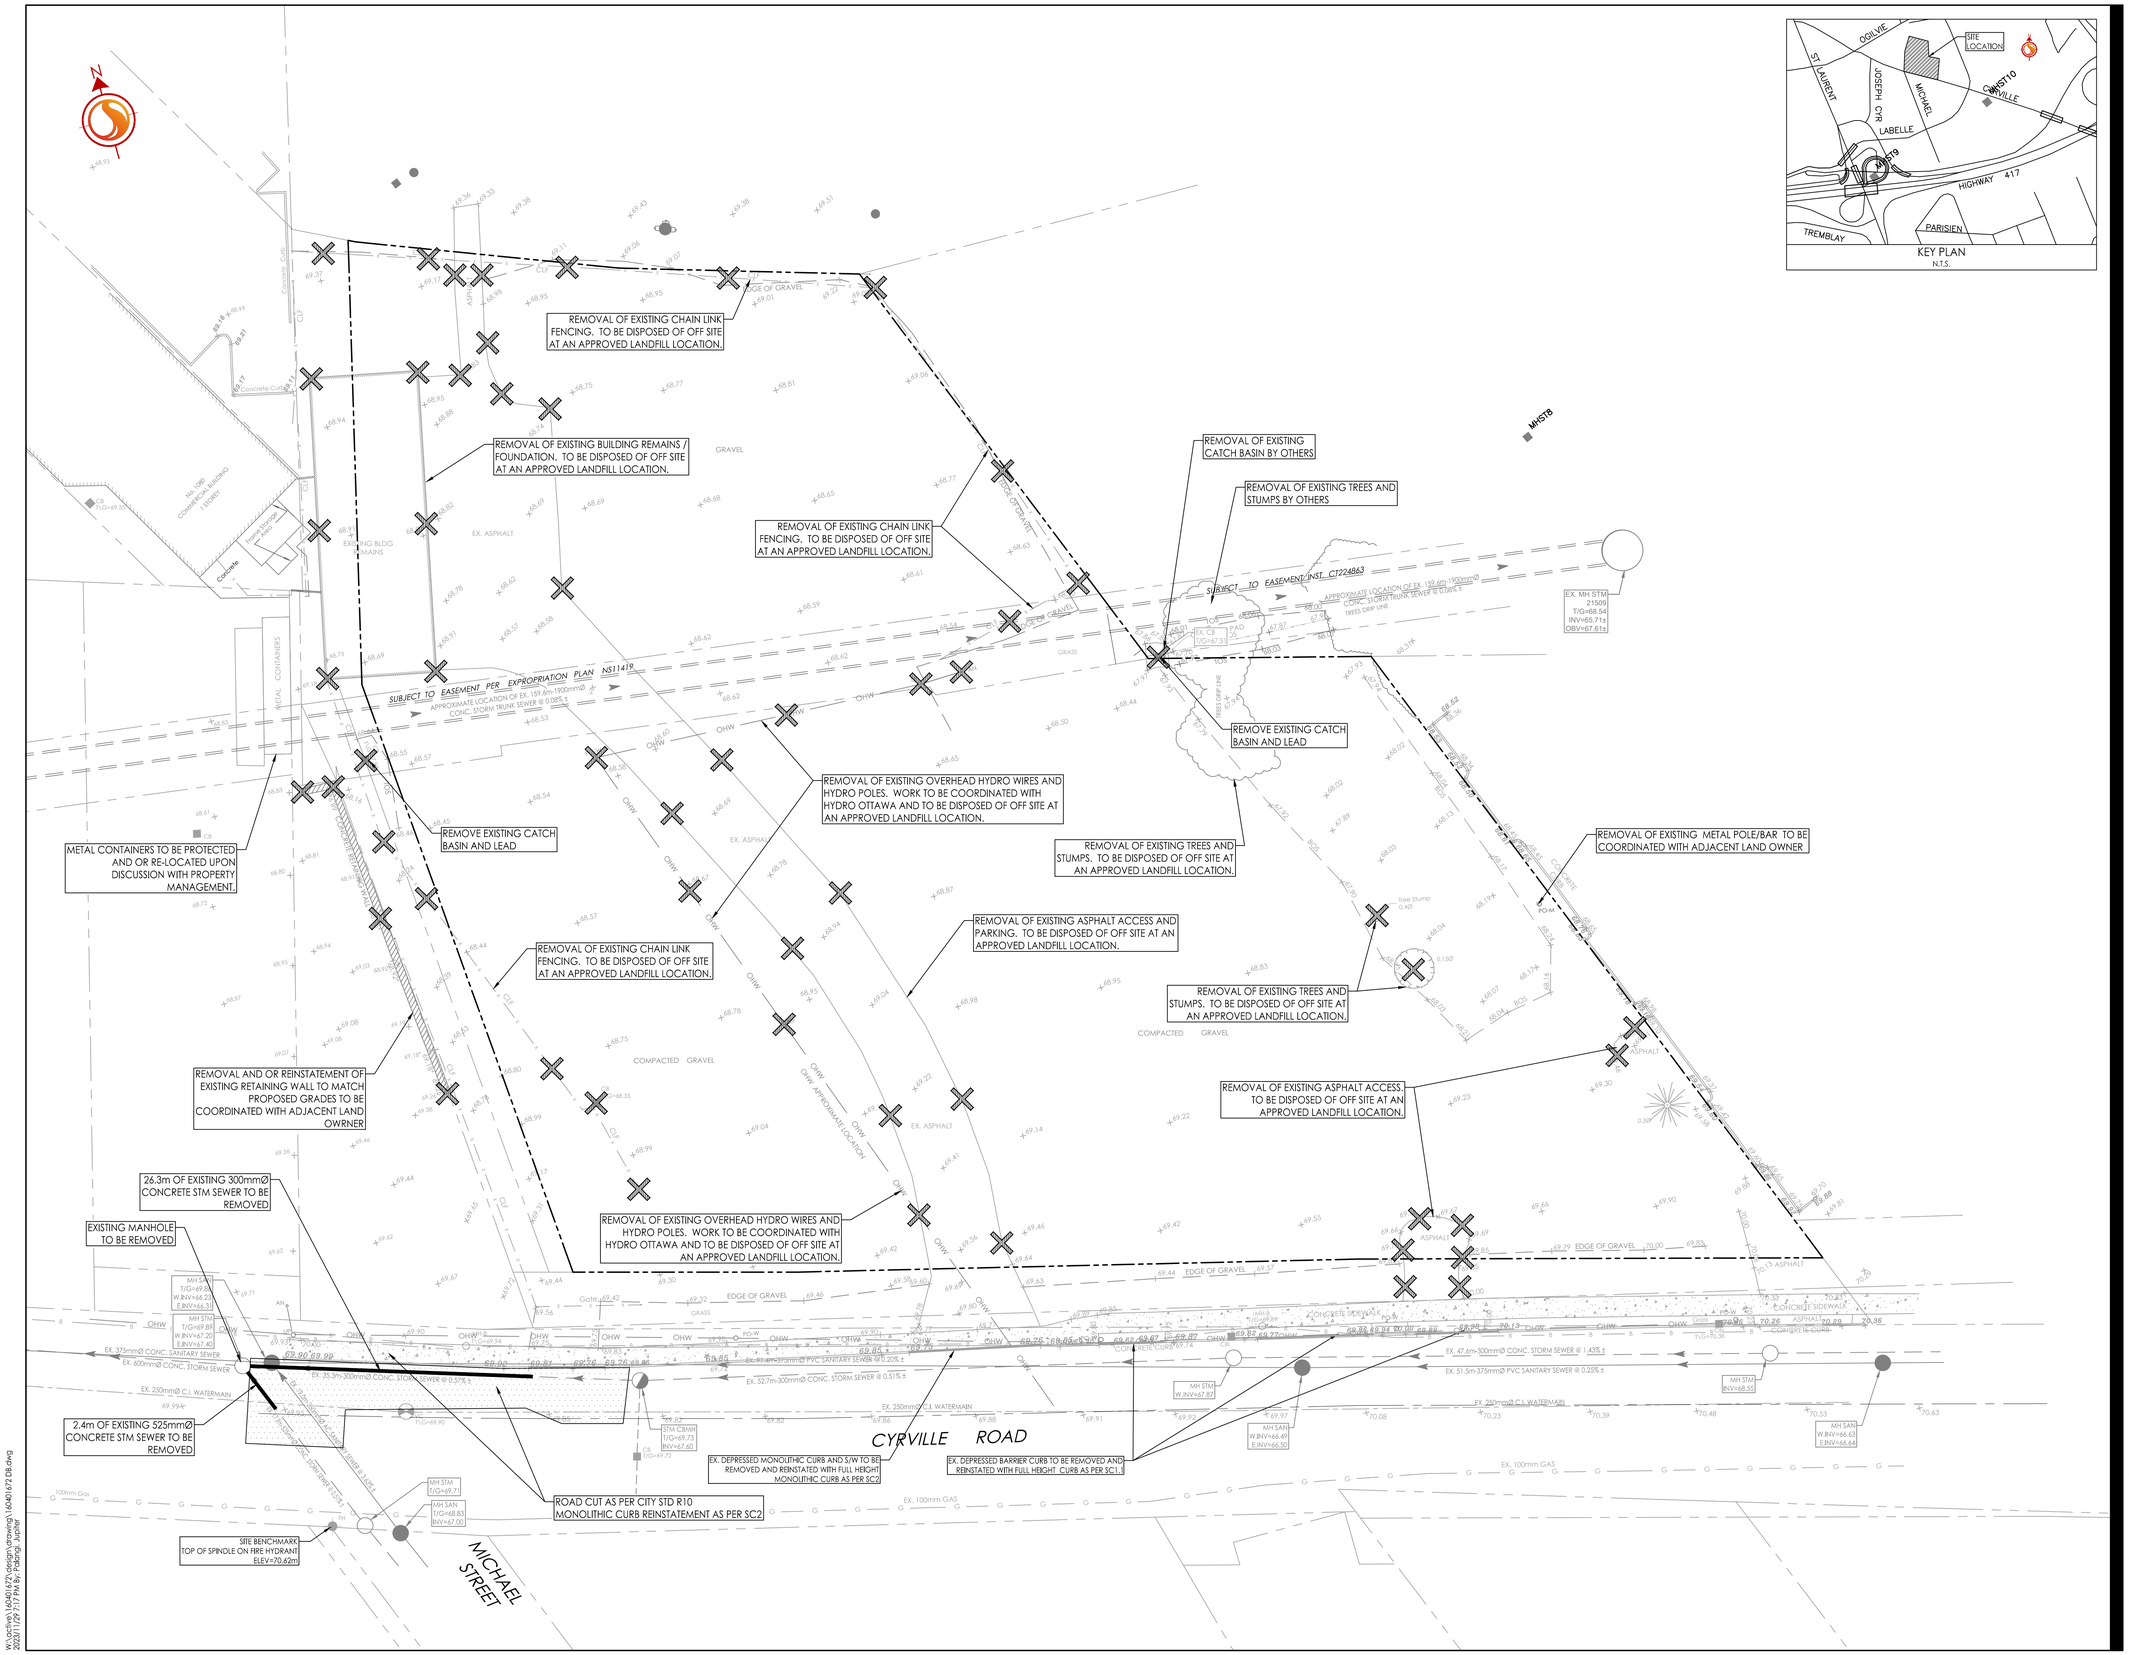

KEY PLAN
N.T.S.

Stantec

Stantec Consulting Ltd.
400 - 1331 Clyde Avenue
Ottawa ON
Tel. 613.722.4420
www.stantec.com

Copyright Reserved

The Contractor shall verify and be responsible for all dimensions. DO NOT scale the drawing - any errors or omissions shall be reported to Stantec without delay.
The Copyrights to all designs and drawings are the property of Stantec. Reproduction or use for any purpose other than that authorized by Stantec is forbidden.

Legend

- EXISTING WATERMAIN
- EXISTING VALVE AND VALVE BOX
- EXISTING VALVE CHAMBER
- EXISTING REDUCER
- EXISTING FIRE HYDRANT
- EXISTING SANITARY MH AND SEWER
- EXISTING STORM MH AND SEWER
- EXISTING CATCHBASIN MANHOLE
- EXISTING CATCHBASIN
- REMOVAL ITEMS

Notes

		By	Appd.	YY.MM.DD
6	ISSUED FOR SPA	JP	PM	23.11.29
5	ISSUED FOR SPA	JP	DT/PM	23.10.08
4	ISSUED FOR SPA	JP	DT	23.09.01
3	ISSUED FOR SPA	JP	DT	23.02.27
2	ISSUED FOR SPA	JP	DT	22.11.29
1	ISSUED FOR SPA	JP	DT	22.05.25
0	ISSUED FOR SPA	MJS	DT	21.11.22

Revision

File Name: 160401672 DB	Dwn.	Chkd.	Dsgn.	YY.MM.DD
	MJS	DT	MJS	21.09.22

Permit-Seal

LICENSED PROFESSIONAL ENGINEER
PAMOROZ
90493552
2023-11-30
PROVINCE OF ONTARIO

Client/Project

WESTRICH PACIFIC CORP.

MULTI-FAMILY RESIDENTIAL DEVELOPMENT
1125-1149 CYRVILLE ROAD
OTTAWA, ON, CANADA

Title

EXISTING CONDITIONS AND REMOVALS PLAN

Project No. 160401672

Scale 1:250 (0 2.5 7.5 12.5m)

Drawing No. EX-1

Sheet 2 of 8

Revision 5

D07-12-21-0214

DWG# 18599

W:\active\160401672\design\drawings\160401672 DB.dwg
2023/11/29 7:19 PM By: Padraig Jueter

ORIGINAL SHEET - ARCH D