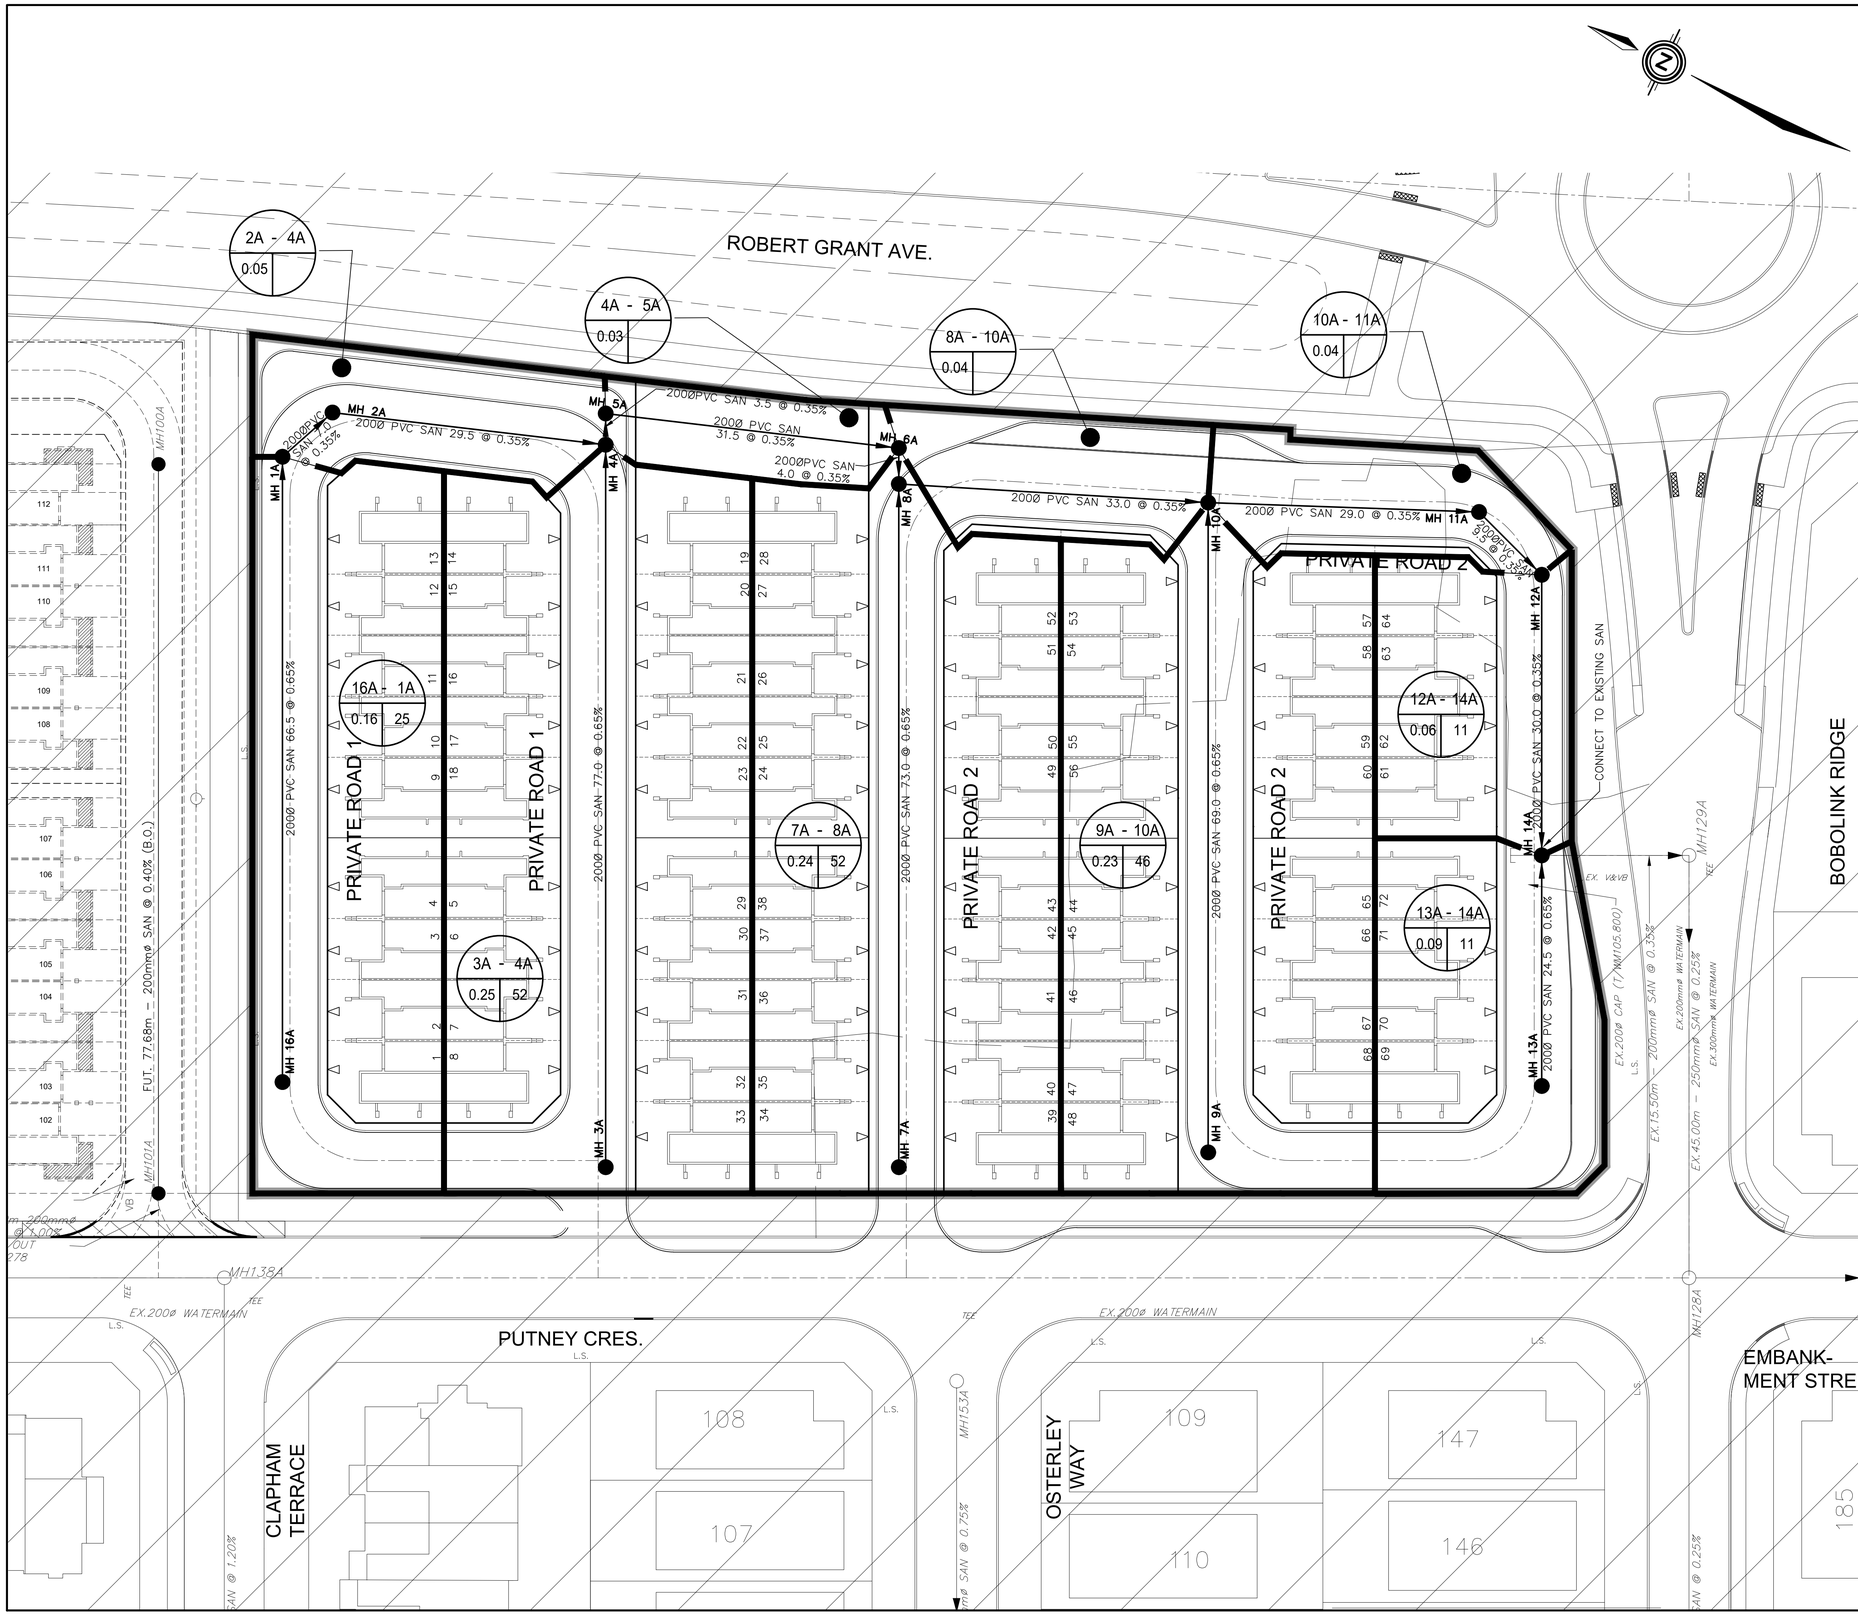

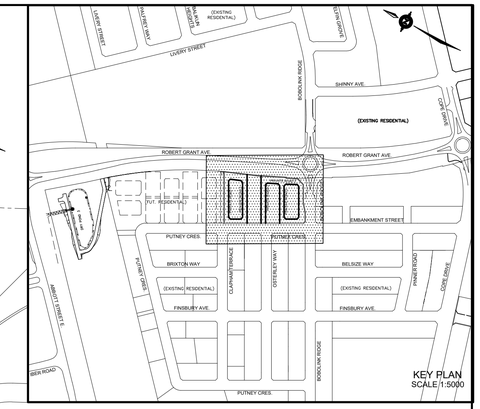

LEGEND

- SANITARY DRAINAGE BOUNDARY
- SANITARY SUB-DRAINAGE BOUNDARY
- SANITARY DRAINAGE BOUNDARY (OTHER PHASES)
- UPSTREAM MH TO DOWNSTREAM MH — 43A - 44A
- AREA IN HECTARES — 0.78
- POPULATION — 61
- UPSTREAM MH TO DOWNSTREAM MH — 43A–44A (dashed)
- AREA FOR OTHER PHASES IN HECTARES — 0.78
- POPULATION — 61
- MAINTENANCE HOLE — 200mmø SAN, MH202A
- CAP

NOT FOR CONSTRUCTION

No.	BY	DATE	DESCRIPTION
2	S.L.M.	22–06–10	2nd SUBMISSION
1	S.L.M.	22–01–13	1st SUBMISSION

TOPOGRAPHIC INFORMATION

TOPOGRAPHIC INFORMATION PROVIDED BY ANNIS, O'SULLIVAN, VOLLEBEKK LTD. PROJECT No. 22111–21 RECEIVED JUNE 24, 2021

LEGAL INFORMATION

CALCULATED M-PLAN PROVIDED BY ANNIS, O'SULLIVAN, VOLLEBEKK LTD., PROJECT No. 22111-21, RECEIVED MAY 17th, 2022.

BENCH MARK

SITE BENCHMARK #1, FIRE HYDRANT TOP OF SPINDLE
ELEVATION = 109.78m
SITE BENCHMARK #2, CP IN ASPHALT
ELEVATION = 109.09

TAMARACK HOMES

BOBOLINK RIDGE
BLOCK 343

DSEL
120 Iber Road Unit 103
Stittsville, Ontario, K2S 1E9
Tel. (613) 836-0856
Fax. (613) 836-7183
www.DSEL.ca

LICENSED PROFESSIONAL ENGINEER
S. L. MERRICK
100186523
June 06-10
PROVINCE OF ONTARIO

© DSEL

SANITARY DRAINAGE PLAN

DRAWN BY: G.G.G.	CHECKED BY: S.L.M.	PROJECT No.	21–1261
DESIGNED BY: G.G.G.	CHECKED BY: S.L.M.		
SCALE: 1:300		SHEET No.	14

0 10 20

CITY PLAN No. 18642

CITY FILE No. D07-12-21-0230