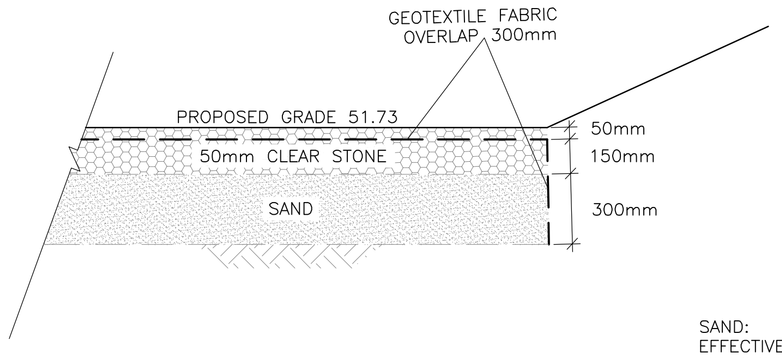

SAND:
EFFECTIVE SIZE D_{10} 0.25
UNIFORMITY COEFFICIENT C_U ≤3.5
OR
EFFECTIVE SIZE D_{10}=2.5
UNIFORMITY COEFFICIENT C_U ≤1.5

INFILTRATION TRENCH
(INSTALL AT THE END OF CONSTRUCTION)
N.T.S.

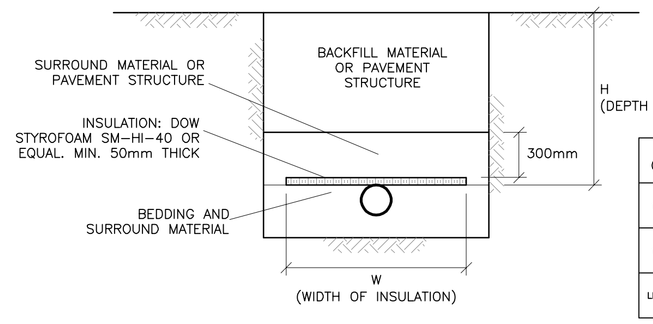

H (DEPTH OF COVER)	INSULATION THICKNESS	W (WIDTH OF INSULATION)
1400 TO 2000mm	50mm	1200mm + DIAMETER OF PIPE
1100 TO 1400mm	75mm	1800mm + DIAMETER OF PIPE
LESS THAN 1100mm	100mm	2400mm + DIAMETER OF PIPE

INSULATE SEWER AS INDICATED AND WHERE DEPTH OF COVER IS LESS THAN 2000mm.
CENTER INSULATION OVER PIPE.
JOINTS BETWEEN SHEETS OF INSULATION SHALL BE STAGGERED.

INSULATION OF SEWERS IN SHALLOW TRENCHES
N.T.S

CATCH-BASIN & MANHOLE SCHEDULE

REF	TOP	SIZE	TYPE	INVERT AT INLET	INVERT AT OUTLET	NOTES
STORM SEWER						
CB-1	53.07	600 x 600mm	PRE-CAST CONCRETE CATCH-BASIN	-	51.98	TO OPSD 705.010 & CITY OF OTTAWA STANDARDS - FRAME & COVER TO CITY OF OTTAWA DRAWING No. S19.1

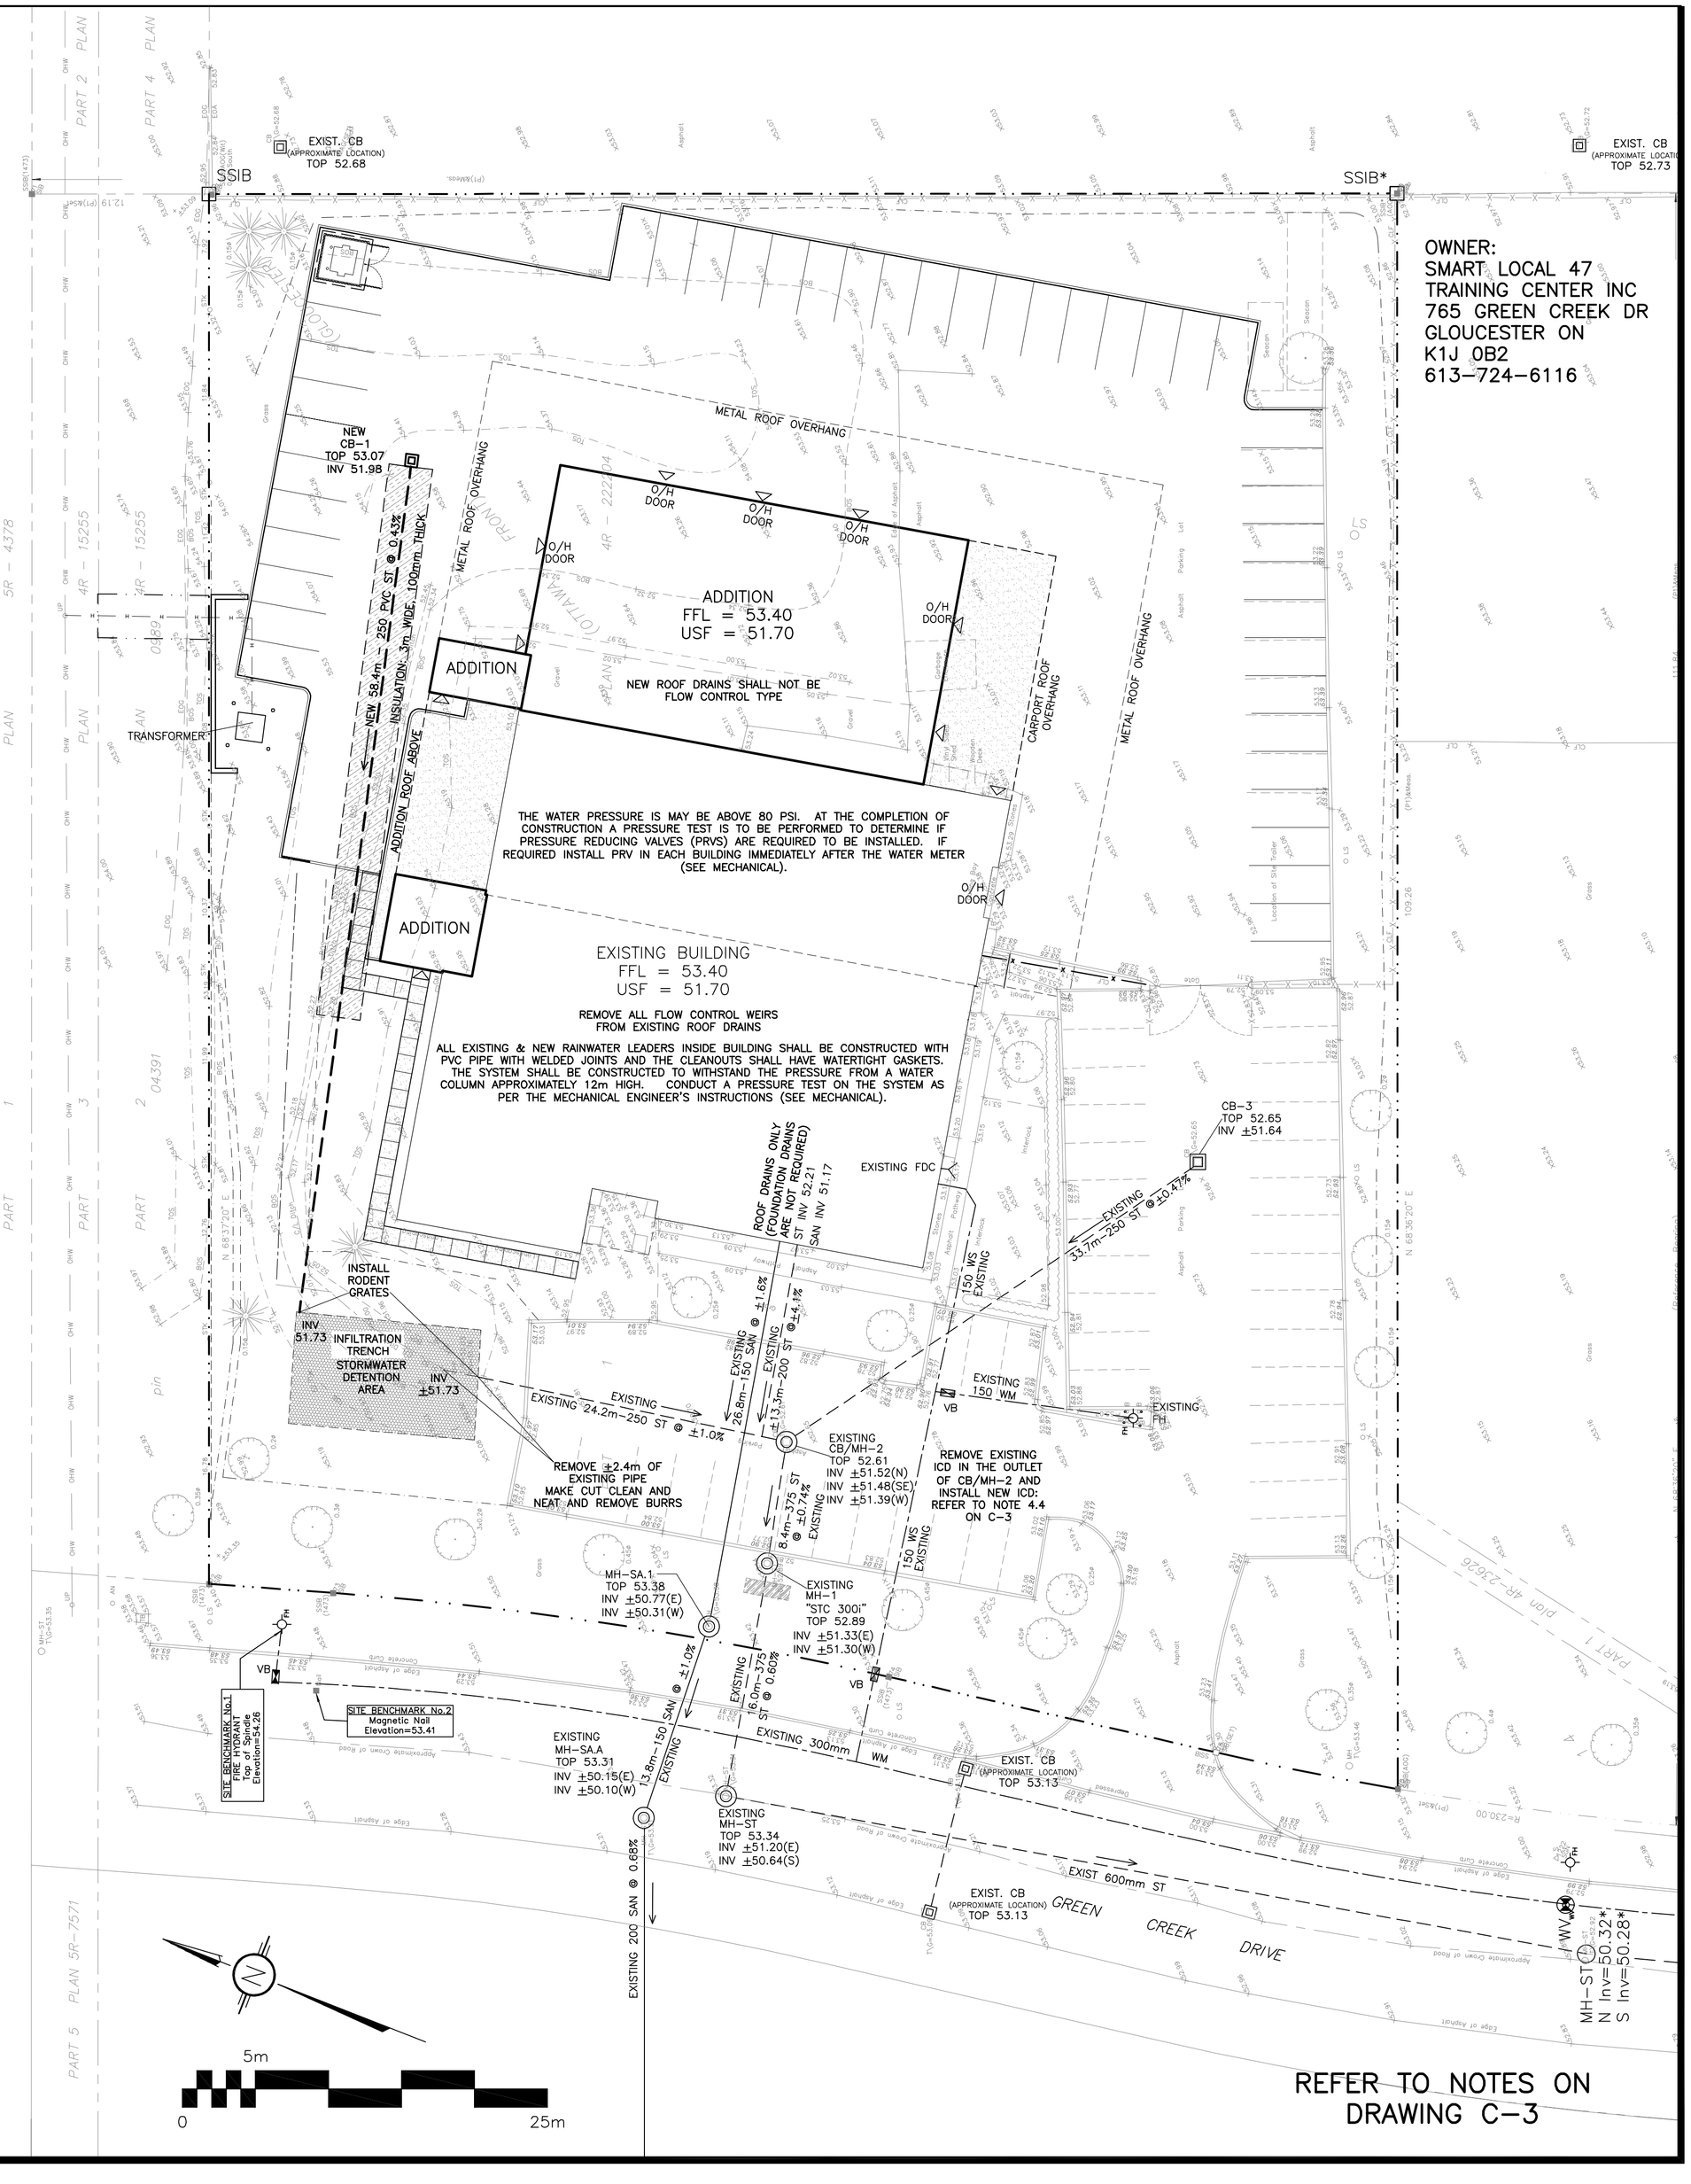

DRAWING LEGEND

CB	CATCH BASIN
MH	MANHOLE
CB/MH	CATCH BASIN/MANHOLE
SPL	SPRINGLINE OF PIPE
INV	INVERT OF PIPE
SAN	SANITARY SEWER
ST	STORM SEWER
WS/WM	WATER SERVICE/WATERMAIN
CS	CURB STOP & STANDPOST
VB	VALVE & VALVE BOX
FH	FIRE HYDRANT
FDC	FIRE DEPARTMENT CONNECTION
M	WATER METER
×67.89	EXISTING GRADE ELEVATION
+67.89	PROPOSED GRADE ELEVATION
2%	EXISTING SLOPE OF GRADE
2%	PROPOSED SLOPE OF GRADE
	EMERGENCY OVERLAND FLOW
T.O.S	TOP OF SLOPE
B.O.S	BOTTOM OF SLOPE
	CENTERLINE OF SWALE
	PROPERTY LINE
	SILT FENCE BARRIER
D.C.	150mm CURB/DEPRESSED CURB
	LIGHT-DUTY PAVEMENT
	HEAVY-DUTY PAVEMENT
	CONCRETE
	LANDSCAPE
FFL	FIRST FLOOR ELEVATION
TOF	TOP OF FOUNDATION
USF	UNDERSIDE OF FOOTING

KEY PLAN

No.	DATE	REVISION
6	MAY 10-24	RE-ISSUED FOR APPROVAL
5	APR 21-23	RE-ISSUED FOR APPROVAL
4	JUN 30-22	RE-ISSUED FOR APPROVAL
3	MAR 26-21	ISSUED FOR APPROVAL
2	DEC 4-20	ISSUED FOR BUILDING PERMIT
1	SEP 10-20	ISSUED FOR COORDINATION

D. B. GRAY ENGINEERING INC.
Stormwater Management - Grading & Drainage - Storm & Sanitary Sewers - Watermains
700 Long Point Circle 613-425-8044
Ottawa, Ontario d.gray@dbgrayengineering.com

Project
SMART LOCAL 47
TRAINING CENTRE
765 GREEN CREEK DRIVE
OTTAWA, ONTARIO

Drawing Title
SITE SERVICING PLAN

Engineer's Seal
LICENCED PROFESSIONAL ENGINEER
D.B. GRAY
17016502
MAY 10-24
PROVINCE OF ONTARIO
NOT VALID UNLESS SIGNED & DATED

Drawn	D.B.G
Hor. Scale	1:250
Vert. Scale	
Date	SEP 10-20
Job	20014

Drawing No.
C-1
of 3

D07-12-21-0235

#18689