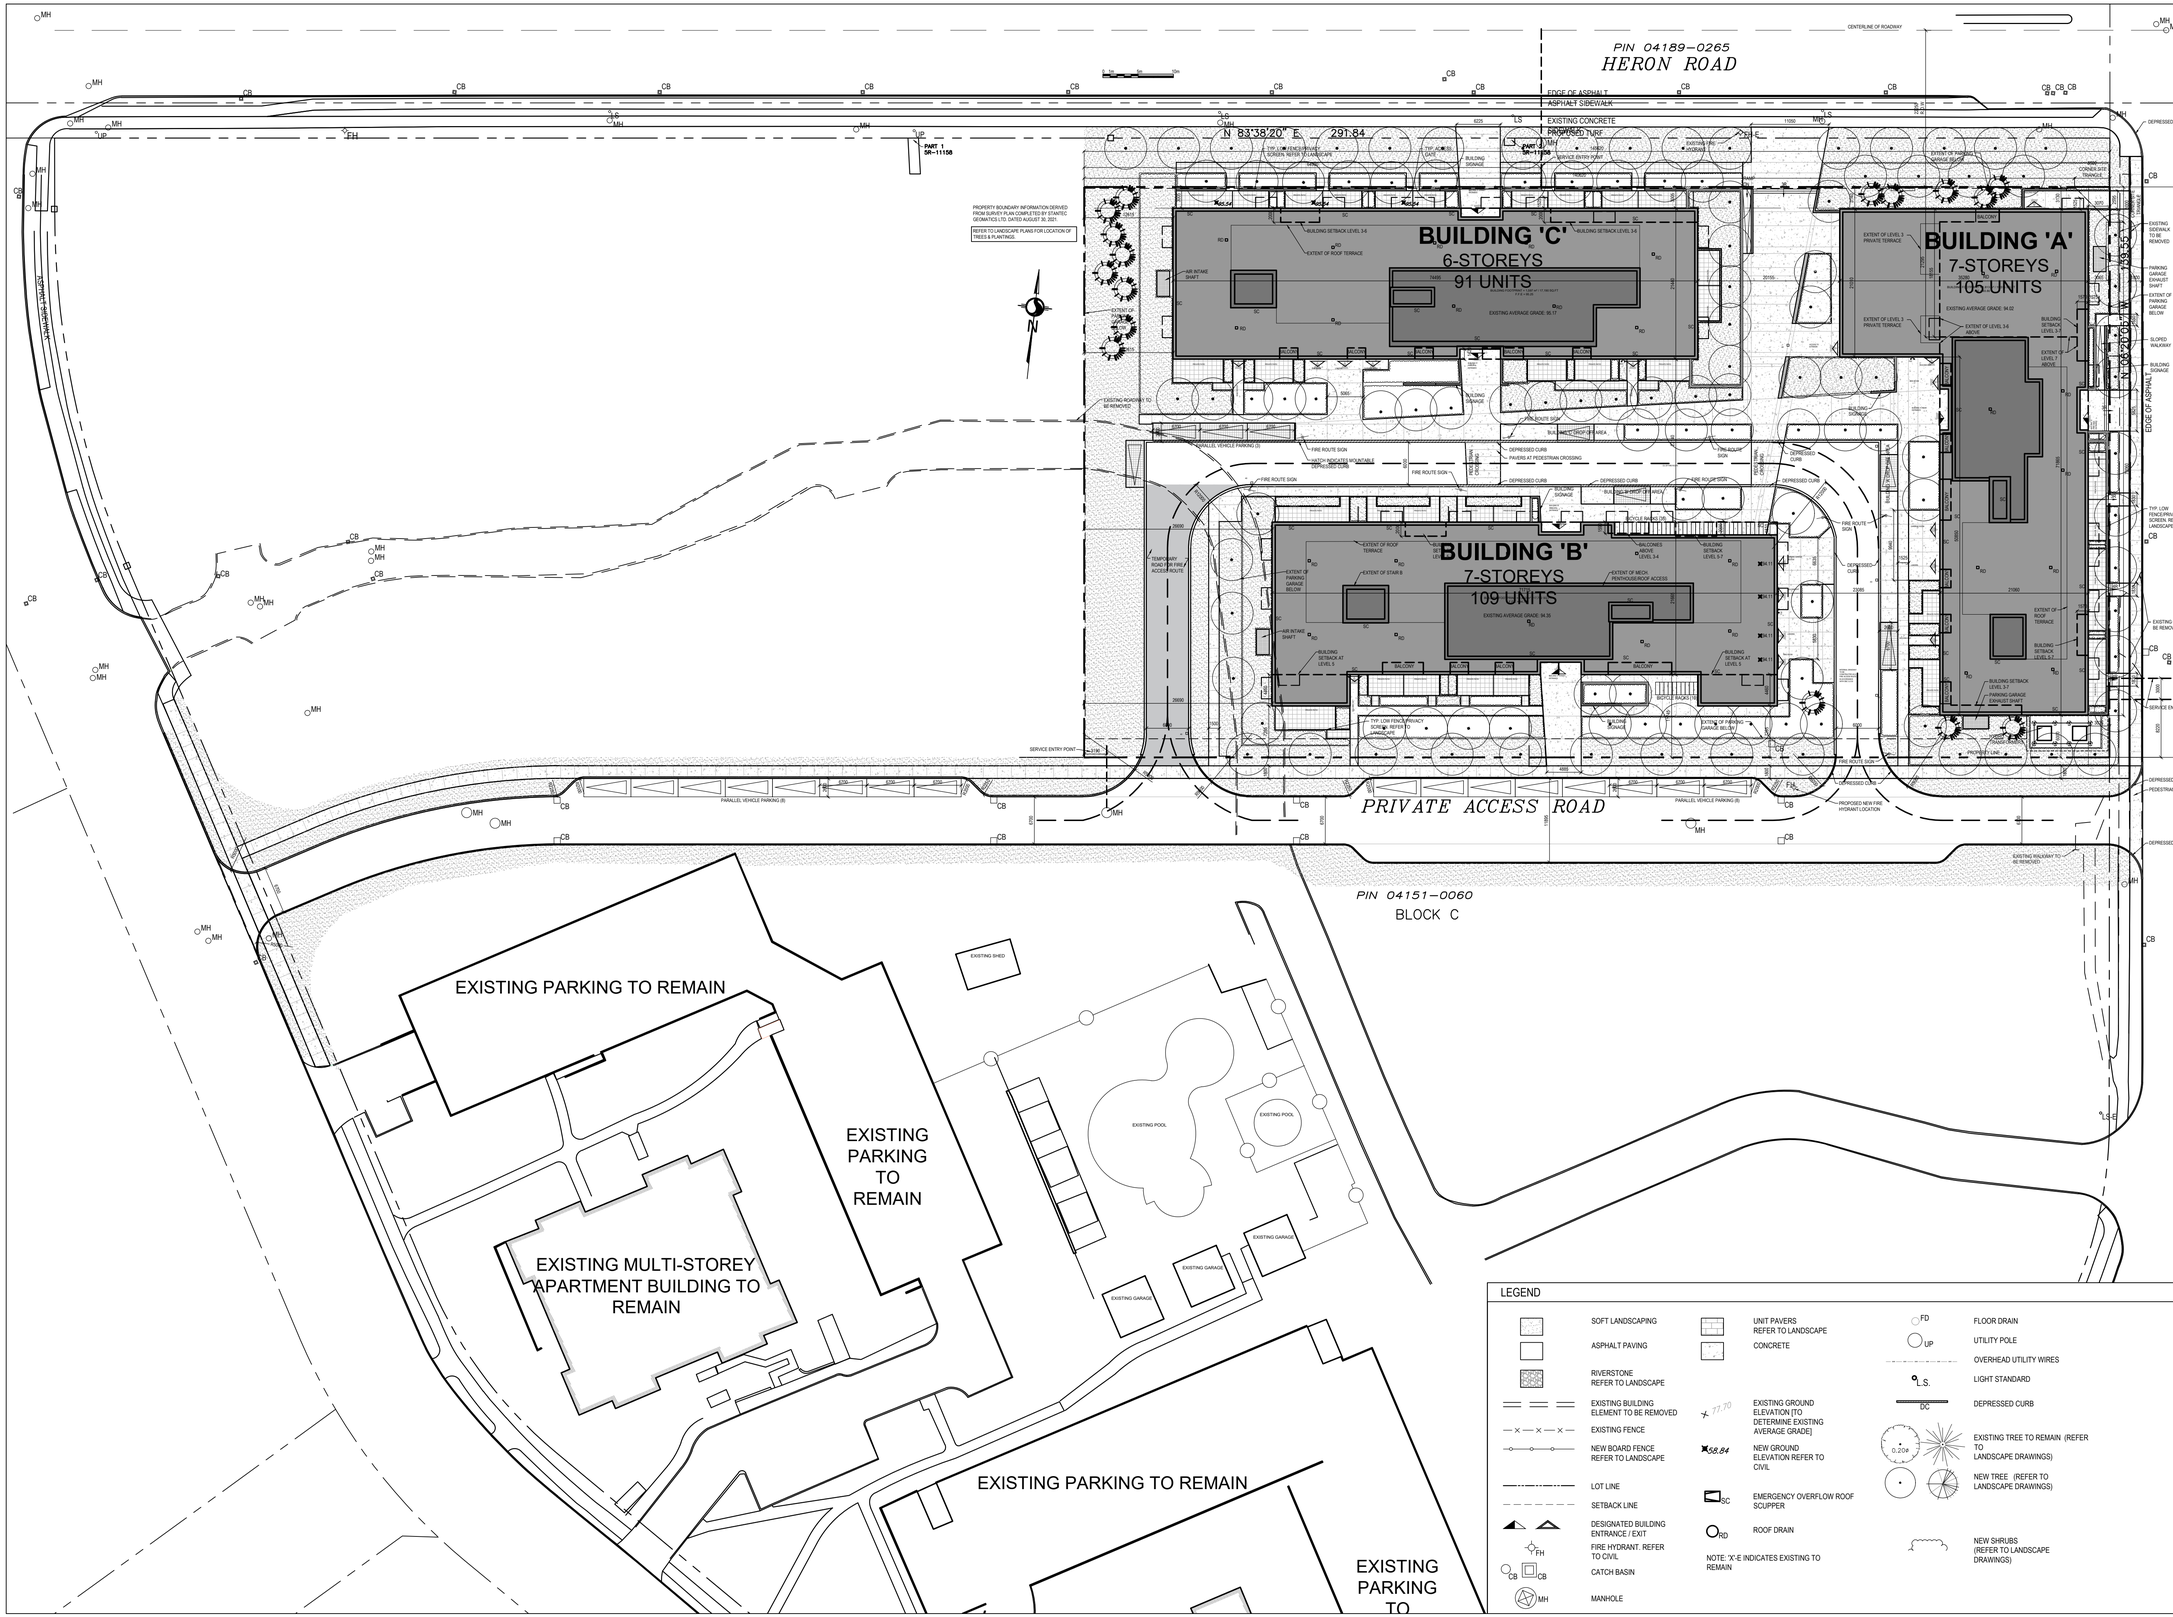

LEGEND

	SOFT LANDSCAPING		UNIT PAVERS REFER TO LANDSCAPE	FD	FLOOR DRAIN
	ASPHALT PAVING		CONCRETE	UP	UTILITY POLE
	RIVERSTONE REFER TO LANDSCAPE				OVERHEAD UTILITY WIRES
	EXISTING BUILDING ELEMENT TO BE REMOVED	77.70	EXISTING GROUND ELEVATION [TO DETERMINE EXISTING AVERAGE GRADE]	L.S.	LIGHT STANDARD
— X — X — X —	EXISTING FENCE	58.84	NEW GROUND ELEVATION REFER TO CIVIL	DC	DEPRESSED CURB
	NEW BOARD FENCE REFER TO LANDSCAPE	SC	EMERGENCY OVERFLOW ROOF SCUPPER	0.20Ø	EXISTING TREE TO REMAIN (REFER TO LANDSCAPE DRAWINGS)
	LOT LINE	RD	ROOF DRAIN		NEW TREE (REFER TO LANDSCAPE DRAWINGS)
	SETBACK LINE		NOTE: 'X'-E INDICATES EXISTING TO REMAIN		NEW SHRUBS (REFER TO LANDSCAPE DRAWINGS)
	DESIGNATED BUILDING ENTRANCE / EXIT				
FH	FIRE HYDRANT. REFER TO CIVIL				
CB	CATCH BASIN				
MH	MANHOLE				

No.	Date	Émis pour / Object
1	2021-09-29	PRELIMINARY COORDINATION
2	2021-11-15	COORDINATION
3	2022-11-01	SITE PLAN CONTROL RESPONSE 02

Urban Planner

FOTENN Planning + Design

Ingénieur / Engineer
(Mécanique & Electricité / Mechanical & Electrical)

Ingénieur / Engineer
(Structure / Structure)

Architecte/ Architect
(paysagiste / Landscape)

Gino J. Aiello landscape architect www.GJALA.com
GINO@GJALA.com (613) 852 1343
110 Didsbury Road Unit #9 | Ottawa Ontario | K2T0C2

Ingénieur / Engineer
(Civil / Civil)

IBI

Client / Client

hazelview INVESTMENTS

Architecte / Architect

fig. 1
3550, Saint-Antoine O.
Montréal QC H4C 1A9
T. 514 861-5122

fig. 2
190 Somerset St W #206
Ottawa ON K2P 0J4
T. 613 695-6122

Collectif d'architectes / Architects Collective

figurr

www.figurr.ca

Droit d'auteur / Copyright

Ce dessin est sujet au droit d'auteur. Il ne peut être reproduit pour quelques intentions ou usages que ce soit, il ne peut être utilisé uniquement avec l'apposition de la signature et de l'estampe originale.

This drawing is subject to copyright. It is not to be reproduced for any purpose or by any means, and may only be used if it bears an original stamp and signature.

Sceau / Seal

ONTARIO ASSOCIATION OF ARCHITECTS
ROBERTO CAMPOS
LICENCE
7401

Note:

L'entrepreneur doit vérifier toutes les dimensions et informations sur le site et aviser immédiatement l'architecte de toutes erreurs ou omissions.

Contractor shall verify all information and dimensions on site and immediately report any errors or omissions to the architect.

Projet / Project

HERONGATE - HG-5 PHASE I RESIDENTIAL DEVELOPMENT

Titre / Title

SITE PLAN - OVERALL

Dessiné par / Drawn by: MD	No. projet / Project number: 2135	
Vérifié par / Verified by: RC	No. dessin / Drawing number	Révision / Revision: 0
Échelle / Scale: AS SHOWN		
Date de création du dessin / Drawing creation date: 2021-08-23		A106