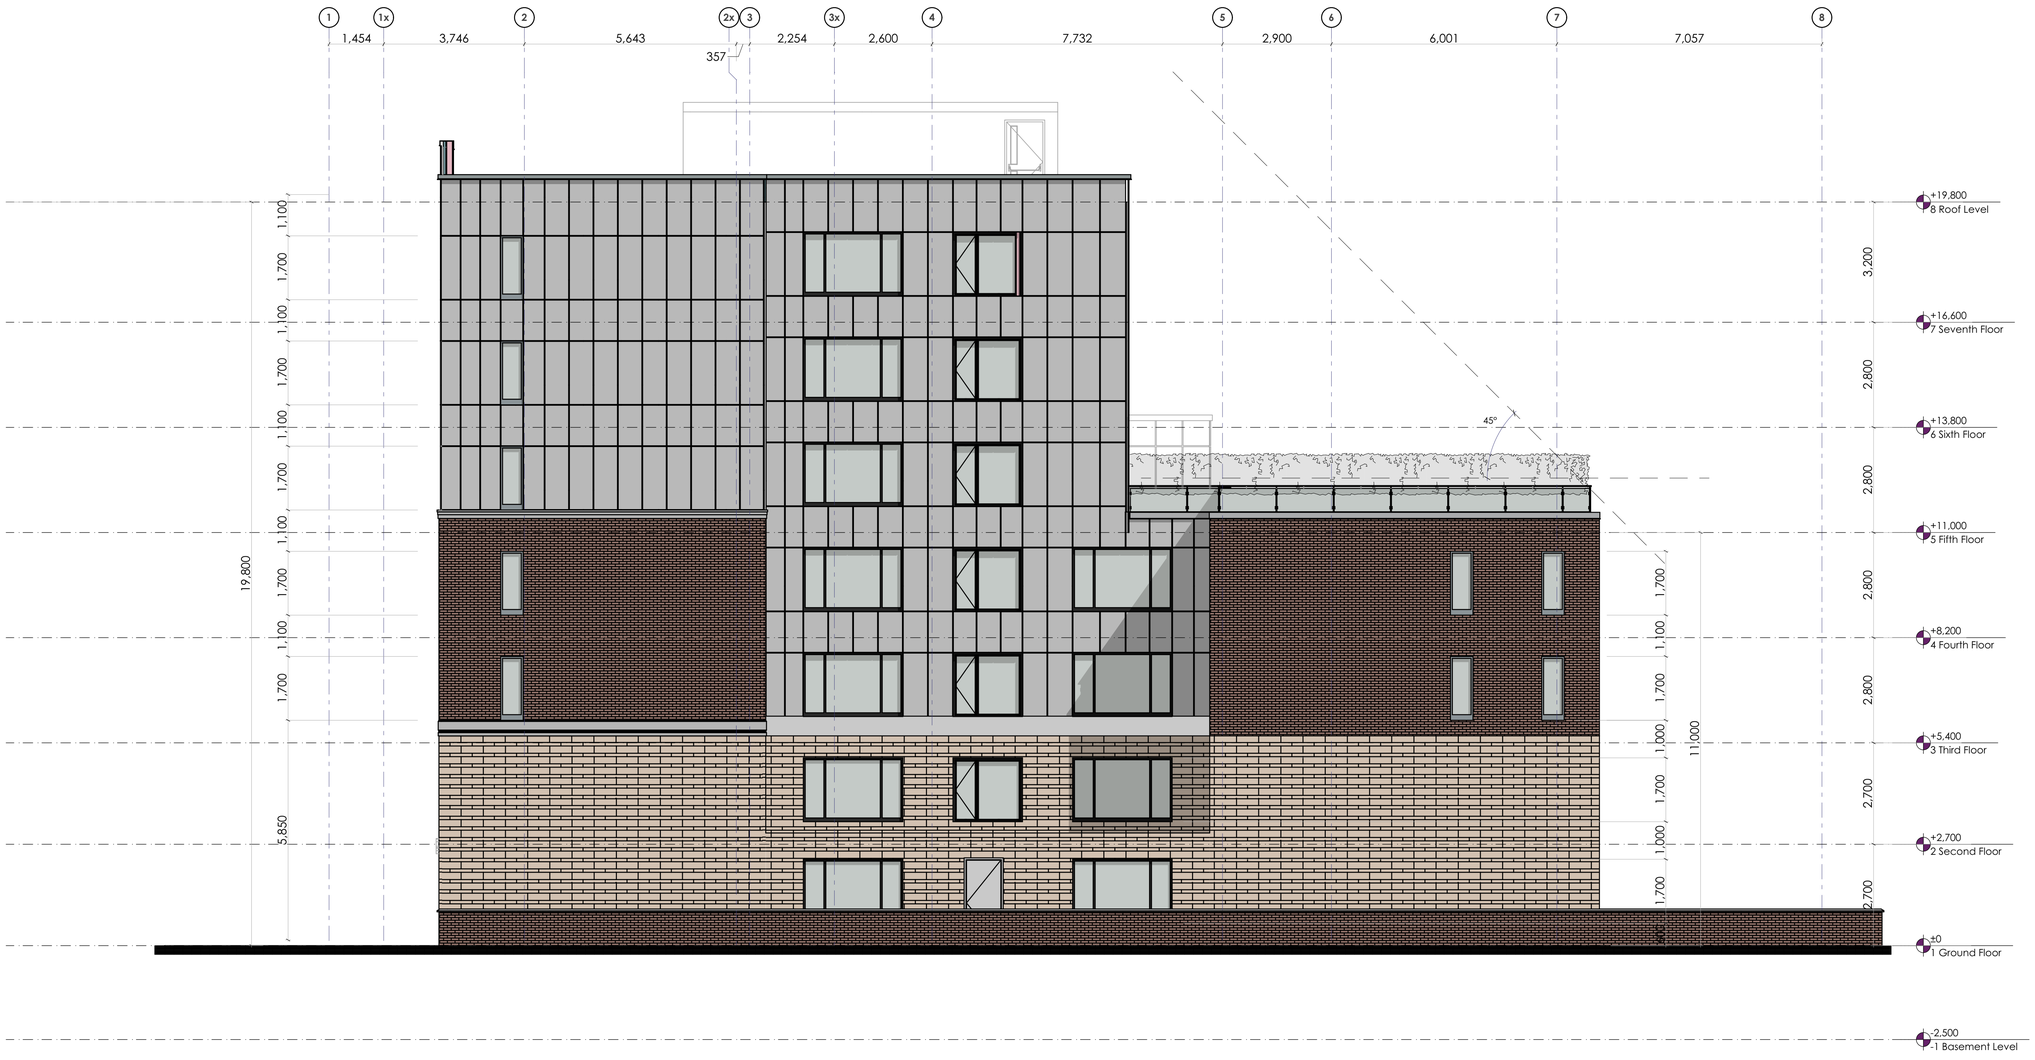

1
A-202

WEST ELEVATION
SCALE: 1:75

This Drawing And Its Contents Are The Property Of Woodman Architect & Associates Ltd. Copying & Any Other Kind Of Usage of This Drawing Is Not Permitted Without The Architect's Written Consent.

Key Plan

STAMP:

NORTH:

NOTES:

ALL CONTRACTORS TO VERIFY ALL DIMENSIONS ON SITE AND TO REPORT ALL ERRORS AND/OR OMISSIONS TO THE ARCHITECT.

ALL CONTRACTORS MUST COMPLY WITH ALL CODES AND BYLAWS AND OTHER AUTHORITIES HAVING JURISDICTION OVER THE WORK.

DO NOT SCALE DRAWINGS.

THIS DRAWING MAY NOT BE USED FOR CONSTRUCTION UNTIL SIGNED BY THE ARCHITECT.

COPYRIGHT RESERVED.

S. NO.	REVISION	MM/DD/YY DATE
1.	ISSUED FOR SITE PLAN	08/27/21

WOODMAN ARCHITECT & ASSOCIATES LTD.
4 BEECHWOOD AVE, SUITE 201 OTTAWA, ONTARIO, CANADA K1L 8L9
TEL: 613 228-9850 FAX: 613 228-9848 mailbox@woodmanarchitect.com

CONSULTANTS:

STRUCTURE -

MECHANICAL -

ELECTRICAL -

PROJECT TITLE:

1940 CARLING AVENUE

DRAWING TITLE:

WEST ELEVATION

DATE	September 9, 2022	JOB NO.	1963
SCALE	1:75	DRAWING NO.	A-202
DRAWN BY	A.S.		
REVIEWED BY	R.J.W. & T.T.		

D07-12-22-0001