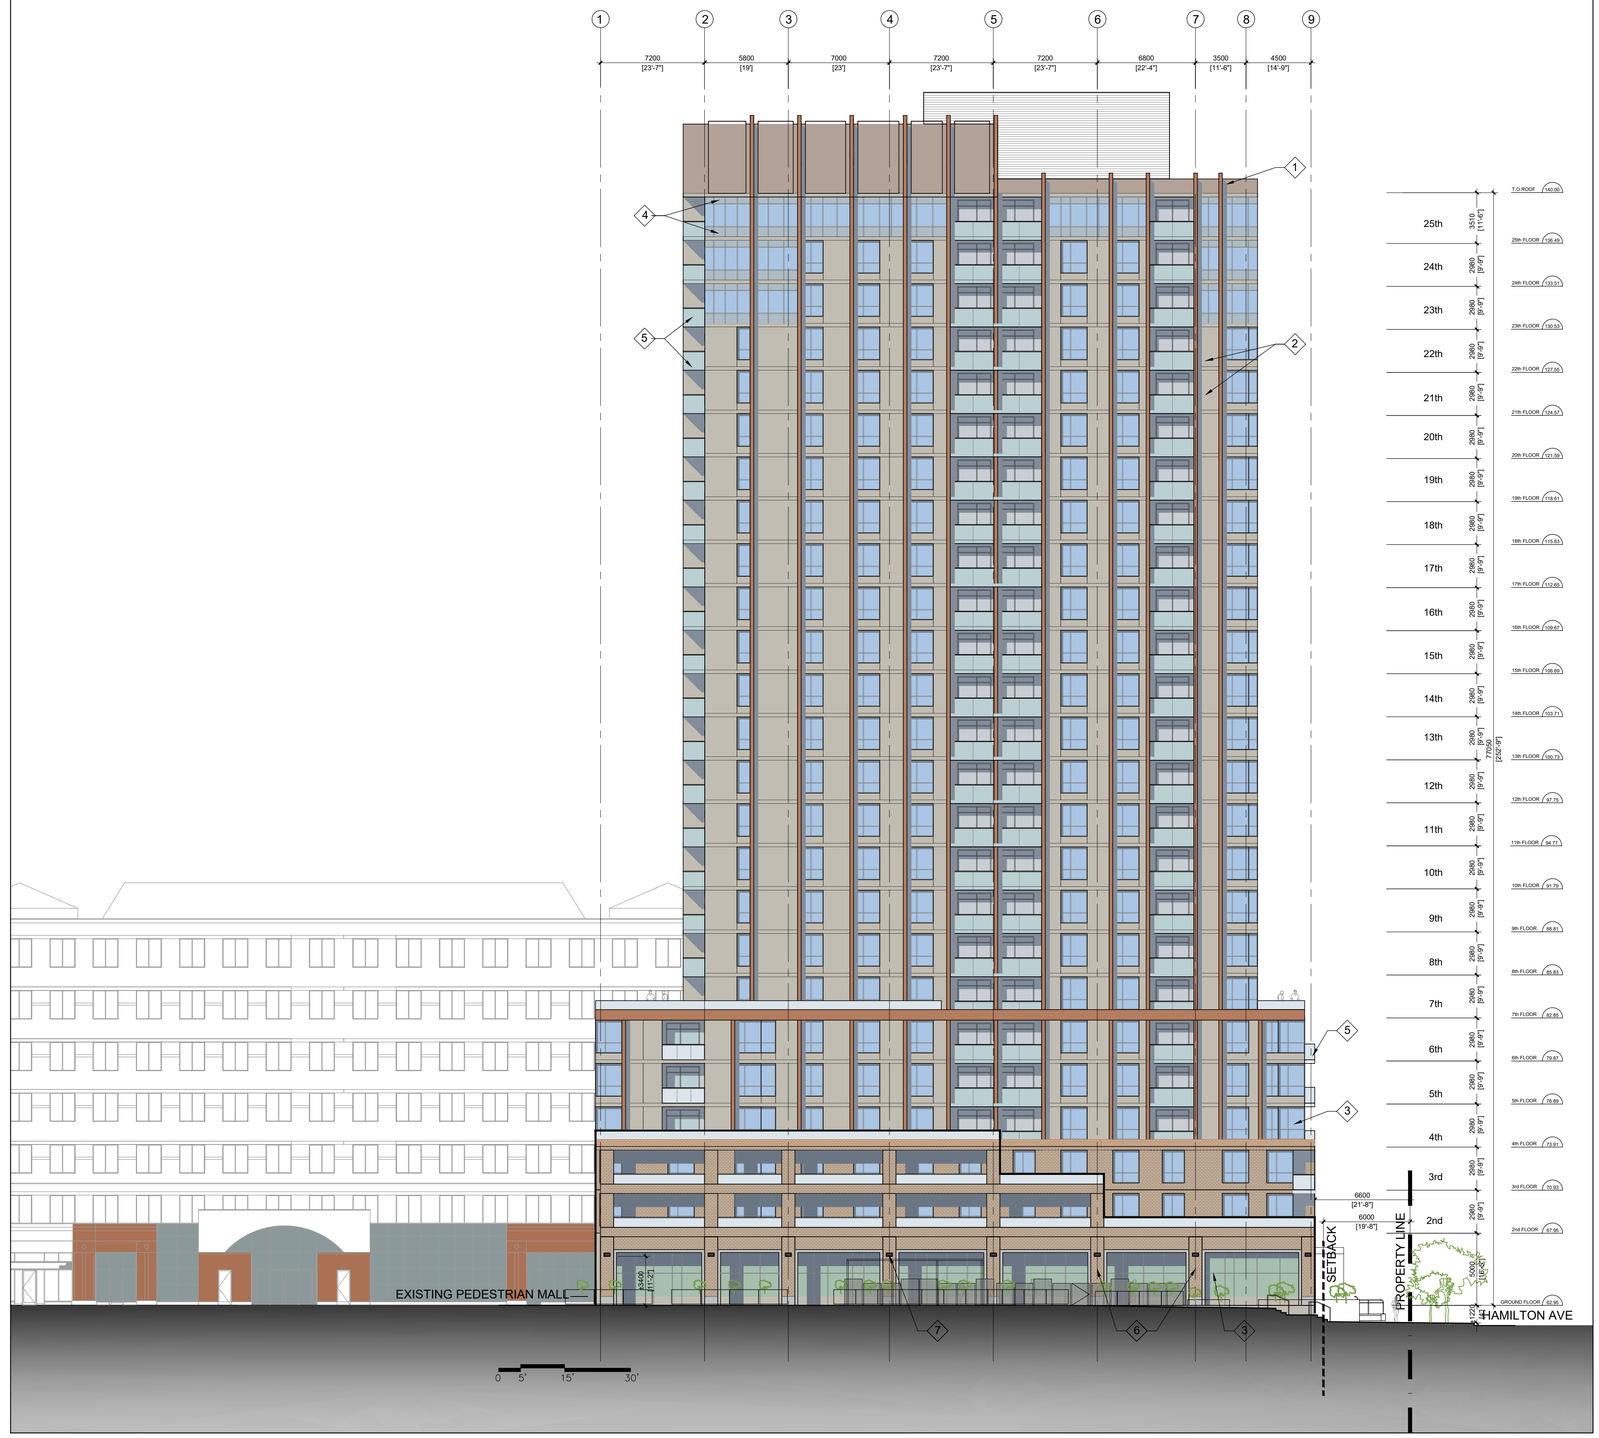

ELEVATION MATERIAL LEGEND

1	BROWN COLOURED PRE-FINISHED METAL PANELS
2	LIGHT BROWN PRE-FINISHED METAL PANELS
3	GLAZING / WINDOW WALL
4	SPANDREL
5	GLASS RAILING
6	LIGHT TONE BRICK
7	WALL MOUNTED LIGHT

1 A-201 SOUTH ELEVATION
SCALE 1:200

LaSalle INVESTMENT MANAGEMENT

no.	revision	date
4	RE-ISSUE FOR SITE PLAN APP.	11 Oct. 2022
3	ISSUED FOR SITE PLAN APPLICATION	14 Jan. 2022
2	REISSUED FOR ZONING AMENDMENT	17 Sept. 2021
1	ISSUED FOR ZONING AMENDMENT	30 July 2020

N45 ARCHITECTURE INC.
71 Bank Street, 7th Floor - Ottawa, Ontario, K1P 5N2
tel. 613.224.0095 fax 613.224.9811

project
HOLLAND CROSS
PHASE 3 RESIDENTIAL

HOLLAND AVE, OTTAWA, ON.

construction north

seal
ONTARIO ASSOCIATION OF ARCHITECTS
ROBERT C. MATTHEWS
LICENCE 2969

drawing title
SOUTH ELEVATION

scale AS SHOWN	drawn by J. J
date MAY 2020	checked by R.M
project number 20-540	drawing number A-201

CONTRACTOR TO VERIFY ALL DIMENSIONS AND NOTIFY THE ARCHITECT OF ANY DISCREPANCIES BEFORE WORK COMMENCES.
DO NOT SCALE DRAWINGS.

revision

CITY'S FILE NO.: D07-12-22-0004

PLAN NO.: 18700