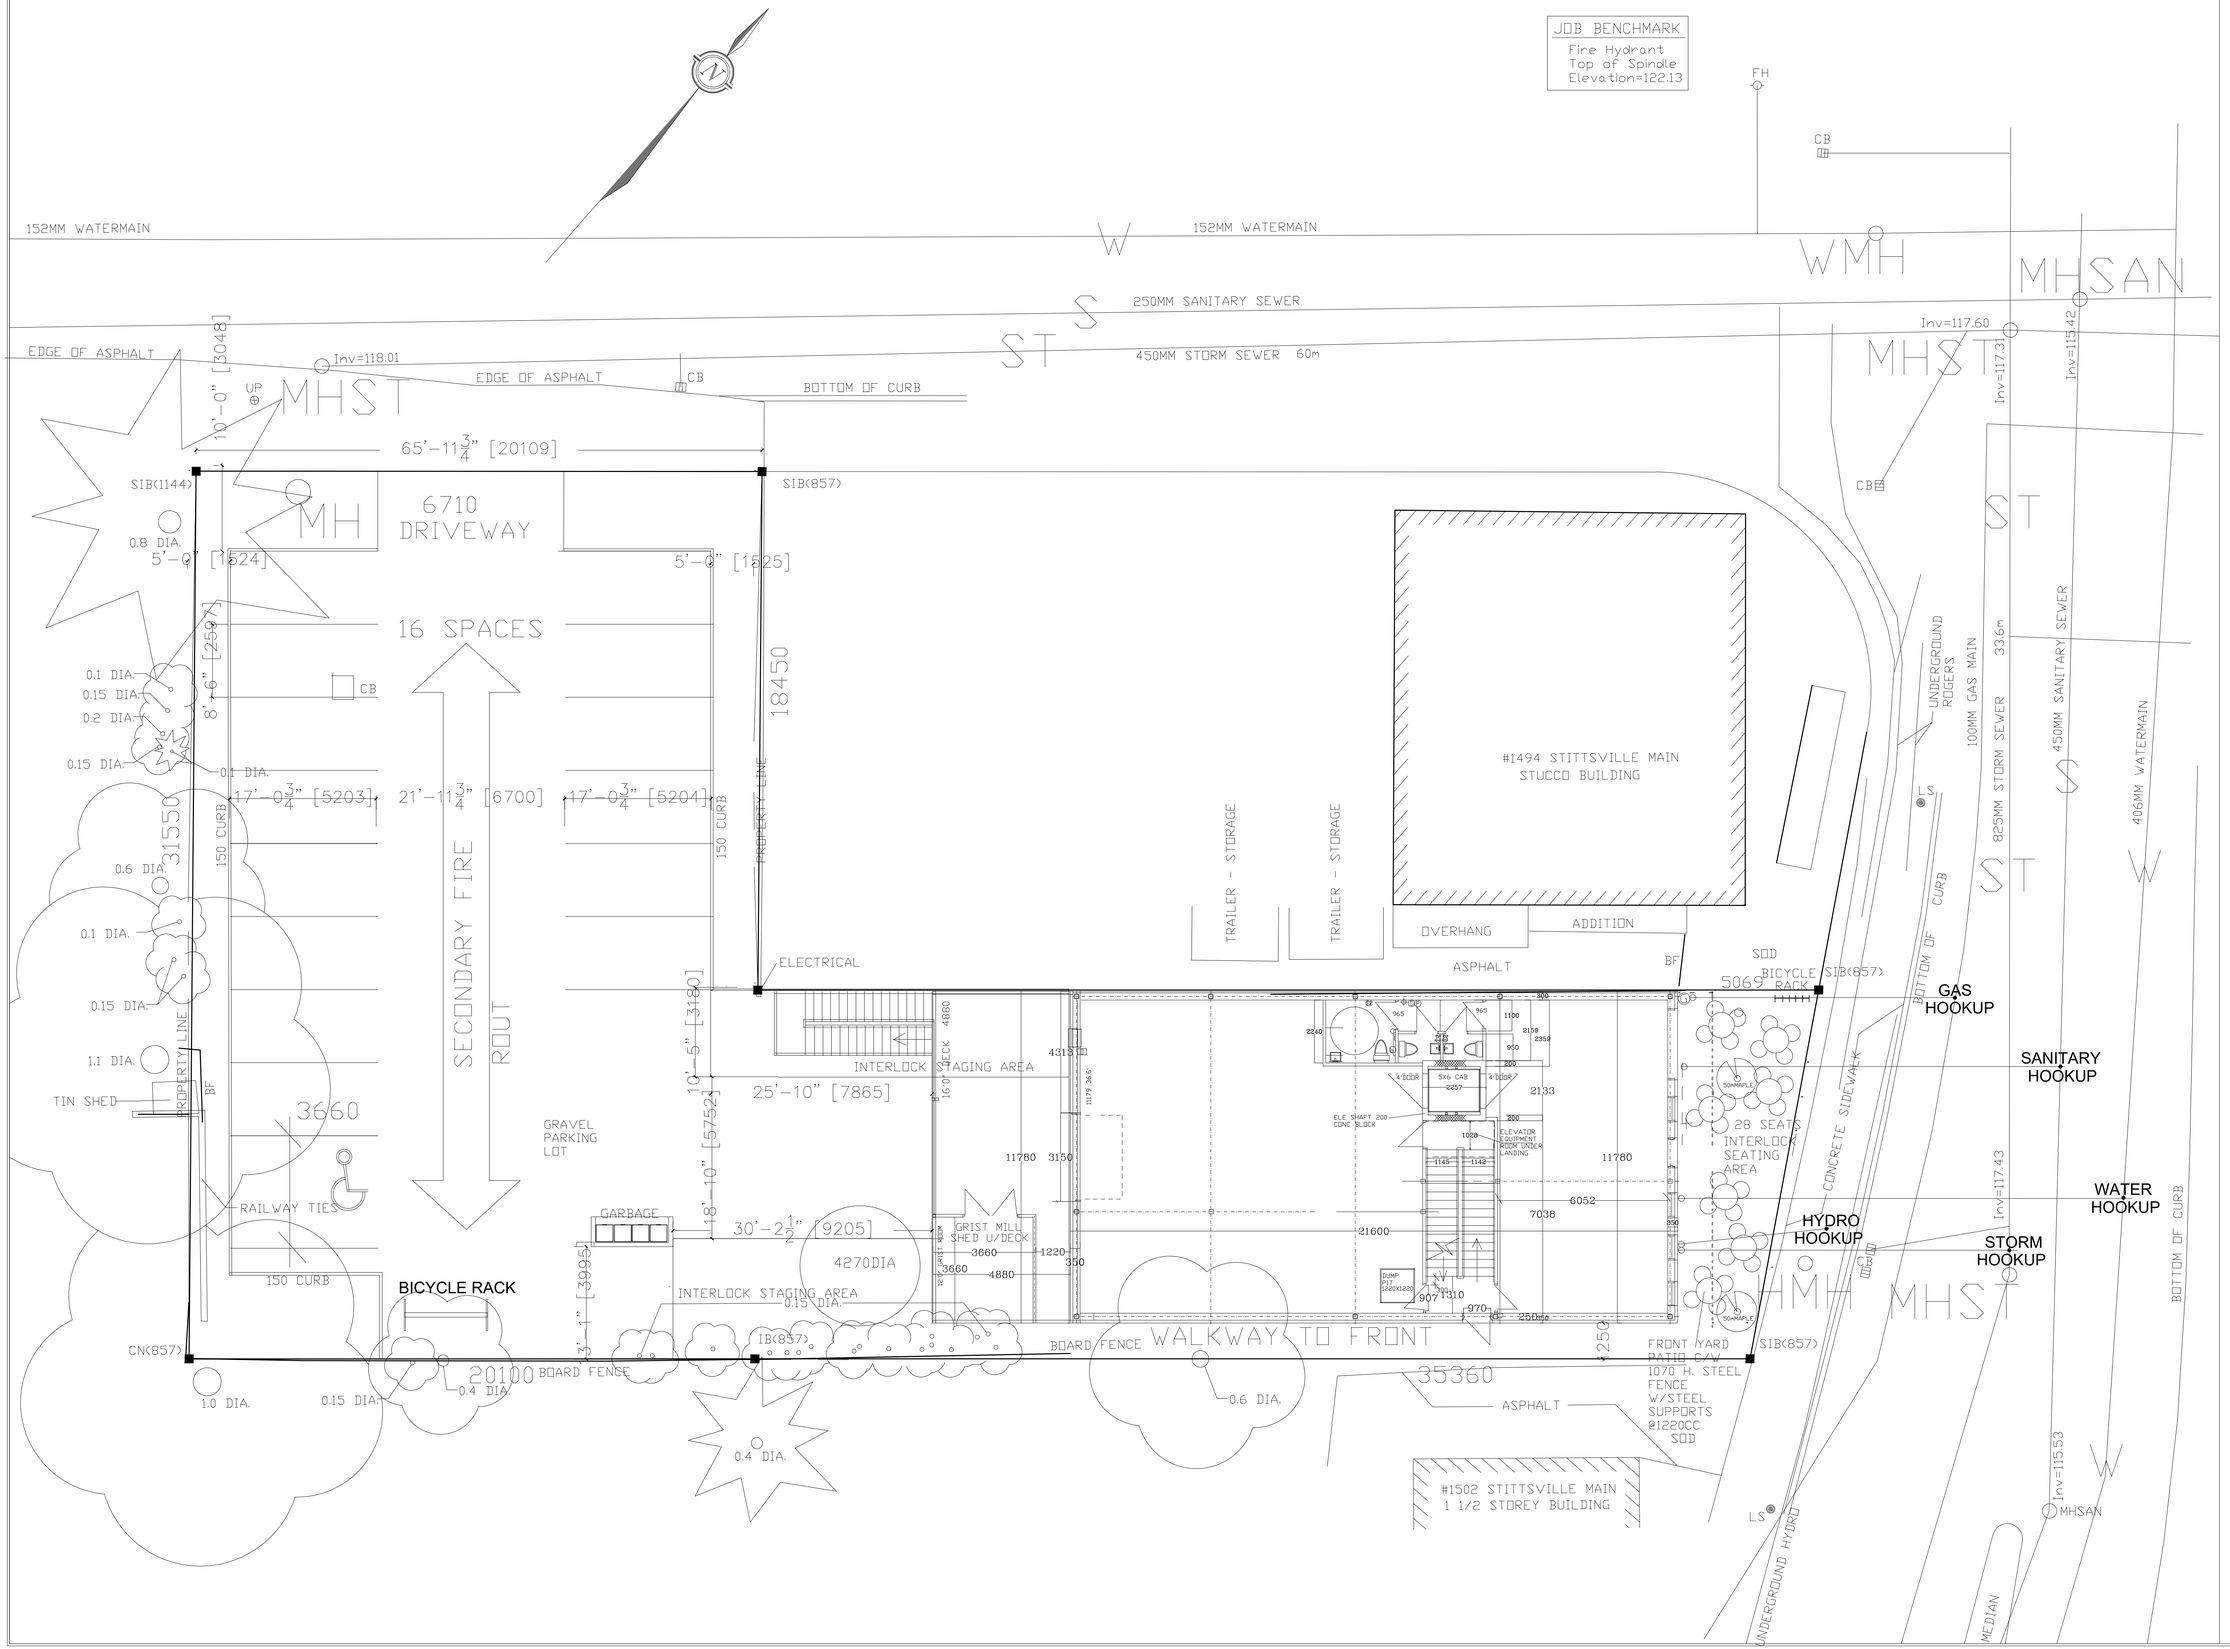

	REVISIONS	
4	FILE NUMBERS ENTERED	SEPT 15, 22
3	TREE INFO, PARKING LOT	JUNE 31, 22
2	ADDITIONAL INFO ZONING	JULY 08, 21
	PARKING ADJUSTMENT	
no.	description	date

These plans remain the property of the designer and may be used only for the purpose for which they were issued; contractors shall check and verify all dimensions on the job site and report any errors or omisions to the designer before work continues or the contractor will be held responsible
Each contractor shall be responsible to ensure that the work is in accordance with the building code. The designer is not responsible for any errors or ommisions if work commences before building permit is issued.

ewald zieger
design consultant
200 scotland pvt. blackburn hamlet
k1b 1e2
613 798 6958 ezjr8000@gmail.com

north

Janczarski P.ENG. Mark DESIGN
CoA#100056247 ; BCIN#32559
30 SAI CRT. OTTAWA ON. K1G 5N6
Tel: (613) 799 4962 E: marek.jan@rogers.com

The undersigned has reviewed and taken responsibility for this design, and has the qualifications and meets the requirements set out in the Ontario Building Code.

NAME		BCIN
MARK JANCZARSKI, P. ENG.		32559
MARK JANCZARSKI, P. ENG.	SIGNATURE	20021

title

PROPOSED NEW BUILDING
DUNROBIN DISTILLERIES LTD
1498 STITTSVILLE MAINSTREET

SITE PLAN

date	NOV. 08, 2021	R4
scale	1 : 100	
designer	MJ	
co ordinator		job no.
drawn by	ez.jr. b.arch.	dwg.no.
approved	date	A2

Not for construction until signed by client.

D07-12-22-0035_UD

#18651