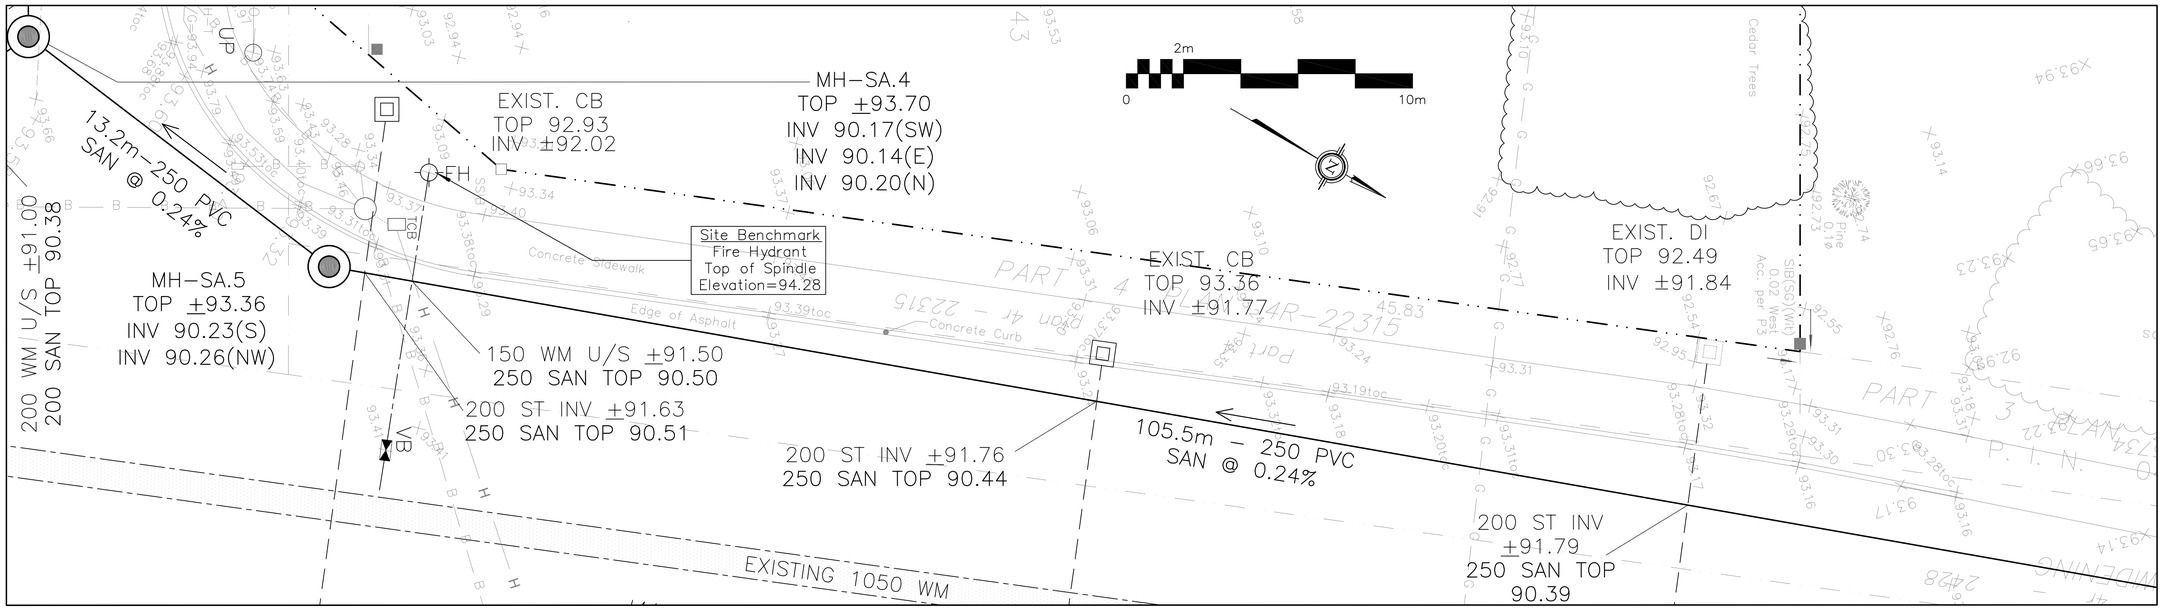

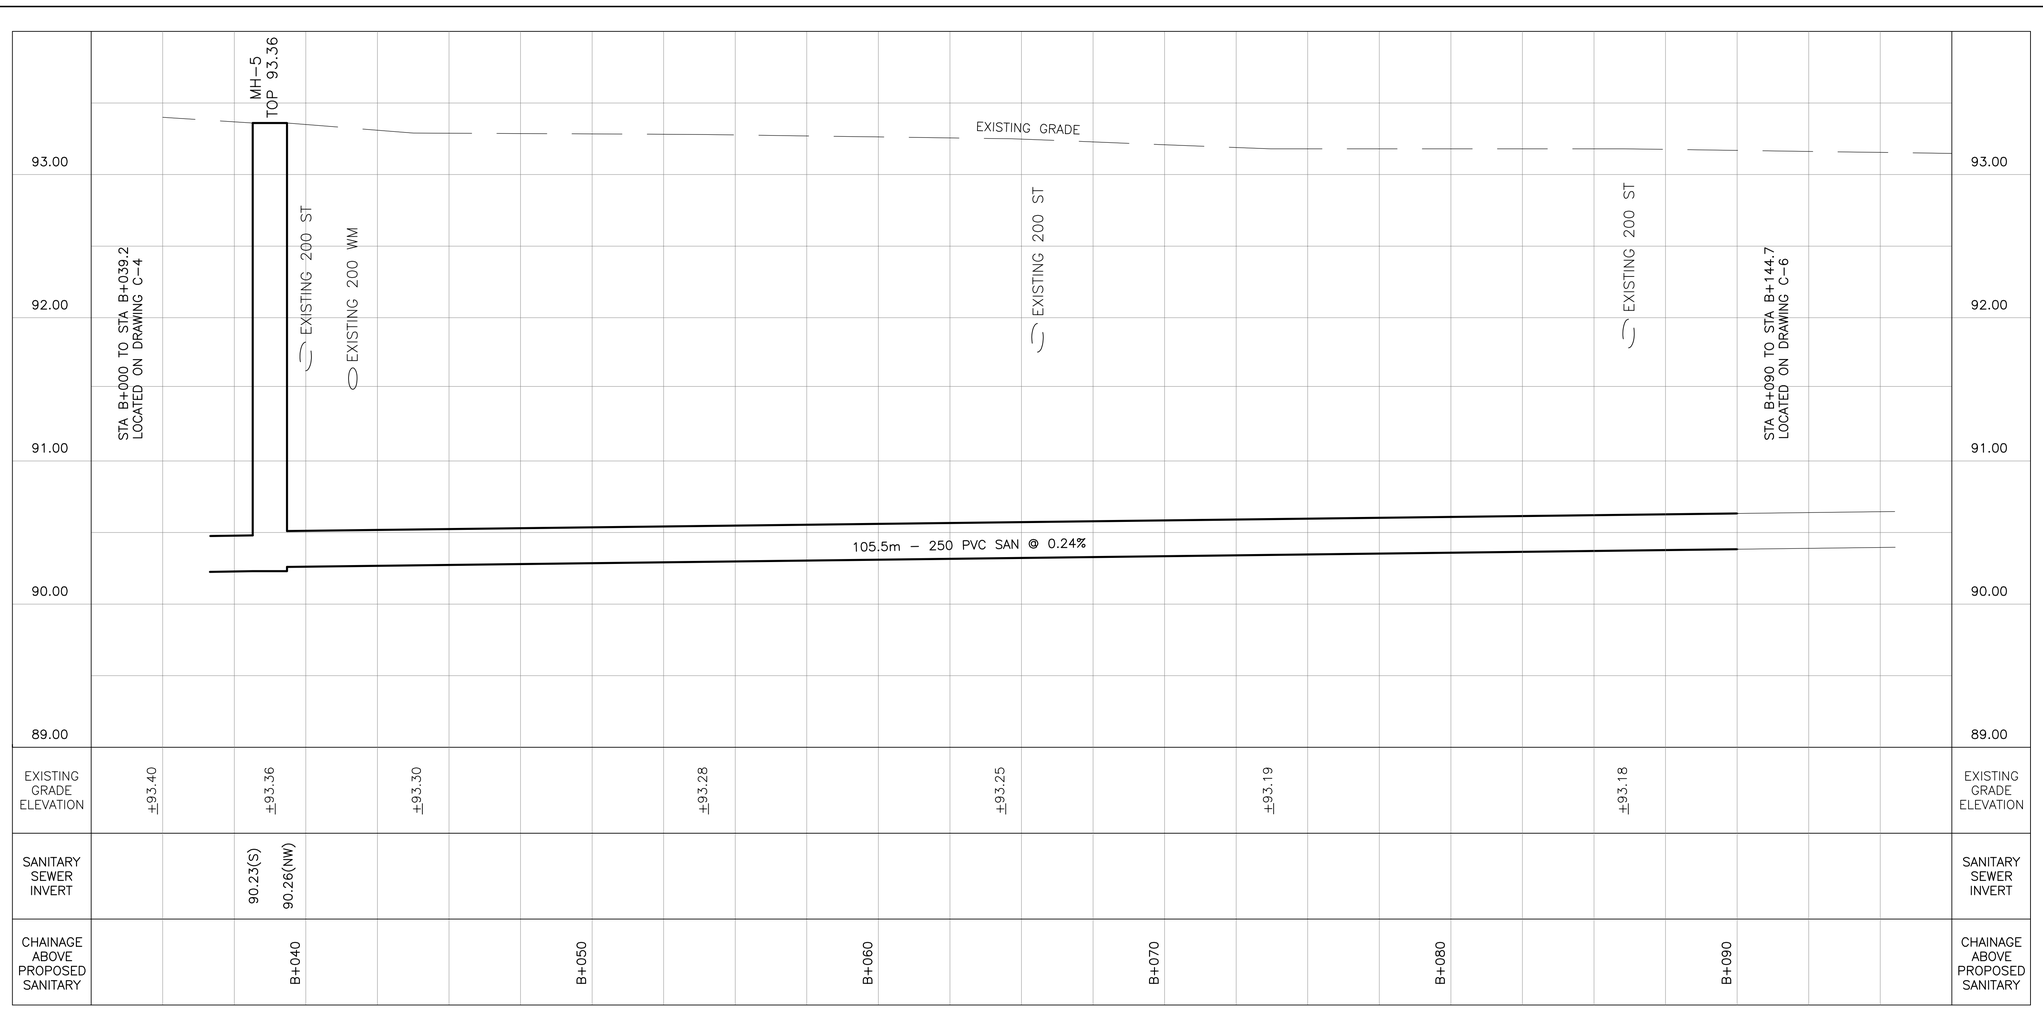

CB	CATCH-BASIN
MH	STORM MANHOLE
CB/MH	CATCH BASIN/MANHOLE
MH	SANITARY MANHOLE
VC	VALVE CHAMBER
SPL	SPRINGLINE OF PIPE
INV	INVERT OF PIPE
SAN	SANITARY SEWER
ST	STORM SEWER
WS/WM	WATER SERVICE/WATERMAIN
CS	CURB STOP & STANDPOST
VB	VALVE & VALVE BOX
FH	FIRE HYDRANT
×99.99	EXISTING GRADE ELEVATION
	OVER HEAD WIRE
	HYDRO
B	BELL TELEPHONE
	CABLE
G	GAS
T	TRAFFIC
	PROPERTY LINE

KEY PLAN

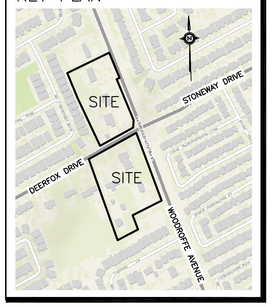

No.	DATE	REVISION
3	MAR 17-22	RE-ISSUED TO CITY FOR APPROVAL
2	DEC 21-21	ISSUED TO CITY FOR APPROVAL
1	SEP 28-21	PRELIMINARY

D. B. GRAY ENGINEERING INC.
Stormwater Management - Grading & Drainage - Storm & Sanitary Sewers - Watermains
700 Long Point Circle 613-425-8044
Ottawa, Ontario d.gray@dbgrayengineering.com

Project
MUNICIPAL SANITARY SEWER EXTENSION
CROSSING WOODROFFE AVE
WEST FROM STONEWAY DR
NORTH ON WOODROFFE AVE &
WEST ON DEERFOX DR
OTTAWA, ONTARIO

Drawing Title
PLAN AND PROFILE
STA B+039.2 TO A 0+090

Engineer's Seal
LICENSED PROFESSIONAL ENGINEER
D.B. GRAY
17016502
MAR 17-22
PROVINCE OF ONTARIO
NOT VALID UNLESS SIGNED & DATED

Drawn	D.B.G
Hor. Scale	1:100
Vert. Scale	1:20
Date	OCT 1-21
Job No.	20055

Drawing No.
C-5
of 9