TITLEBLOCK 24x36 VERT ENG 3.0

ANDREW MCCREIGHT
MANAGER (A), DEVELOPMENT REVIEW CENTRAL
PLANNING, REAL ESTATE & ECONOMIC DEVELOPMENT
DEPARTMENT, CITY OF OTTAWA

APPROVED
By Andrew McCreight at 9:30 am, May 23, 2023

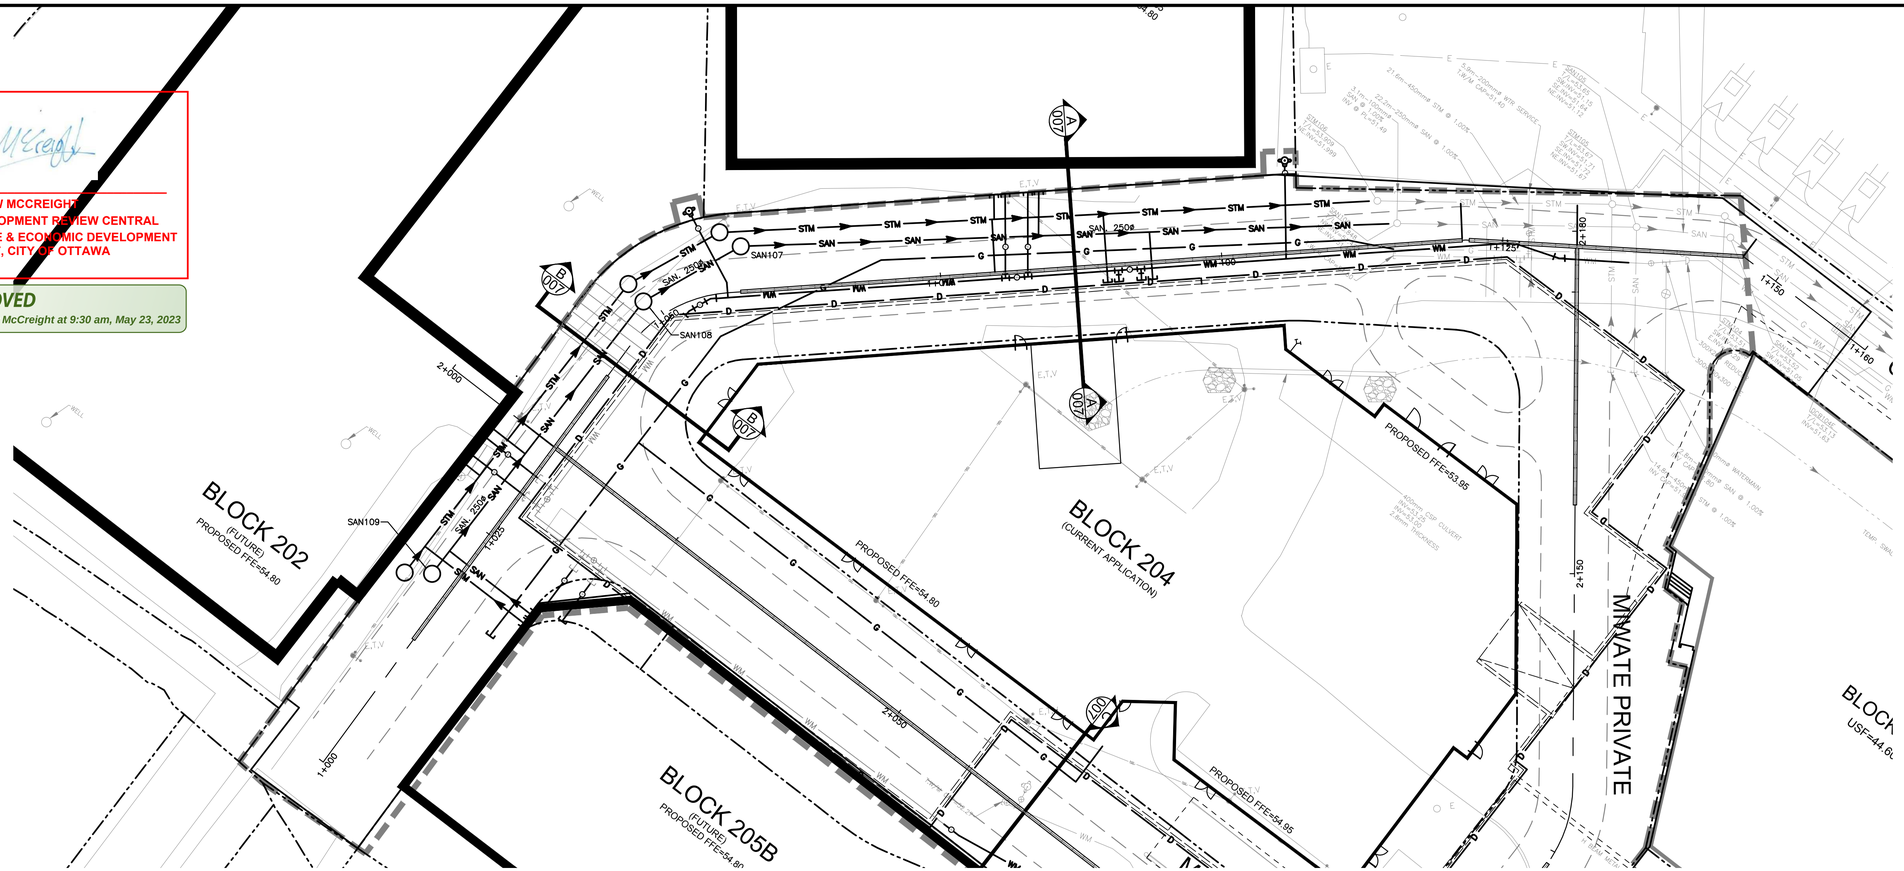

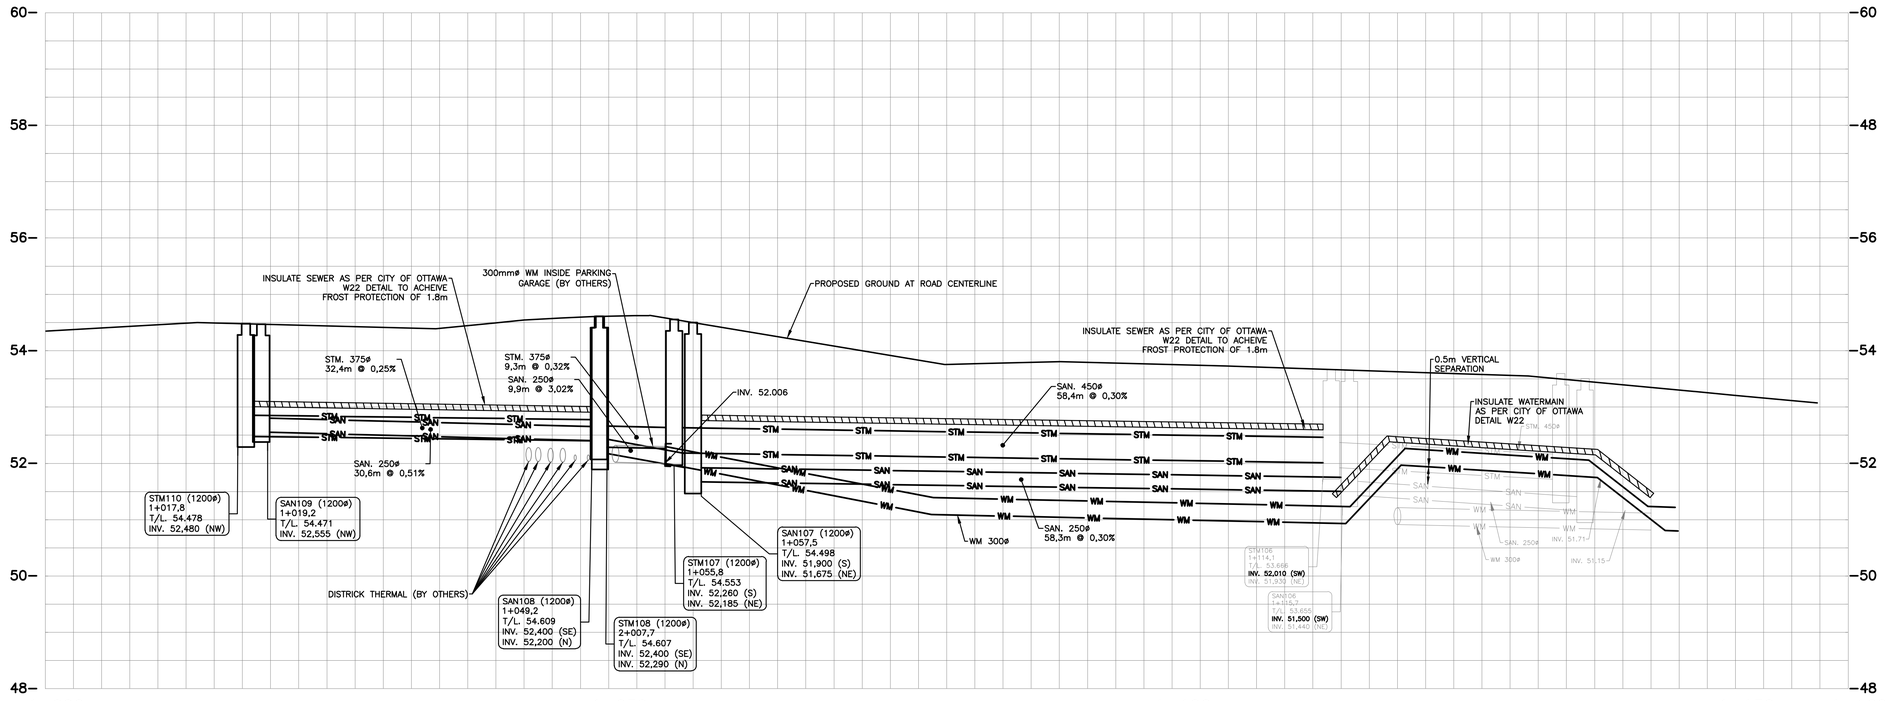

EXISTING / PROPOSED

	EXISTING	PROPOSED
WM	WATERMAIN	WM
SAN	SANITARY SEWER	SAN
STM	STORM SEWER	STM
D	DRAIN	D
G	GAS LINE (APPROX. LOC.)	G
T	UNDERGROUND TELEPHONE (APPROX. LOC.)	
CA	UNDERGROUND TAFFIC CABLE (APPROX. LOC.)	
X X	FENCE	
E	UNDERGROUND ELECTRICITY (APPROX. LOC.)	
	OVERHEAD WIRES	
	LOT LINE	
	RIGHT-OF-WAY LIMITS	
	EASEMENT	
	TOP OF SLOPE	
	DITCH CENTER	
	BOTTOM OF SLOPE	
	CATCHBASIN	
	MANHOLE/CATCHBASIN	
	MANHOLE	
	FIRE HYDRANT	
	VALVE	
	REDUCER	
	TEE	
	VALVE CHAMBER	
	PRIVATE UTILITIES (WATERMAIN)	
	NATURAL GAS VALVE	
	TRENCH DRAIN	
	SIGN	
	STOP SIGN	
	TRAFFIC LIGHT	
	ELECTRICITY POLE	
	TELEPHONE POLE	
	ELECT.-TEL.-STREET LIGHT POLE	
	ELECT.-TEL.-TRANSFORMER POLE	
	PRIVATE STREET LIGHT	
	ELECTICITY MANHOLE	
	TELEPHONE MANHOLE	
	SURVEY STATION	
	WATERMAIN INSULATION	
	UNDERGROUND PARKING GARAGE OUTLINE	
MW21-01	BOREHOLE (LOC. APPROX.)	
	WORK LIMIT	

ABBREVIATIONS

STM	→	STORM
SAN	→	SANITARY
WM	→	WATERMAIN
WTR	→	WATER
INV	→	INVERT
MH	→	MANHOLE
CB	→	CATCHBASIN
T/L	→	TOP OF LID
OBV	→	OBVERT
FFE	→	FINISHED FLOOR ELEVATION
BLDG	→	BUILDING
SERV	→	SERVICE

1:250 (0 2.5 5 10 15m)

No.	Date	Description	By
4	FEB 03, 2023	ISSUED FOR ECA	A.C.
3	NOV 21, 2022	ISSUED FOR SITE PLAN APPLICATION	A.C.
2	AUG. 31, 2022	ISSUED FOR SITE PLAN APPLICATION	A.C.
1	APR. 18, 2022	ISSUED FOR SITE PLAN APPLICATION	A.C.

STAMPS:

LICENSED PROFESSIONAL ENGINEER — 2023-02-03 — J.A. SAUVE 100200100 — PROVINCE OF ONTARIO
LICENSED PROFESSIONAL ENGINEER — 2023-02-03 — A. CHAUMONT 90409194 — PROVINCE OF ONTARIO

DESIGNED BY / APPROVED BY

ENGINEER: CIMA+

CLIENT:
DREAM UNLIMITED
30 ADELAIDE STREET EAST
SUITE 301
TORONTO, ON, M5C 3H1
613-219-2722

ZIBI (Project Address)
310 Miwate Private
OTTAWA, ONTARIO
K1R 0E1

PROJECT NAME:
ZIBI ONTARIO
BLOCK 204
315 PRIVE MIWATE PRIVATE,
CHAUDIERE ISLAND
OTTAWA, ONTARIO

SHEET TITLE:
PLAN AND PROFILE
STA. 1+000 TO 1+145

DISCIPLINE:
CIVIL

DRAFTER: S.C.POGGIOLI	SCALE: H=1:250 V=1:50
DESIGNER: J.SAUVÉ	DATE: 2022/03/14
APPROVER: A.CHAUMONT	APPROVER: A.CHAUMONT
PROJECT No: A000931	DRAWING No: C006A
SHEET No: 8 of 11	

D07-10-22-0071

PRINT DATE: 2023/02/01 / PAPER SIZE: ---
PATH: Z:\cima-C10\OK_Projects\A000931_Zibi_Block 7_Ottawa\400_Drafting\460_Civil\C6.5_Servicing.dwg / LAYOUT: C006A