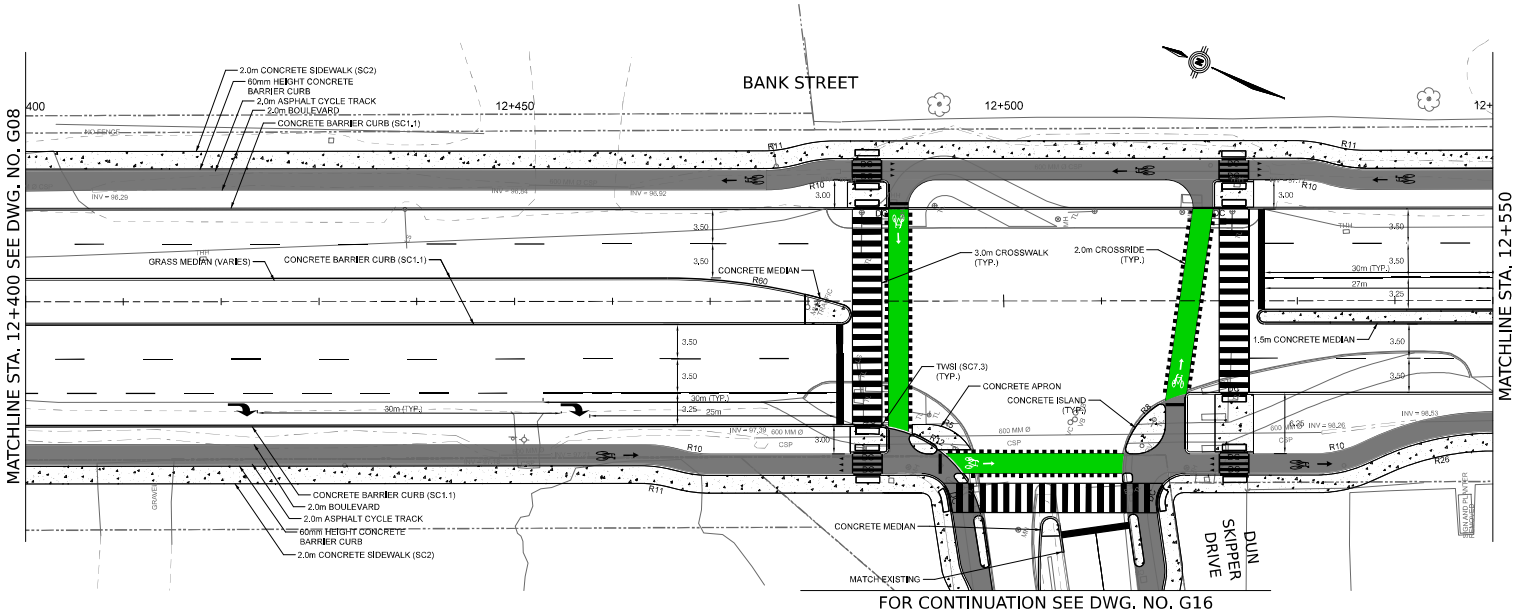

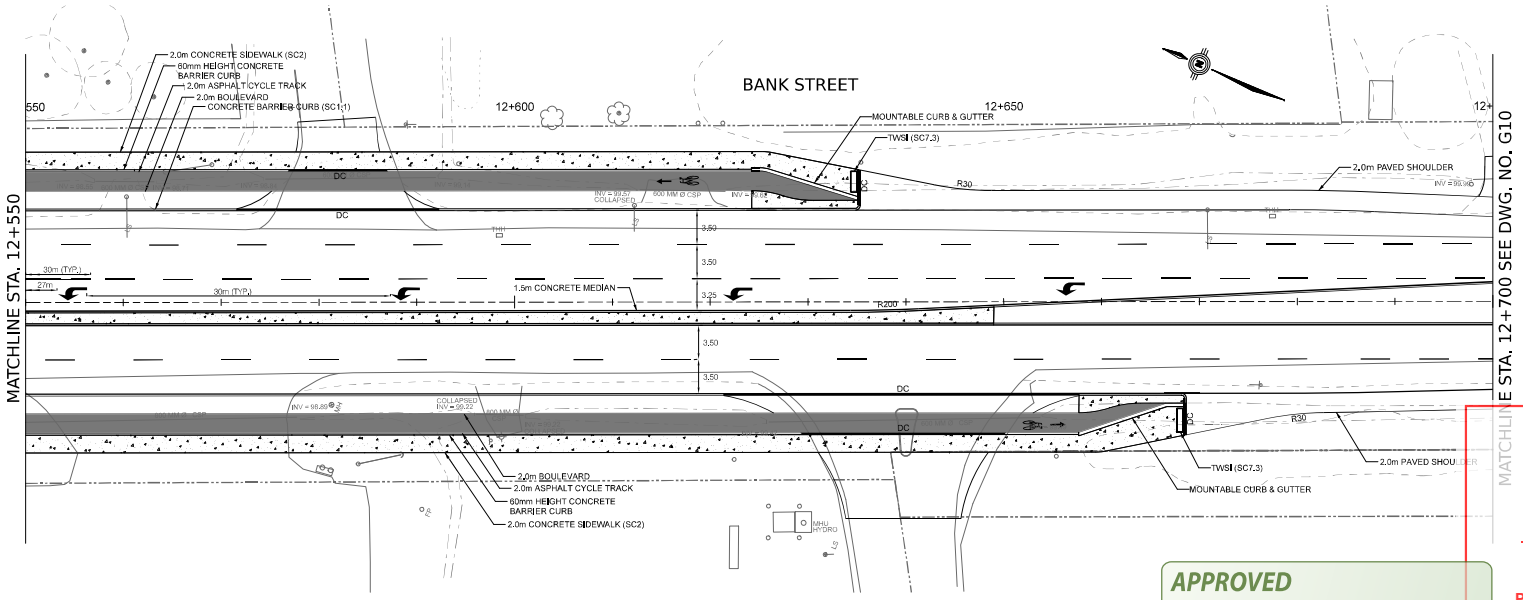

BANK STREET WIDENING AND RECONSTRUCTION

GEOMETRY & GENERAL LAYOUT
BANK STREET
STA. 12+400 TO STA. 12+700

C. Dudos, P.Eng., Acting Director Infrastructure Projects
S. Gallagher, P.Eng., PMP Senior Engineer Infrastructure Projects

Robinson Consultants

Ottawa

Contract No. CP-000564	Dwg. No. G09
Sheet	of
Asset No.	
Asset Group	
Des. J.S.	Chk'd. R.C.
Dwn. J.S.	Chk'd. J.K.
Utility Circ. No.	Index No.
Const. Inspector	
Scale: HORIZONTAL 0m 5 10	

NOTE: The location of utilities is approximate only, the exact location should be determined by consulting the municipal authorities and utility companies concerned. The contractor shall prove the location of utilities and shall be responsible for adequate protection from damage.

REVISIONS

No.	Description	By	Date (dd/mm/yy)
1.	ISSUED FOR PRELIMINARY DESIGN	R.C.	10/02/2023

NOT FOR CONSTRUCTION

APPROVED
By Lily Xu at 12:07 pm, Mar 02, 2023

LILY XU, MCIP, RPP
MANAGER, DEVELOPMENT REVIEW SOUTH
PLANNING, INFRASTRUCTURE & ECONOMIC DEVELOPMENT DEPARTMENT, CITY OF OTTAWA

21061-Prelim.dgn 2023-02-10 4:01:21 PM