TANYA FARLINGER
9 SADDLEHORN CRESCENT
KANATA, ONTARIO K2M 1W9
613-282-9882
tanya@exhalo.ca

GWildman

GERALDINE WILDMAN
MANAGER, DEVELOPMENT REVIEW SOUTH
PLANNING, DEVELOPMENT AND BUILDING SERVICES
DEPARTMENT, CITY OF OTTAWA

APPROVED
By Geraldine Wildman at 4:41 pm, Oct 17, 2025

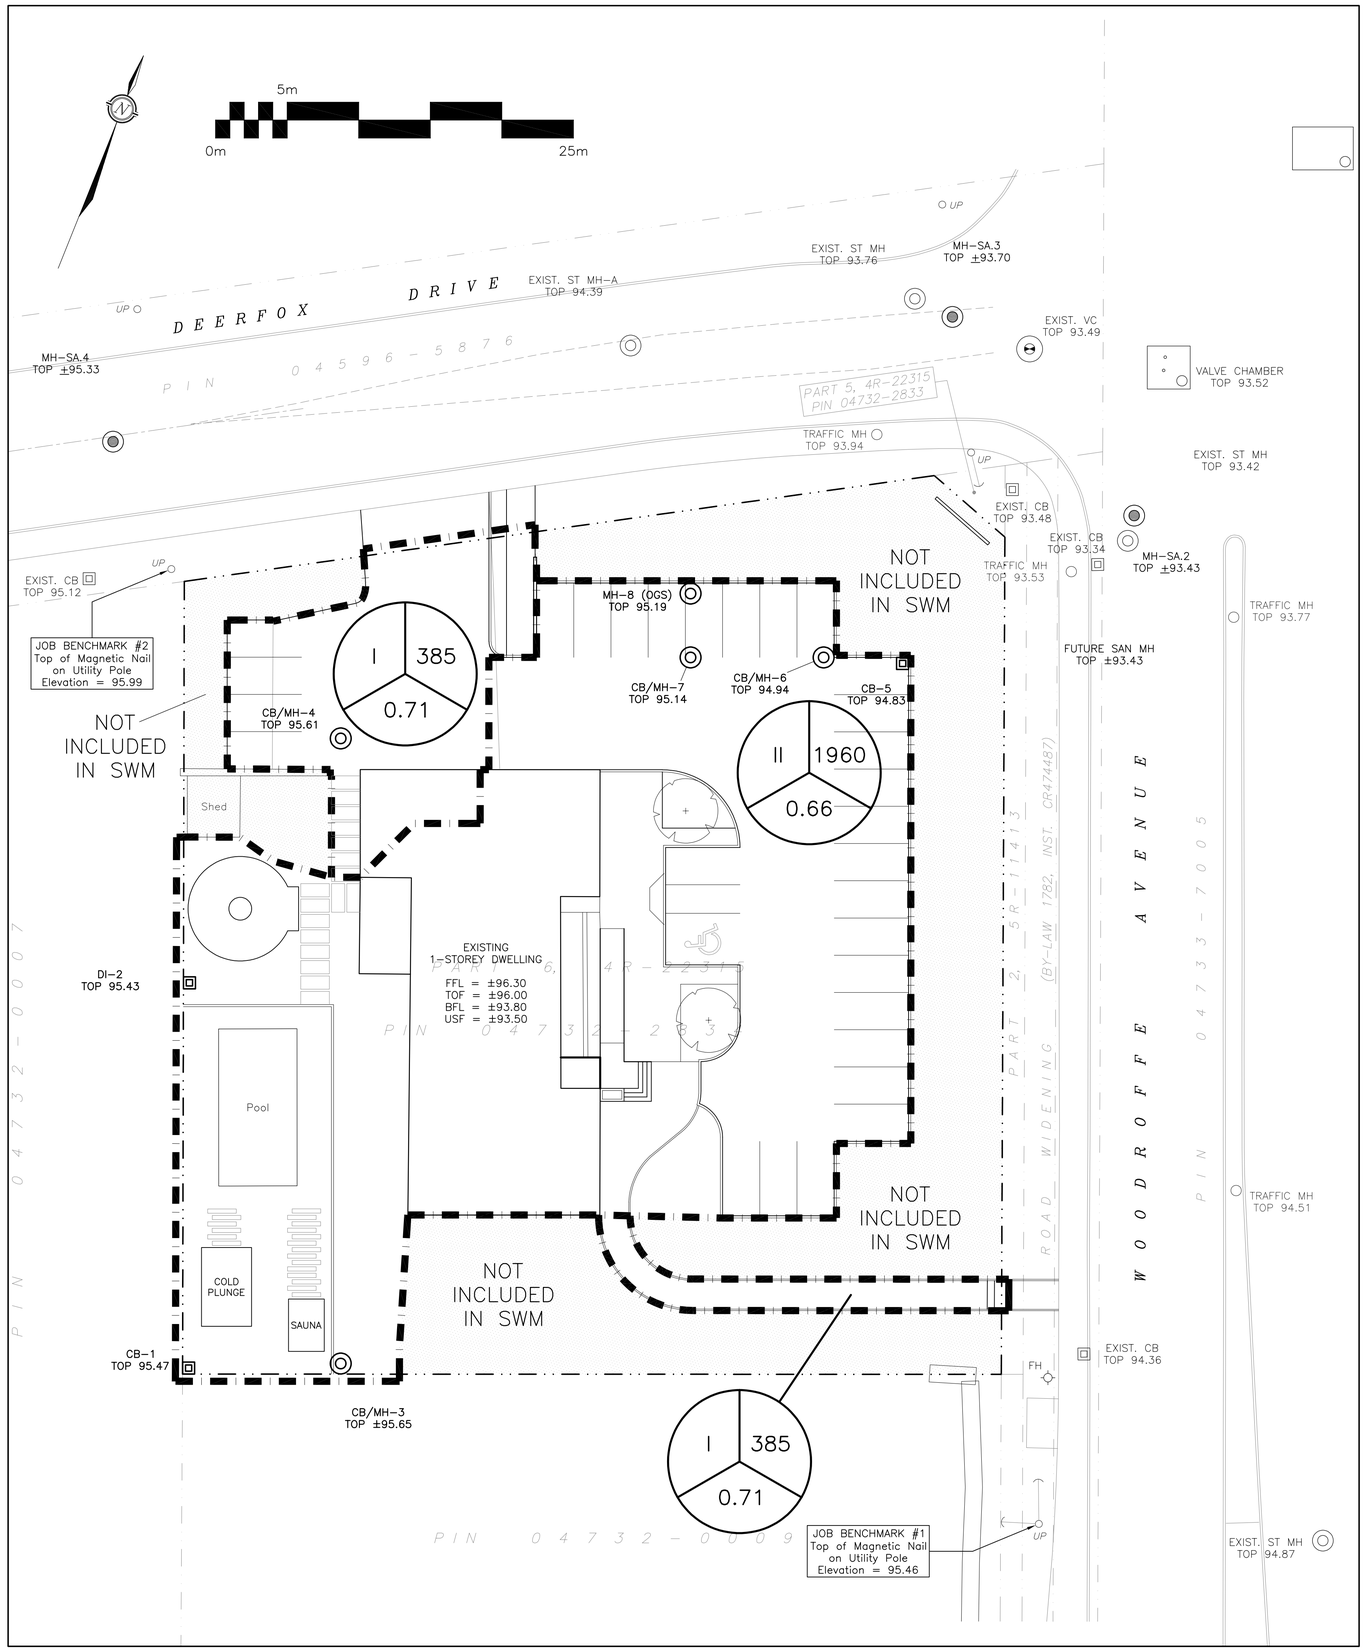

LEGEND

DRAINAGE AREA — AREA (sq.m)
X — XXX
0.XX
5 YEAR RUNOFF COEFFICIENT

KEY PLAN

No.	DATE	REVISION
4	NOV 17-22	RE-ISSUED FOR APPROVAL
3	SEP 12-22	RE-ISSUED FOR APPROVAL
2	JUN 2-22	ISSUED FOR APPROVAL
1	MAY 16-22	ISSUED FOR COORDINATION

D. B. GRAY ENGINEERING INC.
Stormwater Management - Grading & Drainage - Storm & Sanitary Sewers - Watermains
700 Long Point Circle 613-425-8044
Ottawa, Ontario d.gray@dbgrayengineering.com

Project
EXHALO SPA
3150 WOODROFFE AVENUE
OTTAWA, ONTARIO

Drawing Title
POST-DEVELOPMENT DRAINAGE PLAN

Engineer's Seal
LICENSED PROFESSIONAL ENGINEER
D.B. GRAY
17016502
NOV 17-22
PROVINCE OF ONTARIO
NOT VALID UNLESS SIGNED & DATED

Drawn	D.B.G
H. Scale	1:200
V. Scale	
Date	MAR 21-22
Job No.	22017

Drawing No.
C-7
of 7

D07-12-22-0101

#18785