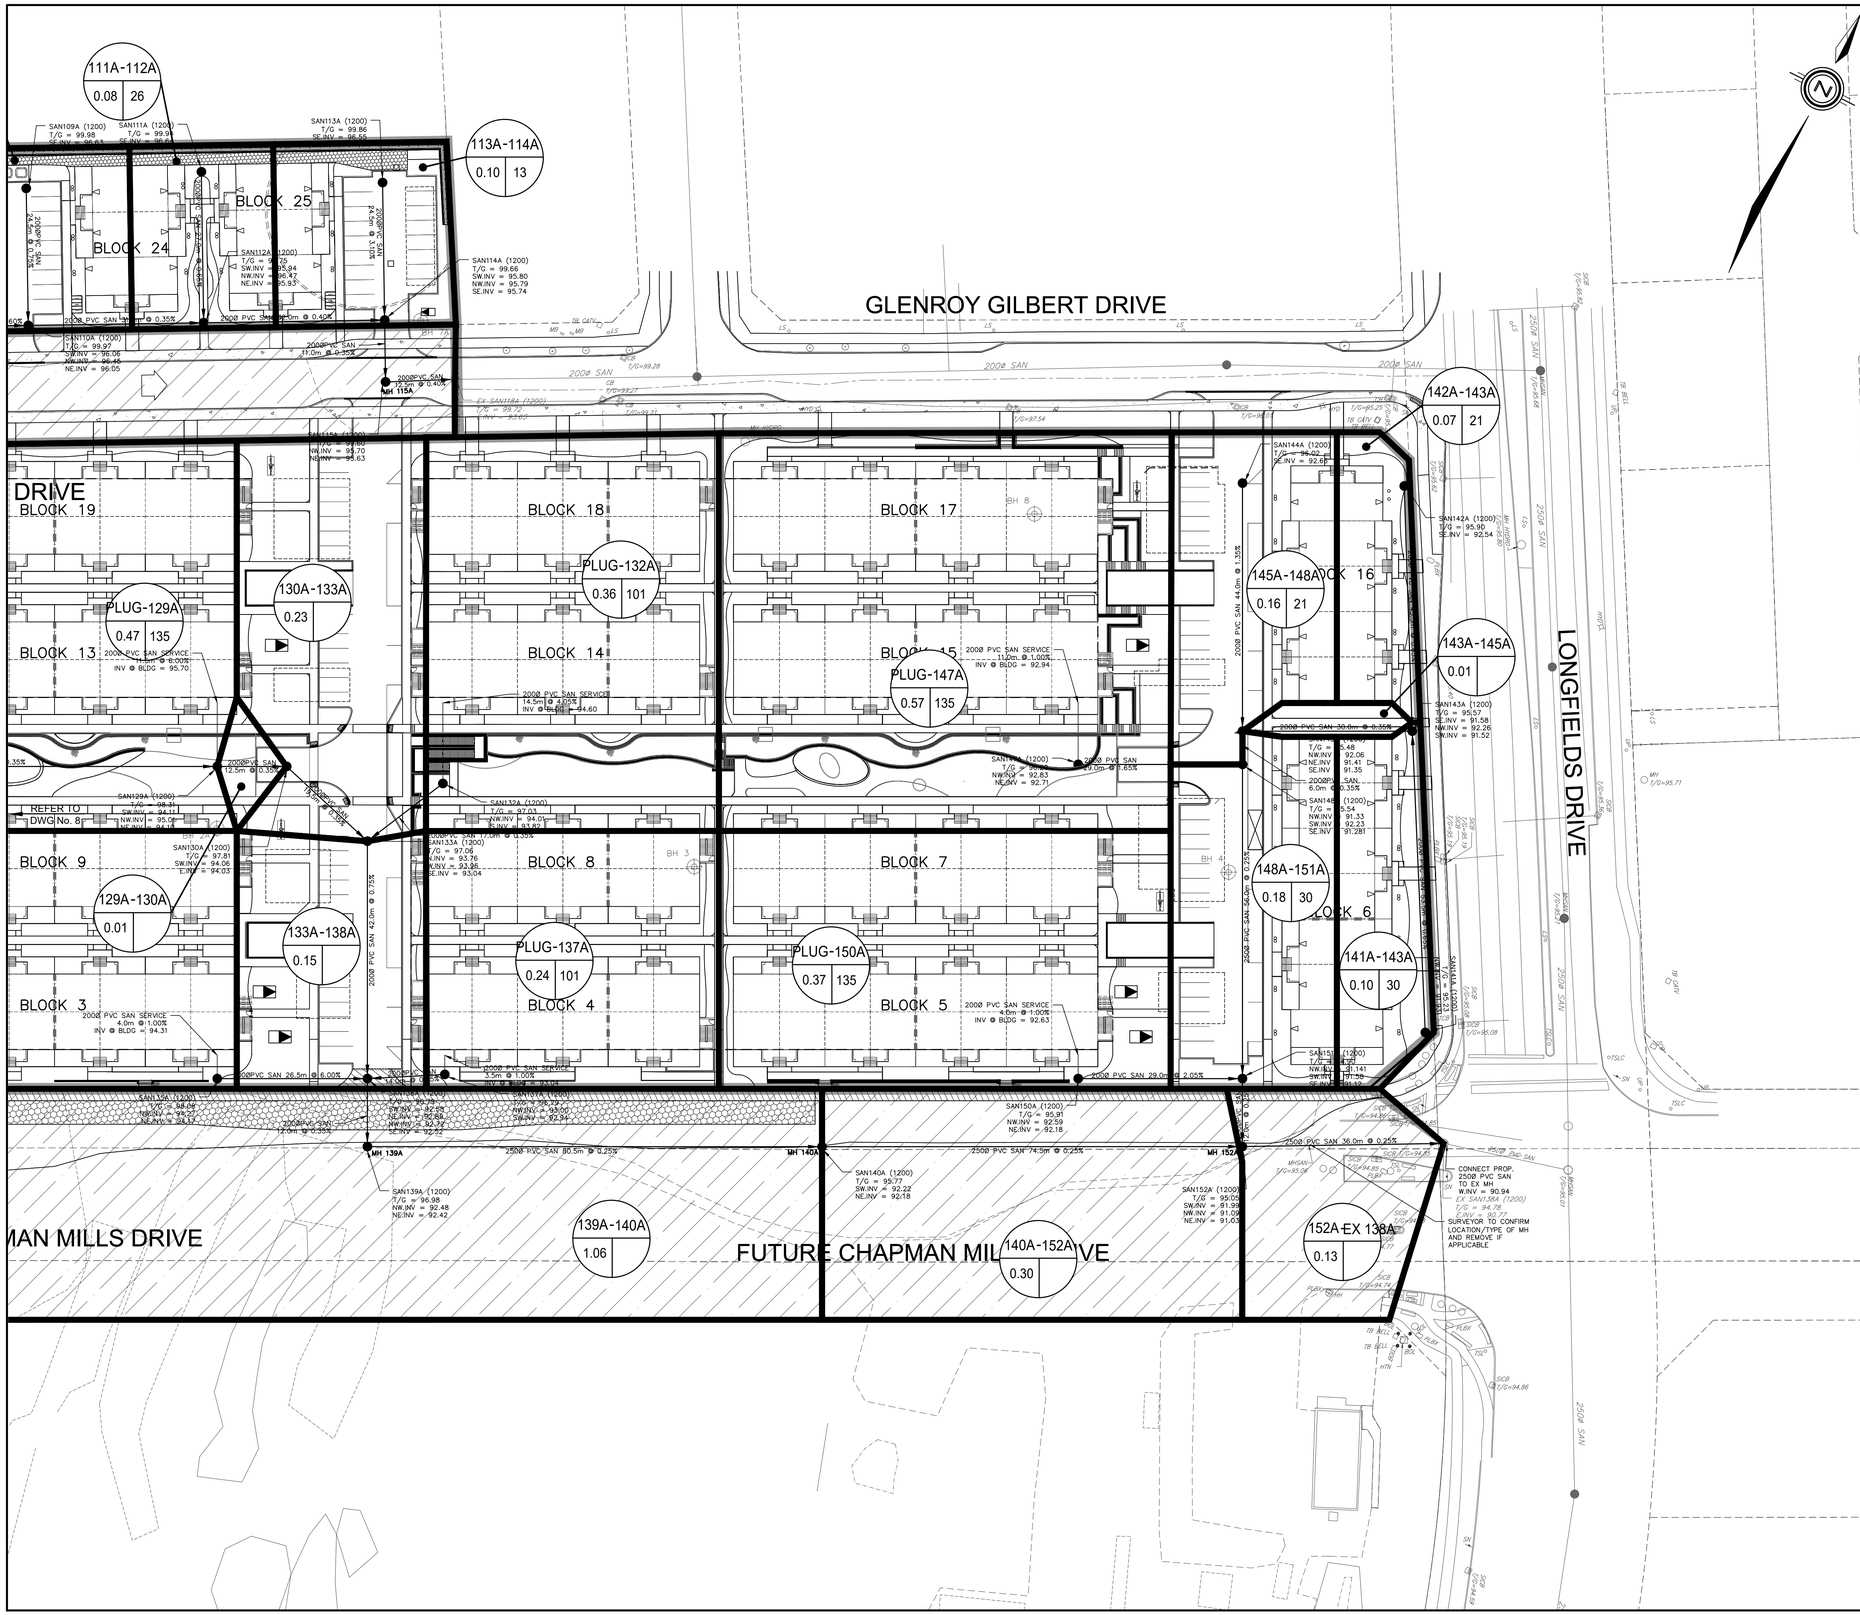

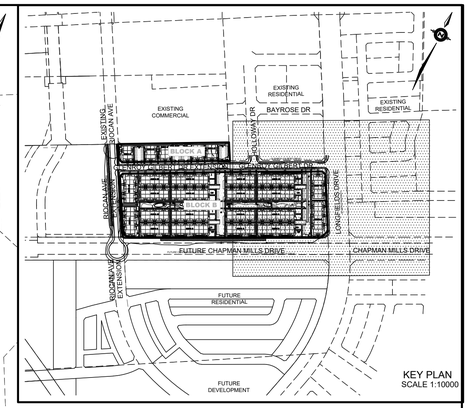

KEY PLAN
SCALE 1:10000

LEGEND

SANITARY DRAINAGE BOUNDARY
SANITARY SUB-DRAINAGE BOUNDARY
SANITARY DRAINAGE BOUNDARY (OTHER PHASES)
UPSTREAM MH TO DOWNSTREAM MH — 43A - 44A
AREA IN HECTARES — 0.78 61
POPULATION
UPSTREAM MH TO DOWNSTREAM MH — 43A-44A
AREA IN OTHER PHASES IN HECTARES — 0.78 61
POPULATION
EXTERNAL AREA IN HECTARES — A=53.63
EXTERNAL POPULATION — 107 POP=5739
DENSITY (PERSONS/HECTARE)
EXTERNAL LAND USE — RESIDENTIAL
MAINTENANCE HOLE — MH202A
CAP

NOT FOR CONSTRUCTION

No.	BY	DATE	DESCRIPTION
7	S.L.M.	24-02-09	5TH SUBMISSION
6	S.L.M.	23-10-06	4TH SUBMISSION
5	S.L.M.	23-09-22	ISSUED FOR TENDER
4	S.L.M.	23-09-06	ISSUED FOR TENDER

TOPOGRAPHIC INFORMATION
TOPOGRAPHIC INFORMATION PROVIDED BY STANTEC GEOMATICS LTD., PROJECT No. 161614291-111, DATED MARCH 1, 2022

SITE PLAN INFORMATION
SITE PLAN PROVIDED BY SRN ARCHITECTS LTD., PROJECT No. S21001, DATED DECEMBER 14, 2023

LEGAL INFORMATION
CALCULATED DRAFT PLAN PROVIDED BY STANTEC GEOMATICS LTD., PROJECT No. 161614291-131, DATED AUGUST 9, 2023

BENCH MARK
ELEVATIONS ARE REFERRED TO THE CANADIAN GEODETIC VERTICAL DATUM (CGVD-1928:1978) AND ARE DERIVED FROM BENCHMARK MONUMENT No. 196530071*, HAVING A PUBLISHED ELEVATION OF 99.742 METRES

MINTO COMMUNITIES INC.

BARRHAVEN TOWN CENTRE
STAGE 1

DSEL
120 Iber Road Unit 103
Stittsville, Ontario, K2S 1E9
Tel. (613) 836-0856
Fax. (613) 836-7183
www.DSEL.ca

LICENSED PROFESSIONAL ENGINEER
S. L. MERRICK
100186523
2024-02-09
PROVINCE OF ONTARIO

Ottawa
110 Laurier Ave W
Ottawa, Ontario, K1P 1J1
Tel. (613) 580-2400
www.Ottawa.ca

© DSEL

SANITARY DRAINAGE PLAN EAST

DRAWN BY: AM	CHECKED BY: BC	PROJECT No. 15-816	
DESIGNED BY: BC	CHECKED BY: SM		
SCALE: HORIZ. 1:500	0 10 20	SHEET No. 9	

CITY FILE No. D07-12-22-0104
CITY PLAN No. 18822