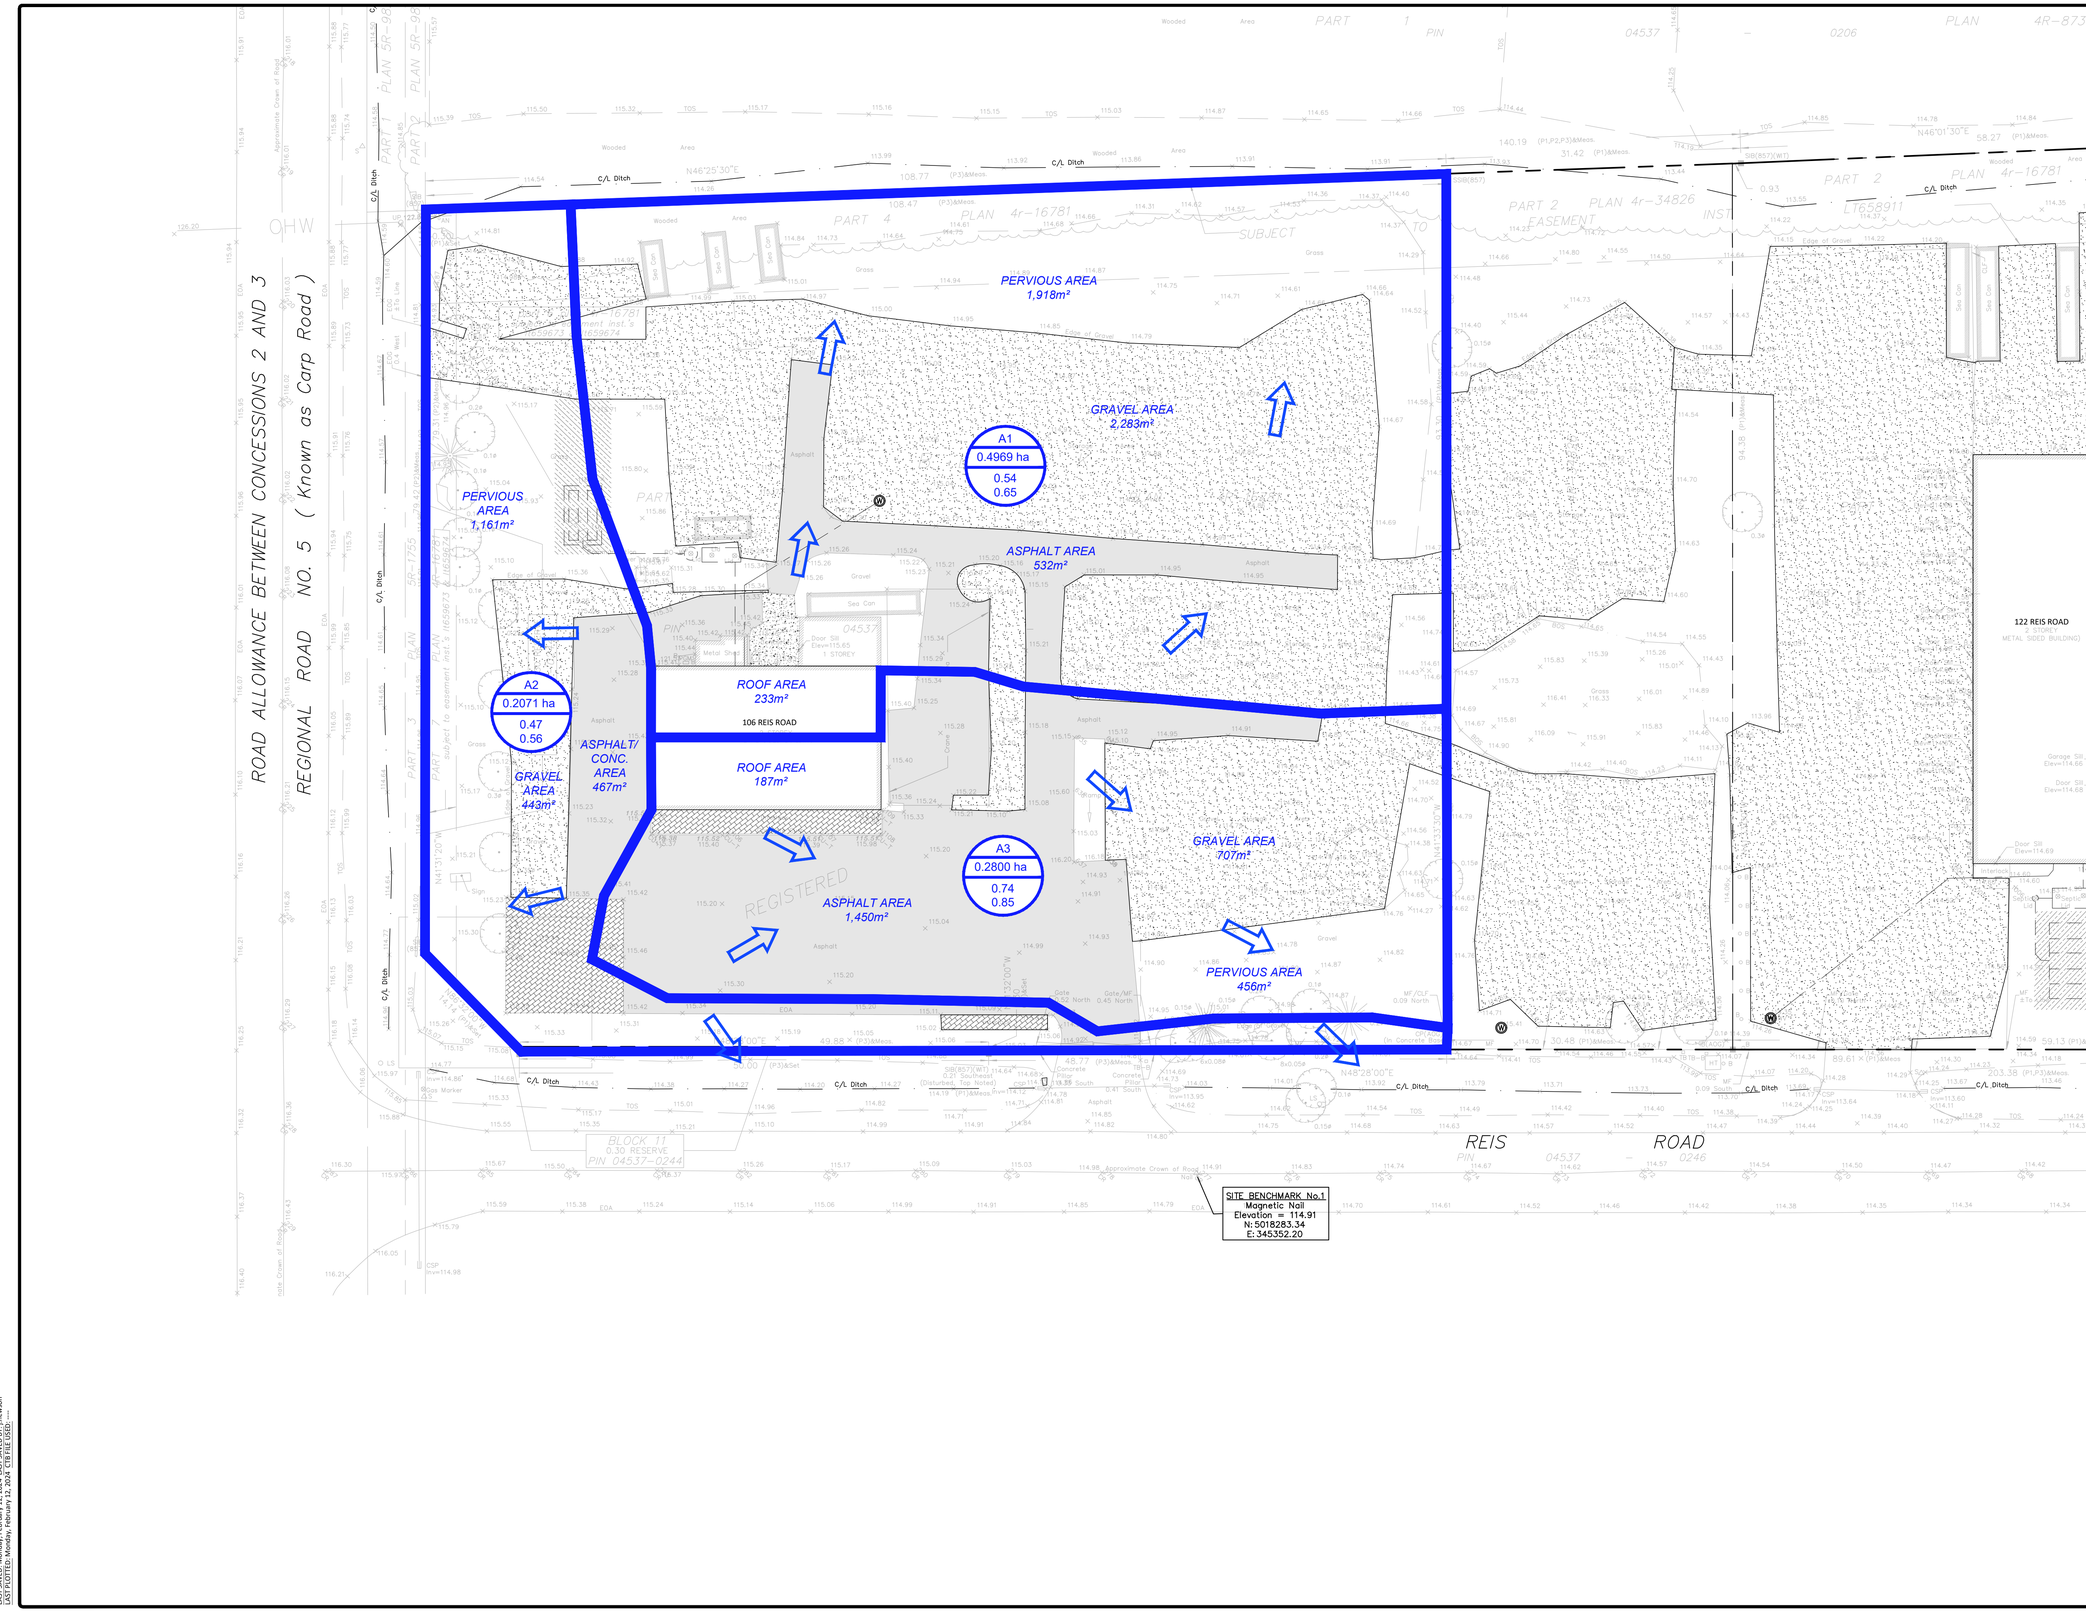

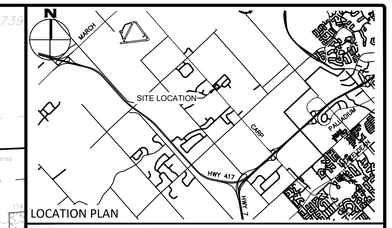

LOCATION PLAN

LEGEND

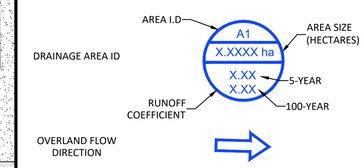

FOR REVIEW ONLY
NOT FOR CONSTRUCTION

No.	Revisions	Date
2	REISSUED FOR SITE PLAN CONTROL AMENDMENT	FEB. 09, 2024
1	ISSUED FOR SITE PLAN CONTROL AMENDMENT	OCT. 13, 2023

Check and verify all dimensions before proceeding with the work — Do not scale drawings

SCALE 1 : 300
0 5 10 15 20 25 30 Metres

McINTOSH PERRY
115 Walgreen Road, RR3, Carp, ON K0A 1L0
Tel: 613-836-2184 Fax: 613-836-3742
www.mcintoshperry.com

Stamp:
LICENSED PROFESSIONAL ENGINEER
J. D. J. HEWSON
100506243
02/12/2024
PROVINCE OF ONTARIO

Client:
GRACE MONUMENTS INC.
106 REID ROAD
CARP, ON K0A 1L0

Project:
SITE PLAN CONTROL AMENDMENT
106 REIS ROAD, CARP, ON K0A 1L0

Drawing Title:
PRE-ACQUISITION (EXISTING) STORMWATER DRAINAGE AREA PLAN

Scale: 1:300	Project Number: CCO-23-3606
Drawn By: J.H.	
Checked By: B.S.C.	Drawing Number: SWM1
Designed By:	

D07-12-22-0118

#XXXXX