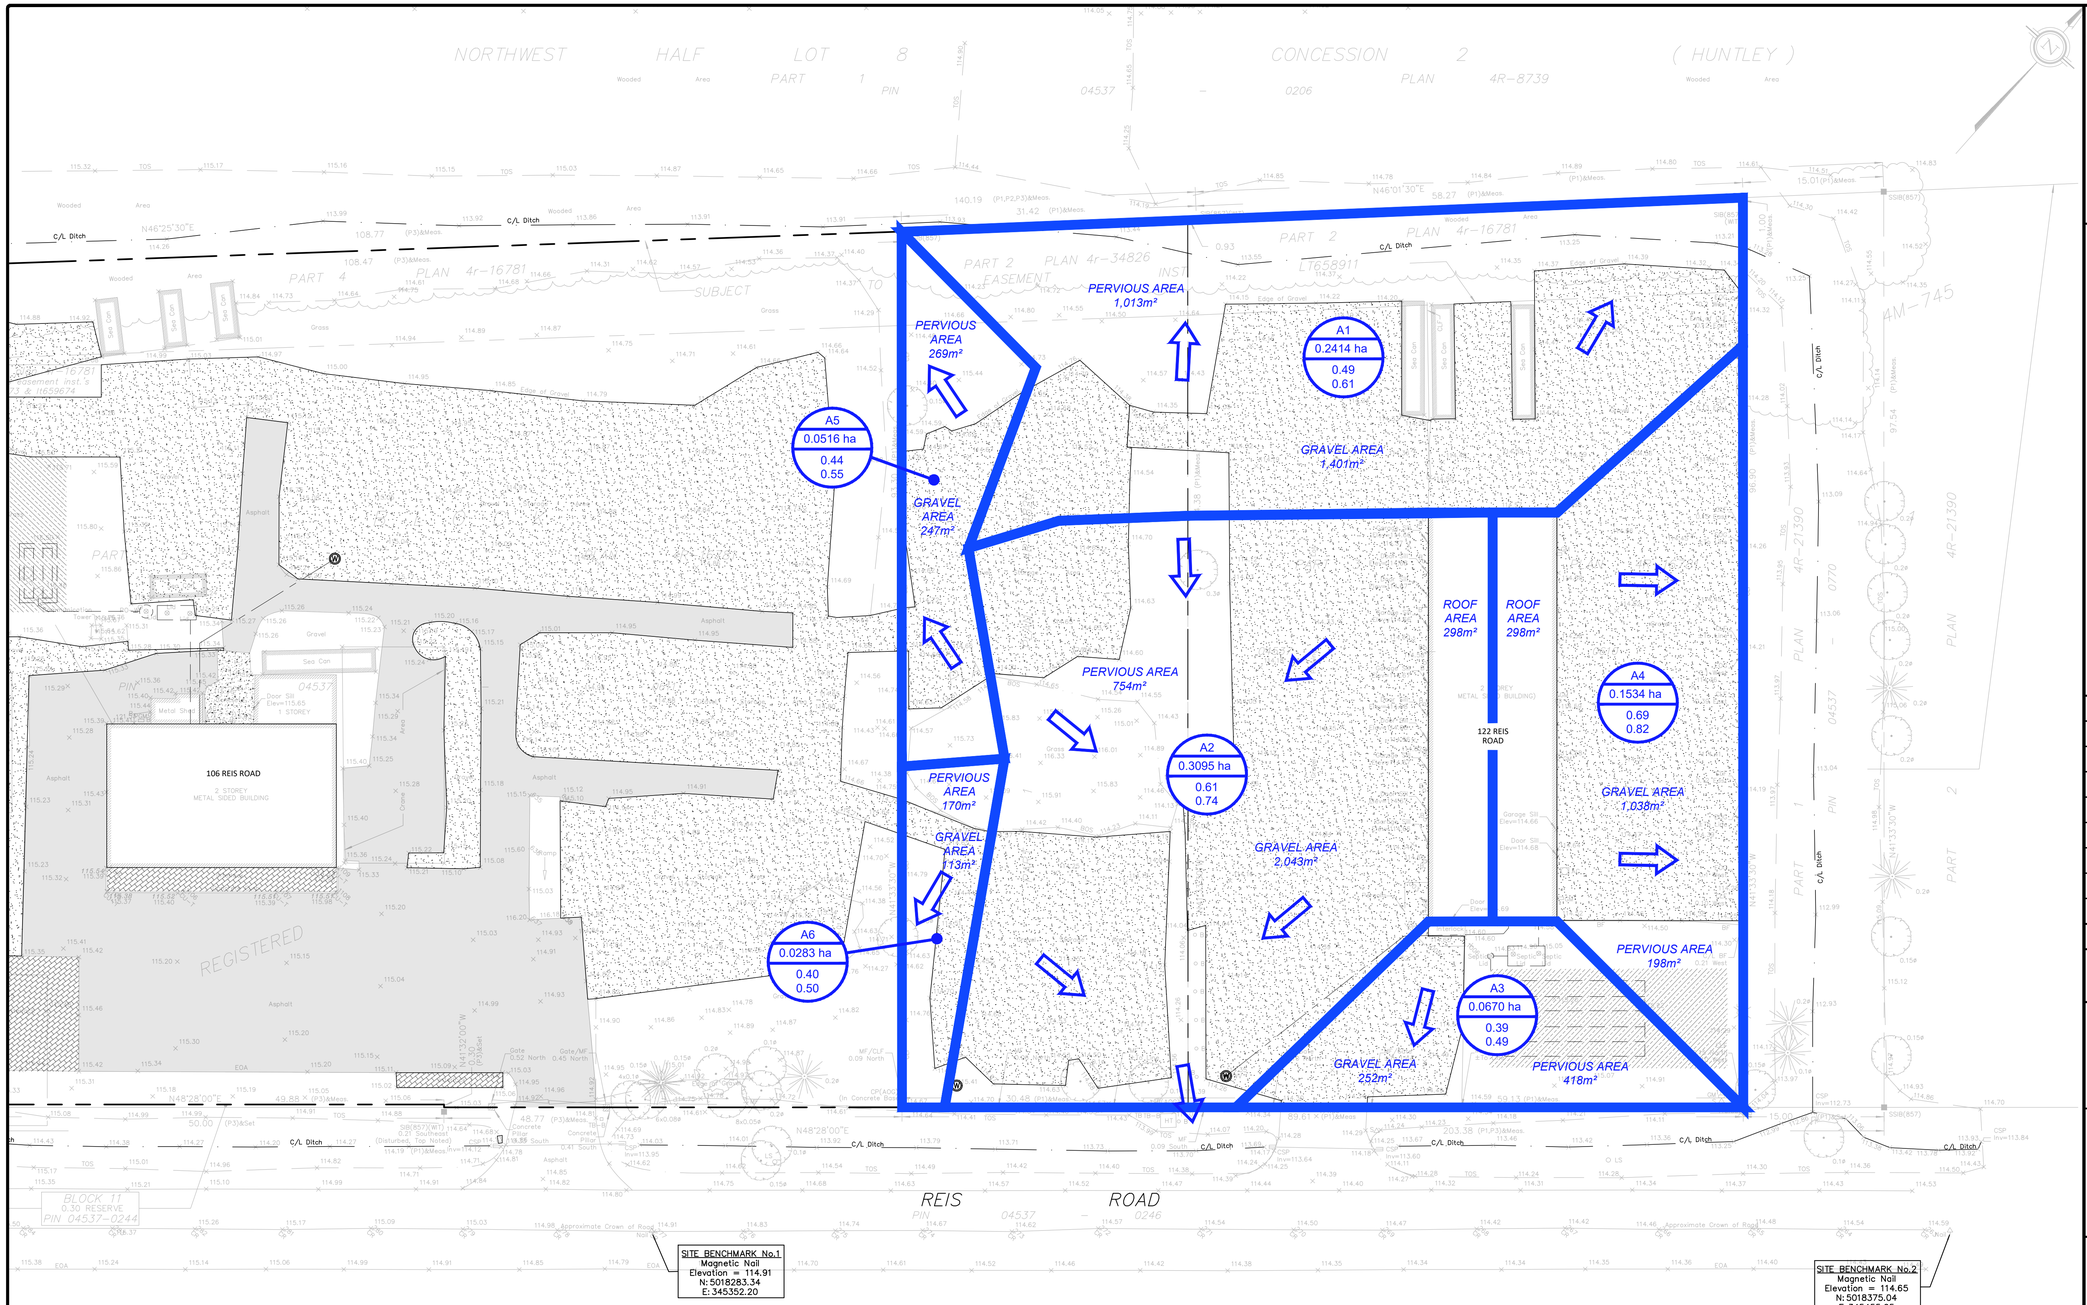

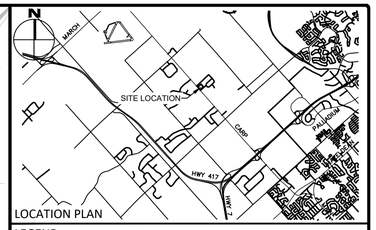

LEGEND

AREA I.D — AREA SIZE (HECTARES)
DRAINAGE AREA ID
A1
X.XXXX ha
X.XX — 5-YEAR
X.XX — 100-YEAR
RUNOFF COEFFICIENT
OVERLAND FLOW DIRECTION

FOR REVIEW ONLY
NOT FOR CONSTRUCTION

No.	Revisions	Date
2	REISSUED FOR SITE PLAN CONTROL AMENDMENT	FEB. 09, 2024
1	ISSUED FOR SITE PLAN CONTROL AMENDMENT	OCT. 13, 2023

Check and verify all dimensions before proceeding with the work — Do not scale drawings

SCALE 1 : 300
0 5 10 15 20 25 30 Metres

McINTOSH PERRY
115 Walgreen Road, RR3, Carp, ON K0A 1L0
Tel: 613-836-2184 Fax: 613-836-3742
www.mcintoshperry.com

Stamp: PROFESSIONAL ENGINEER J. D. J. HEWSON 100506243 02/12/2024 PROVINCE OF ONTARIO

Client:
TNT TILE & MARBLE INC.
122 REID ROAD
CARP, ON K0A 1L0

Project:
SITE PLAN CONTROL AMENDMENT
122 REIS ROAD, CARP, ON K0A 1L0

Drawing Title:
PRE-ACQUISITION (EXISTING) STORMWATER DRAINAGE AREA PLAN

Scale: 1:300	Project Number: CCO-23-3606
Drawn By: J.H.	
Checked By: B.S.C.	Drawing Number: SWM1
Designed By:	

D07-12-22-0119

#XXXXX

FILENAME: I:\Ottawa\03 Project - Proposals\2023 Jobs\CCO\CCO-23-3606 Grace Monuments, SPC, 106 & 122 Reis Road\12 - Drawings\CCO-23-3606-SWM.dwg
LAST SAVED: Monday, February 12, 2024 LAST SAVED BY: J.Hewson
LAST PLOTTED: Monday, February 12, 2024 CTB FILE USED: ----