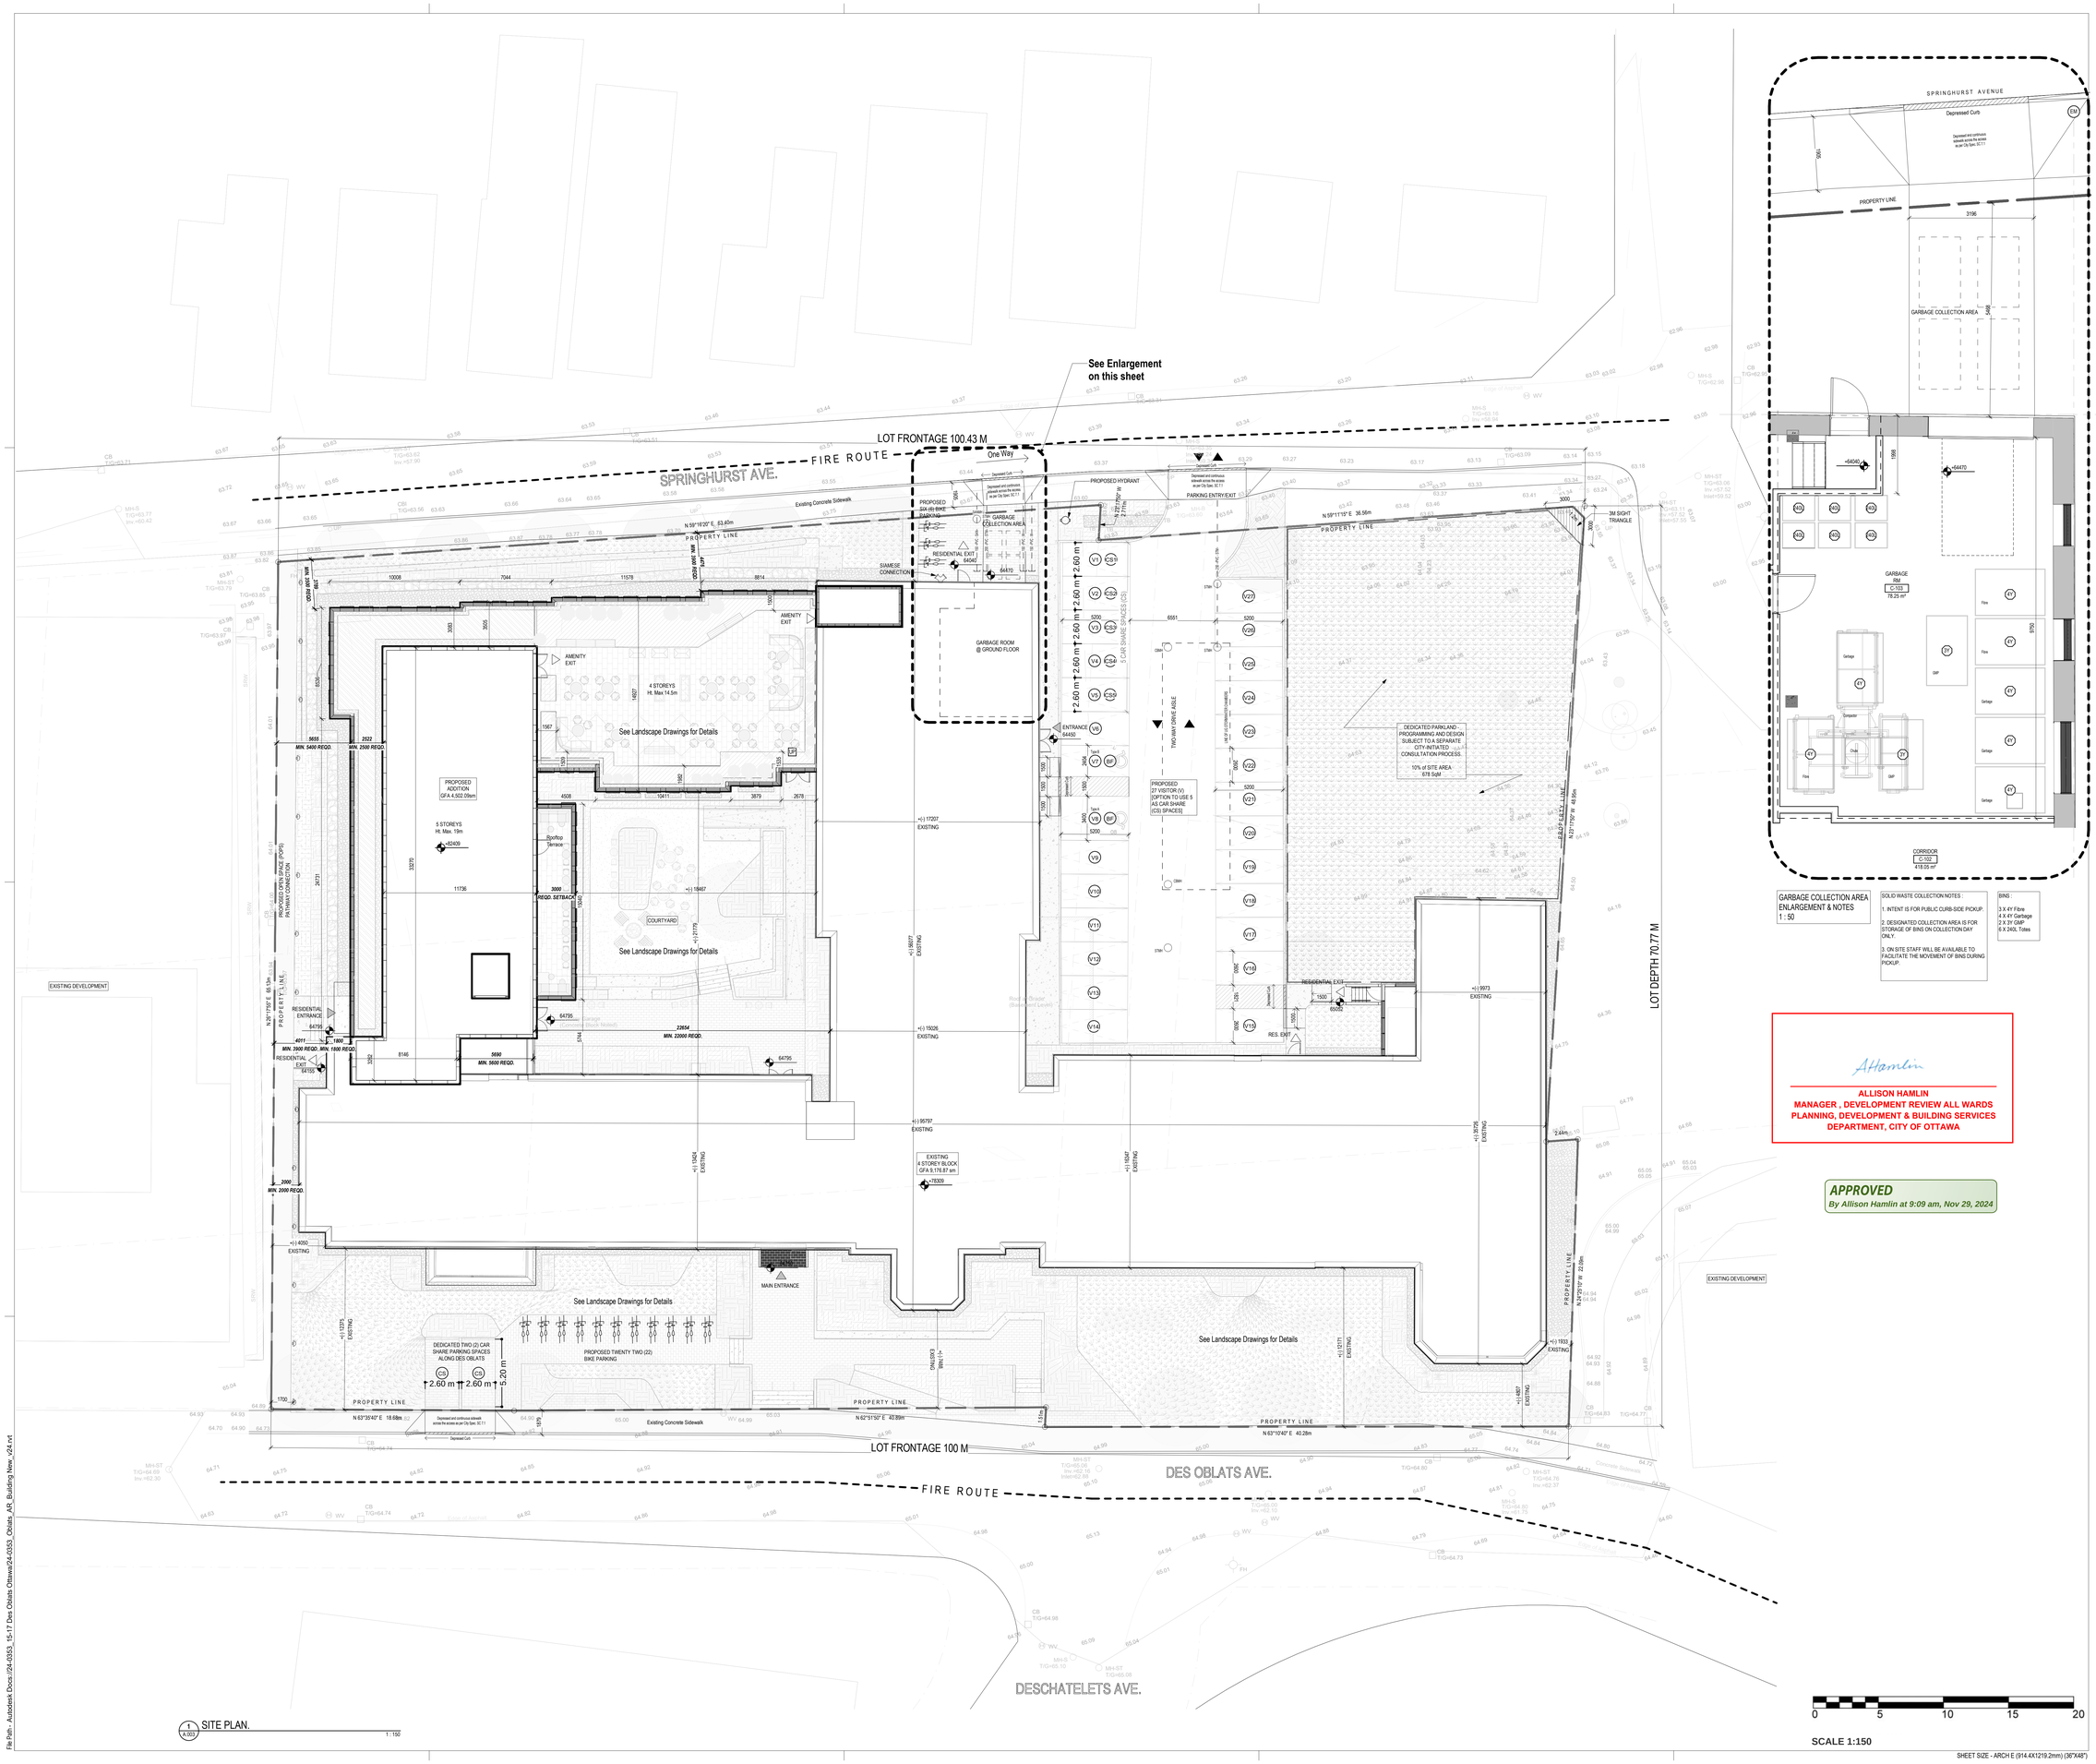

CLIENT
FORUM ASSET MANAGEMENT
EAST PODIUM, 2ND FLOOR
181 BAY STREET
TORONTO, ON, M5J 2T3
T. 416-947-0389
WWW.forumam.com

ARCHITECTURE
lemay
Lemay CO Inc
SUITE 401
60 ADELAIDE ST E
TORONTO, ON M5C 3E4
T. 647-254-3185
www.lemay.com

STRUCTURAL
D+M Structural Engineering
110
333 Preston Street
Ottawa, ON, K1S 5N4
T. 613-651-9490
www.dm-structural.ca

MECHANICAL & ELECTRICAL
Jain Sustainability
2nd Floor
7405 East Danbro Crescent
Mississauga, ON, L5N 6P8
T. 905-285-9900
www.jainconsultants.com

LANDSCAPE
Lemay
Saint-Jacques Street
Montreal, QC, H4C 1H2
T. 514-932-5101
www.lemay.com

CIVIL
WSP
300
2611 Queensview Drive
Ottawa, ON, K2B 8K2
T. 613-829-2800
www.wspgroup.com

SURVEYOR
Annis, O'Sullivan, Vollebekk Ltd.
Suite 500
14 Concourse Gate
Nepean, ON, K2E 7S6
T. 613-727-0850
www.aovltd.com

NOTES

1. CONTRACTOR TO CHECK AND VERIFY ALL DIMENSIONS PRIOR TO COMMENCING WORK.
2. CONTRACTOR TO COMPLY WITH ALL BUILDING CODES, REGULATIONS, AND ORDINANCES OF AUTHORITIES HAVING JURISDICTION.
3. THIS DRAWING IS NOT TO BE USED FOR CONSTRUCTION UNLESS STAMPED ISSUED FOR CONSTRUCTION BY LEMAY ARCHITECTURE AND DESIGN LTD.
4. DO NOT SCALE DRAWING.
5. THIS DRAWING MAY NOT BE COPIED, ALTERED, OR DISTRIBUTED IN WHOLE OR IN PART WITHOUT WRITTEN PERMISSION. COPYRIGHT © LEMAY ARCHITECTURE AND DESIGN LTD.
6. REPORT ANY ERRORS AND OMISSIONS TO THE CONSULTANT IMMEDIATELY BEFORE COMMENCING WORK.
7. DEVIATIONS FROM THE CONTRACT DOCUMENTS WITHOUT WRITTEN APPROVAL FROM CONSULTANT ARE SUBJECT TO CORRECTIONS AT CONTRACTOR EXPENSE.
8. DIMENSIONS ARE IN METRIC (MM) UNLESS NOTED OTHERWISE.

ISSUE

#	DATE	DESCRIPTION
3	2024-11-27	ISSUED FOR SPA-RESUBMISSION – Rev 2
2	2024-11-13	ISSUED FOR SPA-RESUBMISSION - Rev 1
1	2024-09-06	ISSUED FOR SPA-RESUBMISSION

SEALS
ONTARIO ASSOCIATION OF ARCHITECTS
ANDRE CARDINAL
LICENCE
8926

PROJECT NUMBER & PROJECT NAME
24-0353 - 15(17) OBLATS AVENUE, OTTAWA

SHEET NAME
SITE PLAN

DATE / TIME STAMP
11/13/2024 3:47:22 PM

APPROVED BY
AC
CHECKED BY
PK
DRAWN BY
CN / VT
SCALE
As indicated

SHEET NUMBER
A.003
#18846
D07-12-21-0083

SHEET SIZE - ARCH E (914.4X1219.2mm) (36"X48")

File Path:- Autodesk Docs://24-0353_15-17 Des Oblats Ottawa/24-0353_Oblats_AR_Building New_v24.rvt