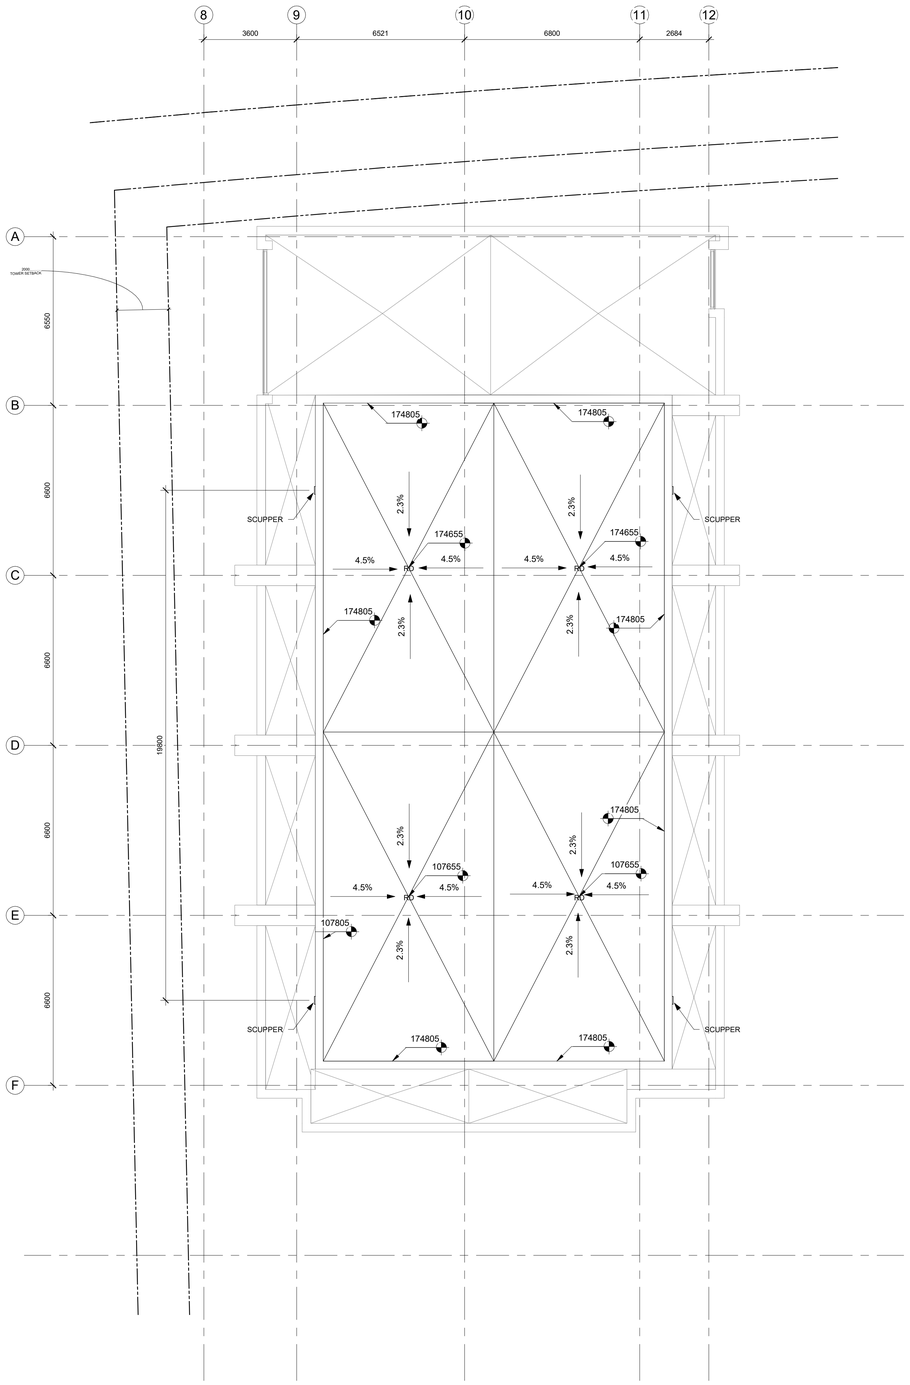

1 MECHANICAL ROOF

1 : 100

IT IS THE RESPONSIBILITY OF THE APPROPRIATE CONTRACTOR TO CHECK AND VERIFY ALL DIMENSIONS ON SITE AND TO REPORT ALL ERRORS AND/OR OMISSIONS TO THE ARCHITECT.

ALL CONTRACTORS MUST COMPLY WITH ALL PERTINENT CODES AND BY-LAWS.

THIS DRAWING MAY NOT BE USED FOR CONSTRUCTION UNTIL SIGNED BY THE ARCHITECT.

DO NOT SCALE DRAWINGS.

COPYRIGHT RESERVED.

No.	DESCRIPTION	DD.MM.YY

REVISIONS:

ARCHITECT SEAL:

ONTARIO ASSOCIATION OF ARCHITECTS
RODERICK J. LAHEY
LICENCE
4375

NORTH ARROW:

TRUE NORTH

CLIENT:

RENFROE LAND MANAGEMENT

ARCHITECT:

rla/architecture
56 Beech Street, Ottawa, Ontario K1S 3J6
t.613.724.9932 f.613.724.1209 www.rodericklahey.ca

PROJECT TITLE:

112 MONTREAL ROAD

OTTAWA, ONTARIO

SHEET TILE:

B1 - ROOF PLAN

DRAWN:	CHECKED:
Author	Checker
SCALE: 1 : 100	SHEET No: A157
PROJECT No: 2026	

PAPER SIZE: ISO Full Bleed B1 (707.00 x 1000.00mm)

PLOT SCALE: 1:1

F:\2020\2026 - 112 Montreal Rd\04 Working Drawings\02 Revit\026_112 Montreal Rd_B1_R22.rvt\D_detached2.rvt

PLOT DATE: 2022-01-24 3:41:16 PM