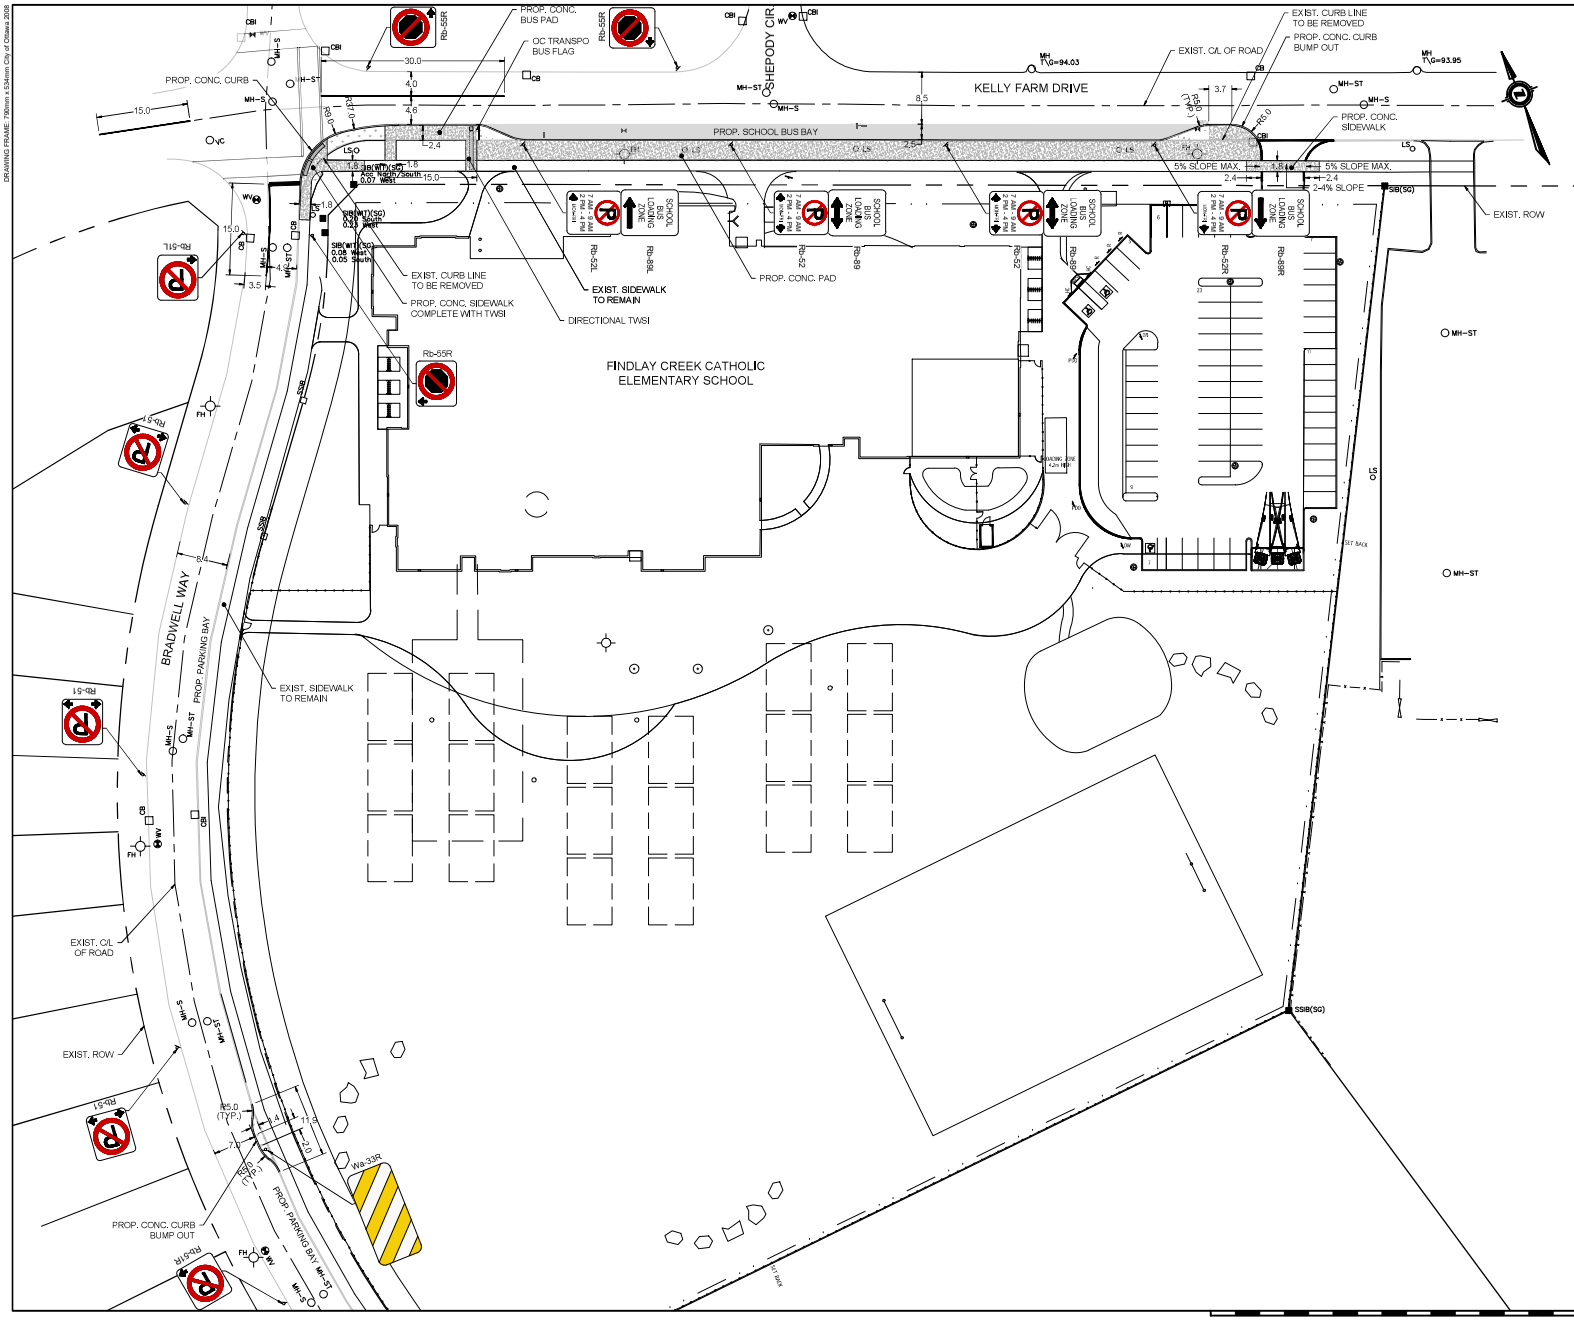

4140 KELLY FARM DRIVE
FINDLAY CREEK
CATHOLIC ELEMENTARY SCHOOL
OTTAWA, ONTARIO

PROPOSED SITE LAYOUT
OPTION 3.B

Ottawa

Contract No.	22-4196
Dwg. No.	FIG-02
Sheet	02 of 04
Asset No.	
Asset Group	
Des.	K.G.
Chkd.	D.G.
Dwn.	K.G.
Chkd.	D.G.
Utility Circ. No.	
Index No.	
Const. Inspector	
Scale:	HORIZONTAL 0m 4 8 16
	VERTICAL 0m

NOTE:
The location of utilities is approximate only, the exact location should be determined by consulting the municipal authorities and utility companies concerned. The contractor shall prove the location of utilities and shall be responsible for adequate protection from damage.

REVISIONS

No.	Description	By	Date (dd/mm/yy)

DRAWING FRAME: 780mm x 534mm City of Ottawa 2008