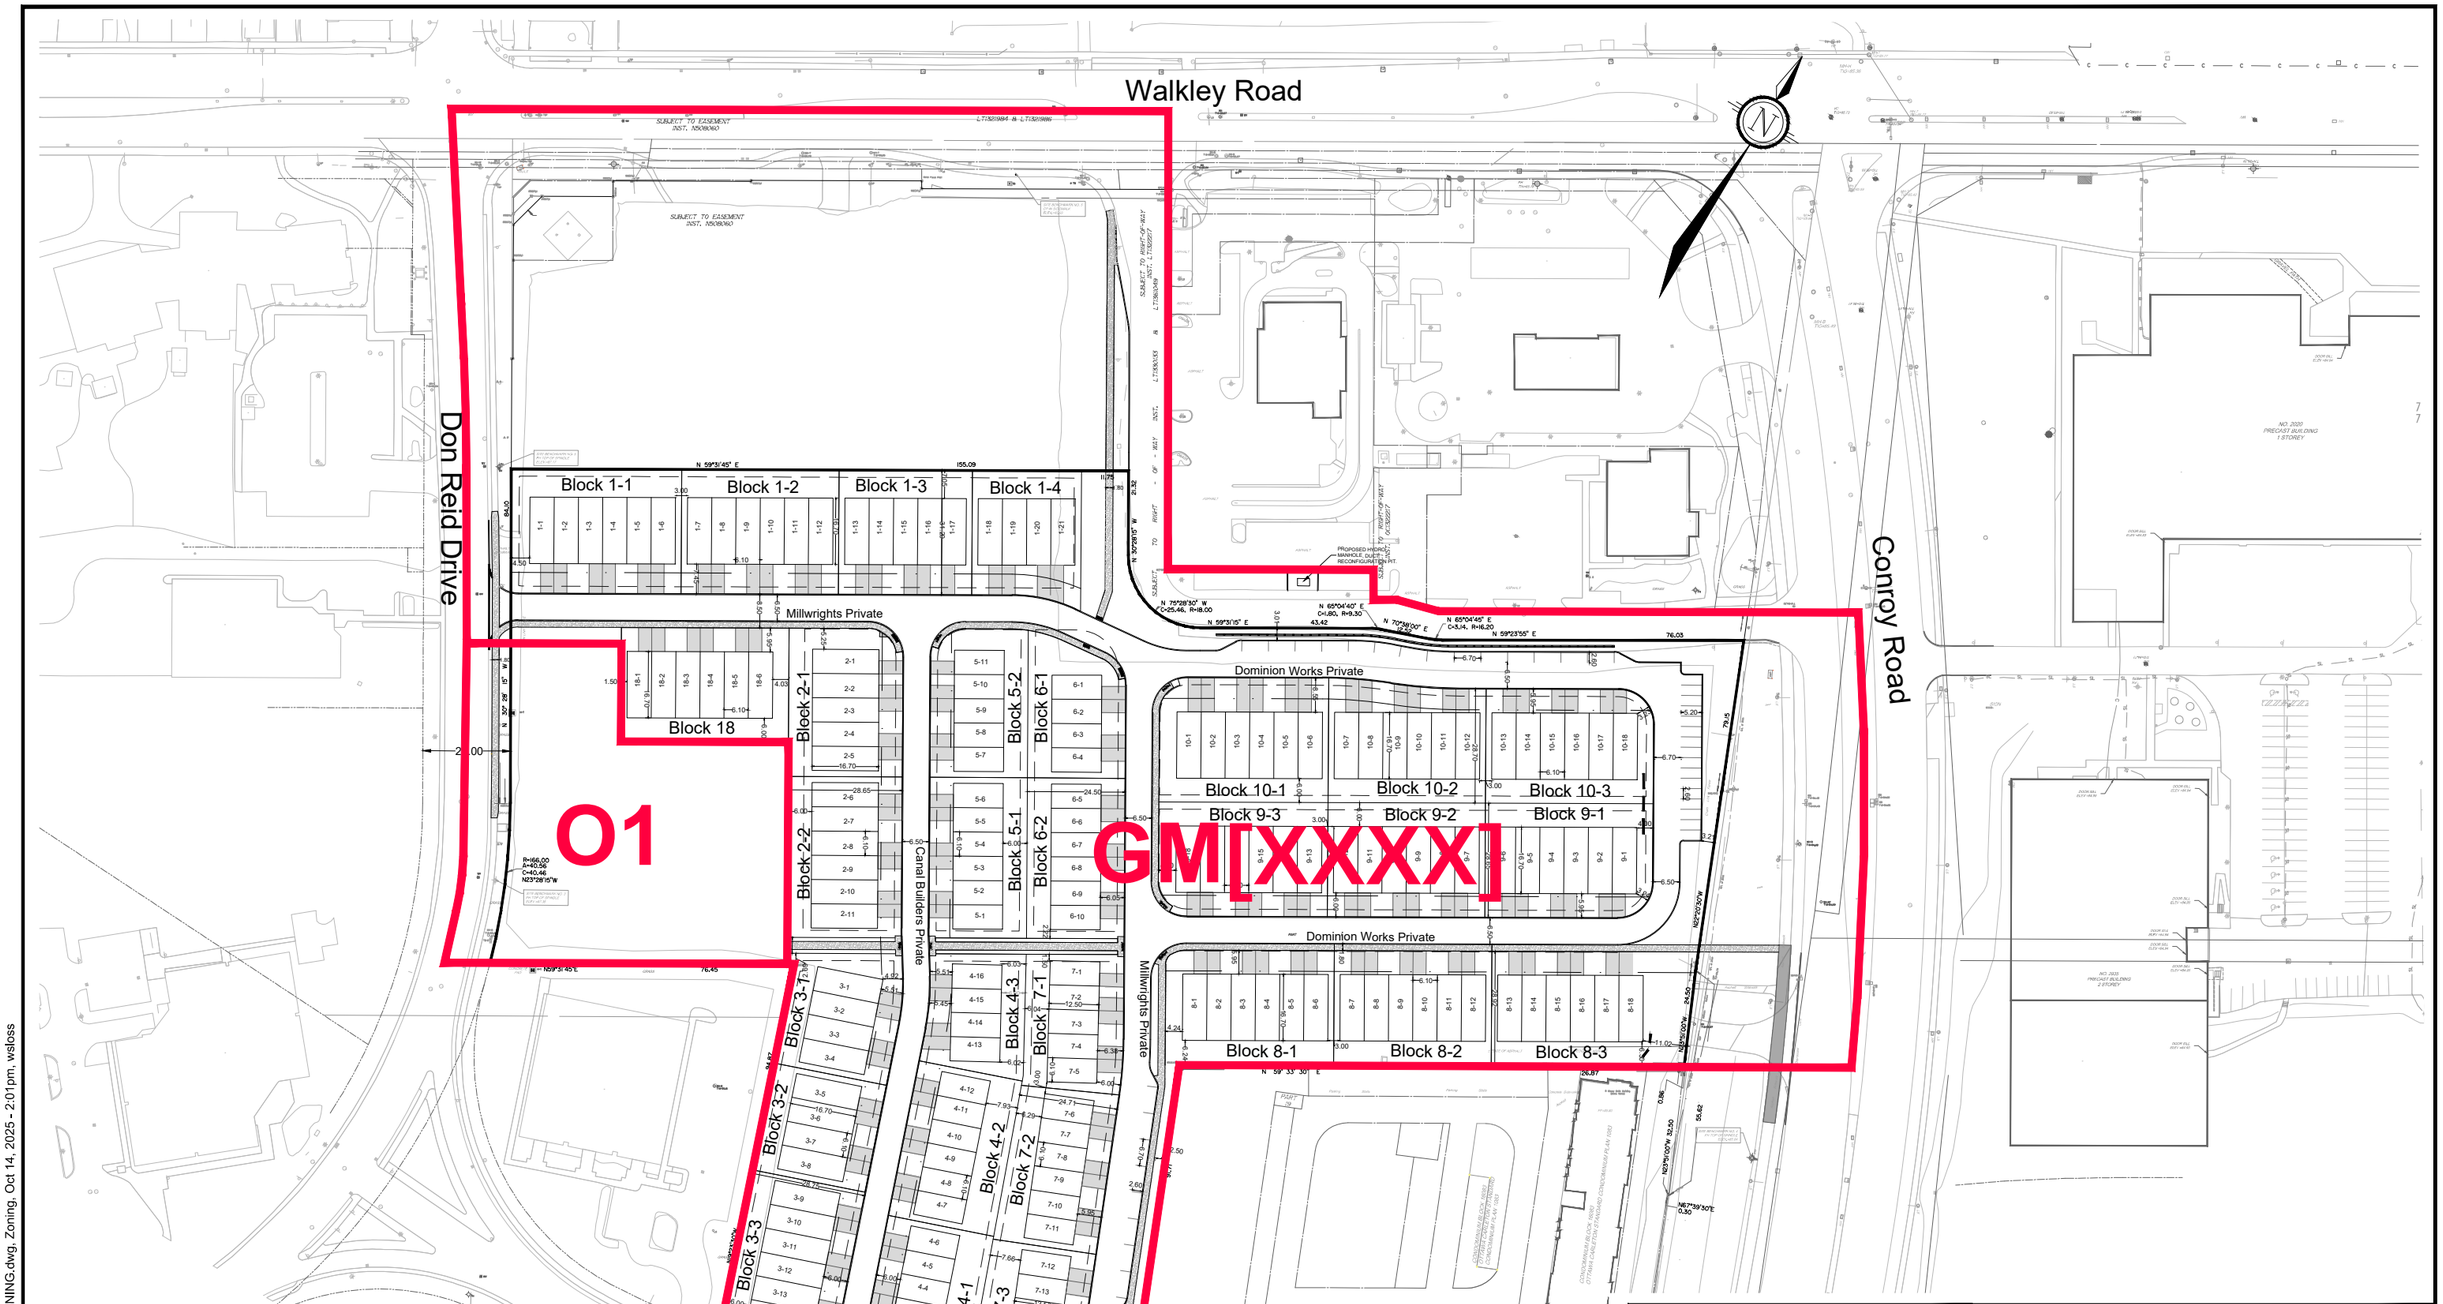

M:\2022\122040\CAD\Planning\Figures\122040-ZONING.dwg, Zoning, Oct 14, 2025 - 2:01pm, wsloss

NOVATECH

Engineers, Planners & Landscape Architects

Suite 200, 240 Michael Cowpland Drive
Ottawa, Ontario, Canada K2M 1P6

Telephone (613) 254-9643
Facsimile (613) 254-5867
Website www.novatech-eng.com

2510 ST. LAURENT BOULEVARD

SUGGESTED ZONING

SCALE 1 : 1500 (0 15 30 45 60)

DATE	JOB	FIGURE
OCT 2025	122040	ZONING

SHT11X17.DWG - 279mmX432mm